


UNIT TWO
FIRST FLOOR 102 SQ. FT.
SECOND FLOOR 548 SQ. FT.
THIRD FLOOR 562 SQ. FT.
TOTAL LIVING 1212 SQ. FT.

UNIT ONE
FIRST FLOOR 169 SQ. FT.
SECOND FLOOR 433 SQ. FT.
THIRD FLOOR 362 SQ. FT.
TOTAL LIVING 964 SQ. FT.

UNIT THREE
FIRST FLOOR 206 SQ. FT.
SECOND FLOOR 637 SQ. FT.
THIRD FLOOR 643 SQ. FT.
TOTAL LIVING 1486 SQ. FT.

UNIT FOUR
FIRST FLOOR 298 SQ. FT.
SECOND FLOOR 730 SQ. FT.
THIRD FLOOR 716 SQ. FT.
TOTAL LIVING 1744 SQ. FT.

UNIT FIVE
FIRST FLOOR 397 SQ. FT.
SECOND FLOOR 664 SQ. FT.
THIRD FLOOR 885 SQ. FT.
TOTAL LIVING 1946 SQ. FT.

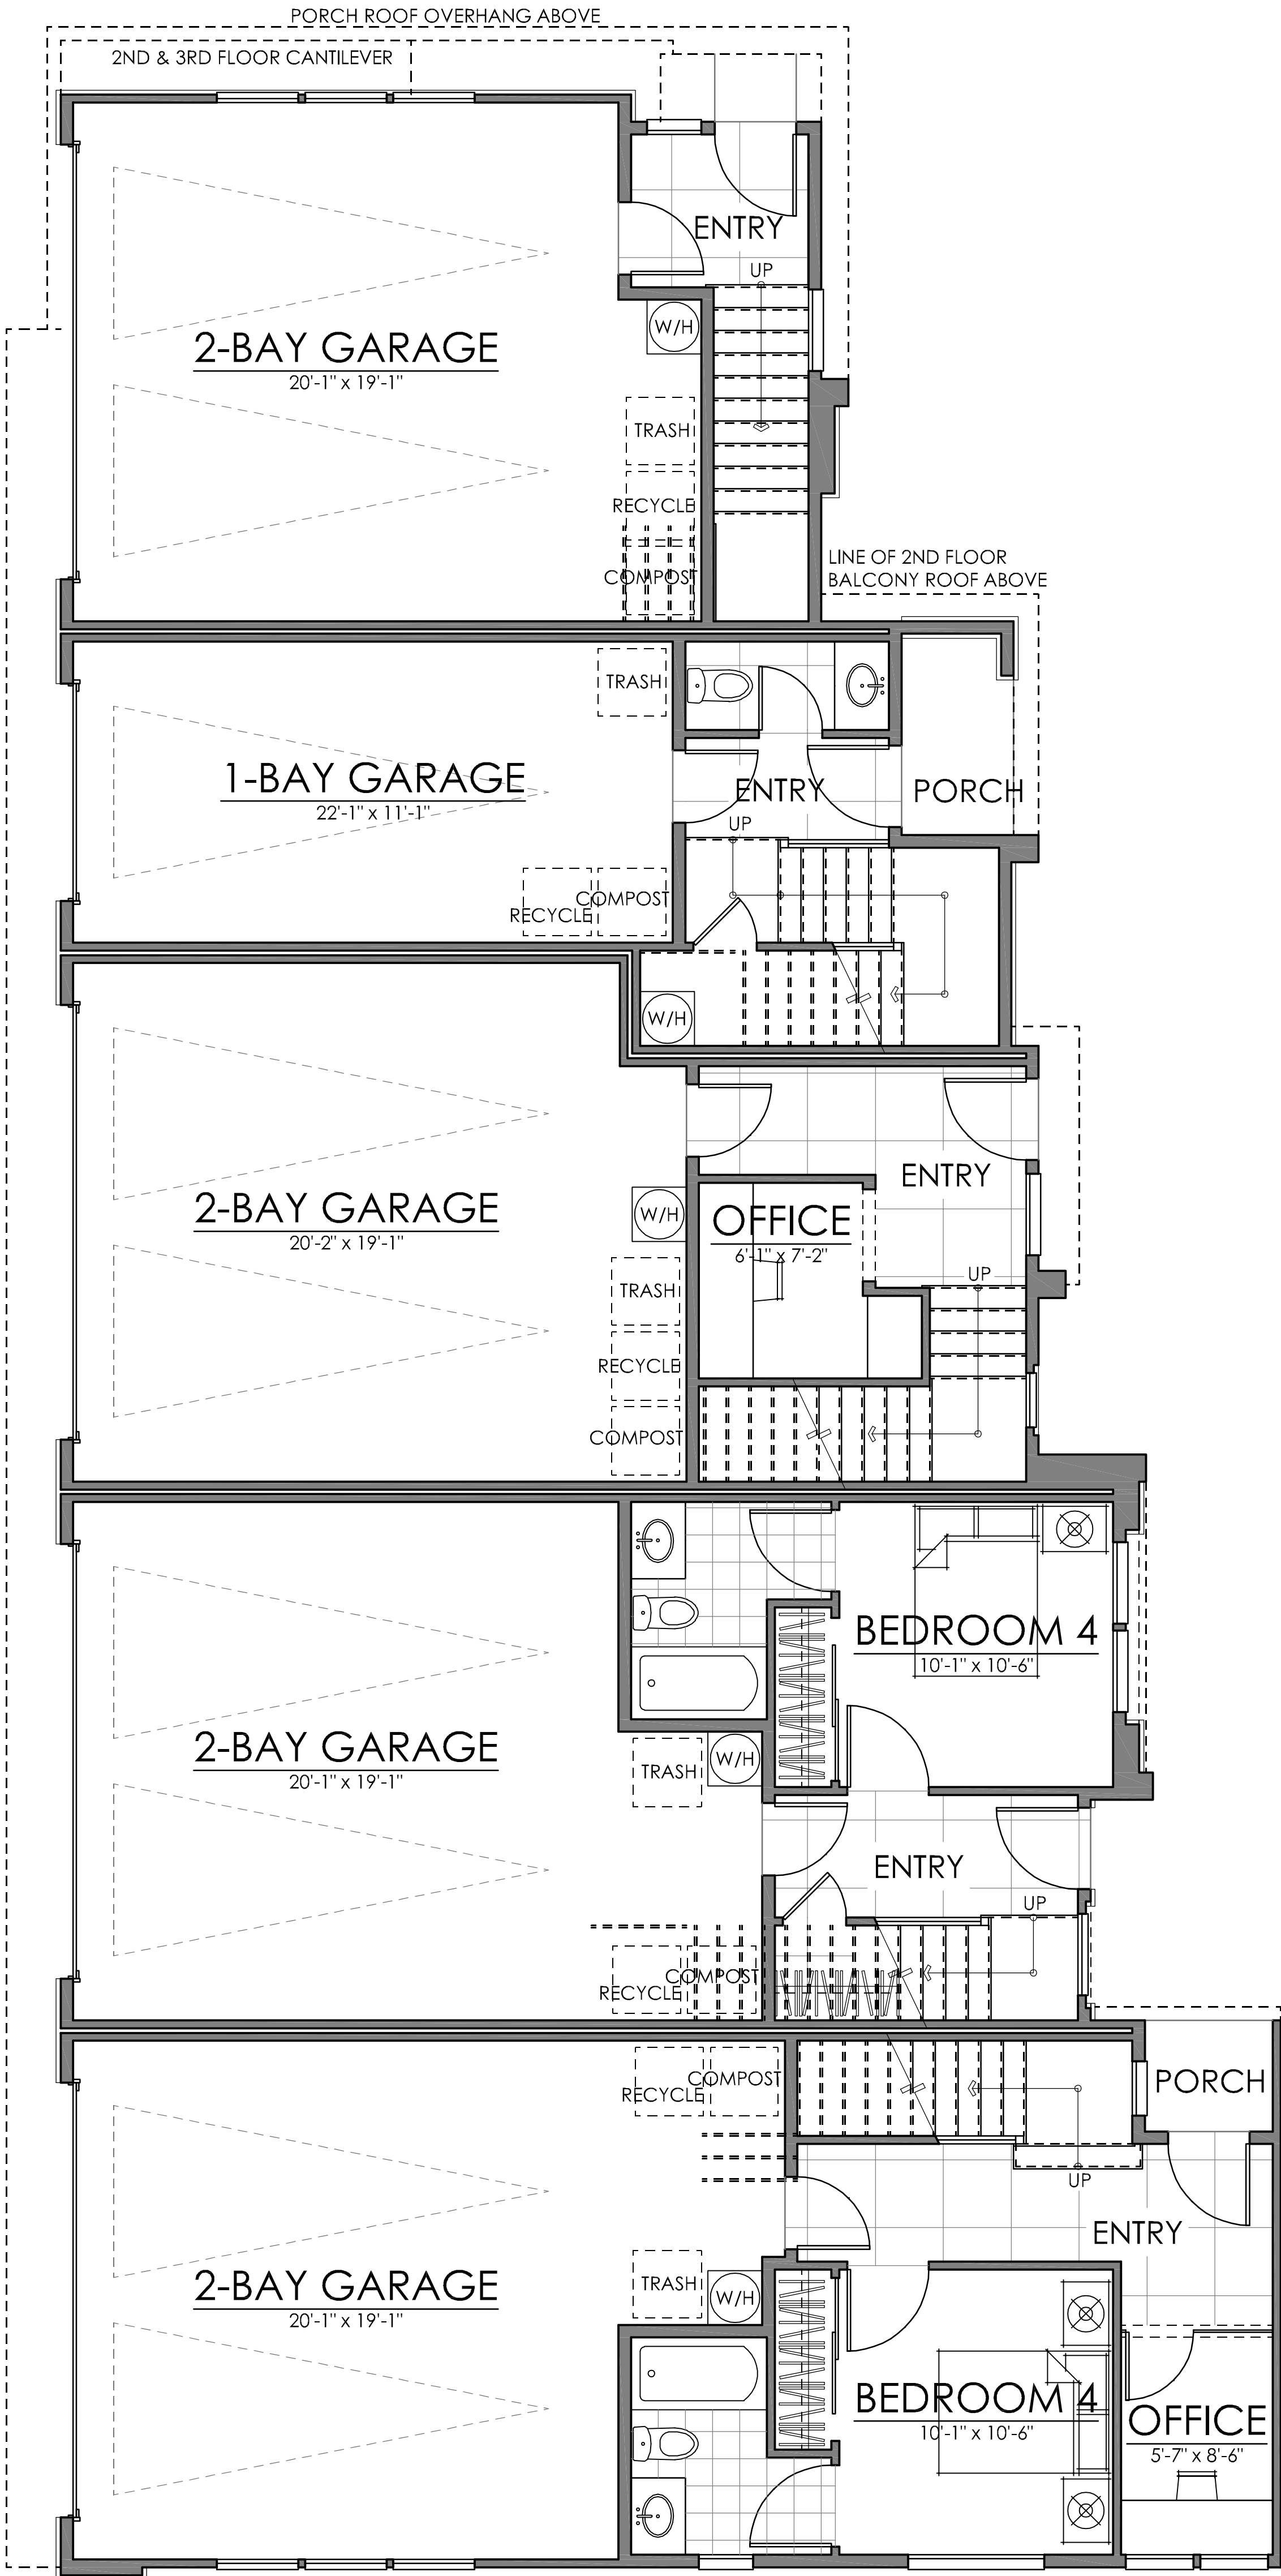






UNIT TWO
FIRST FLOOR 102 SQ. FT.
SECOND FLOOR 548 SQ. FT.
THIRD FLOOR 562 SQ. FT.
TOTAL LIVING 1212 SQ. FT.

UNIT ONE
FIRST FLOOR 169 SQ. FT.
SECOND FLOOR 433 SQ. FT.
THIRD FLOOR 362 SQ. FT.
TOTAL LIVING 964 SQ. FT.

UNIT THREE
FIRST FLOOR 206 SQ. FT.
SECOND FLOOR 637 SQ. FT.
THIRD FLOOR 643 SQ. FT.
TOTAL LIVING 1486 SQ. FT.

UNIT FOUR
FIRST FLOOR 298 SQ. FT.
SECOND FLOOR 730 SQ. FT.
THIRD FLOOR 716 SQ. FT.
TOTAL LIVING 1744 SQ. FT.

UNIT FIVE
FIRST FLOOR 397 SQ. FT.
SECOND FLOOR 664 SQ. FT.
THIRD FLOOR 885 SQ. FT.
TOTAL LIVING 1946 SQ. FT.

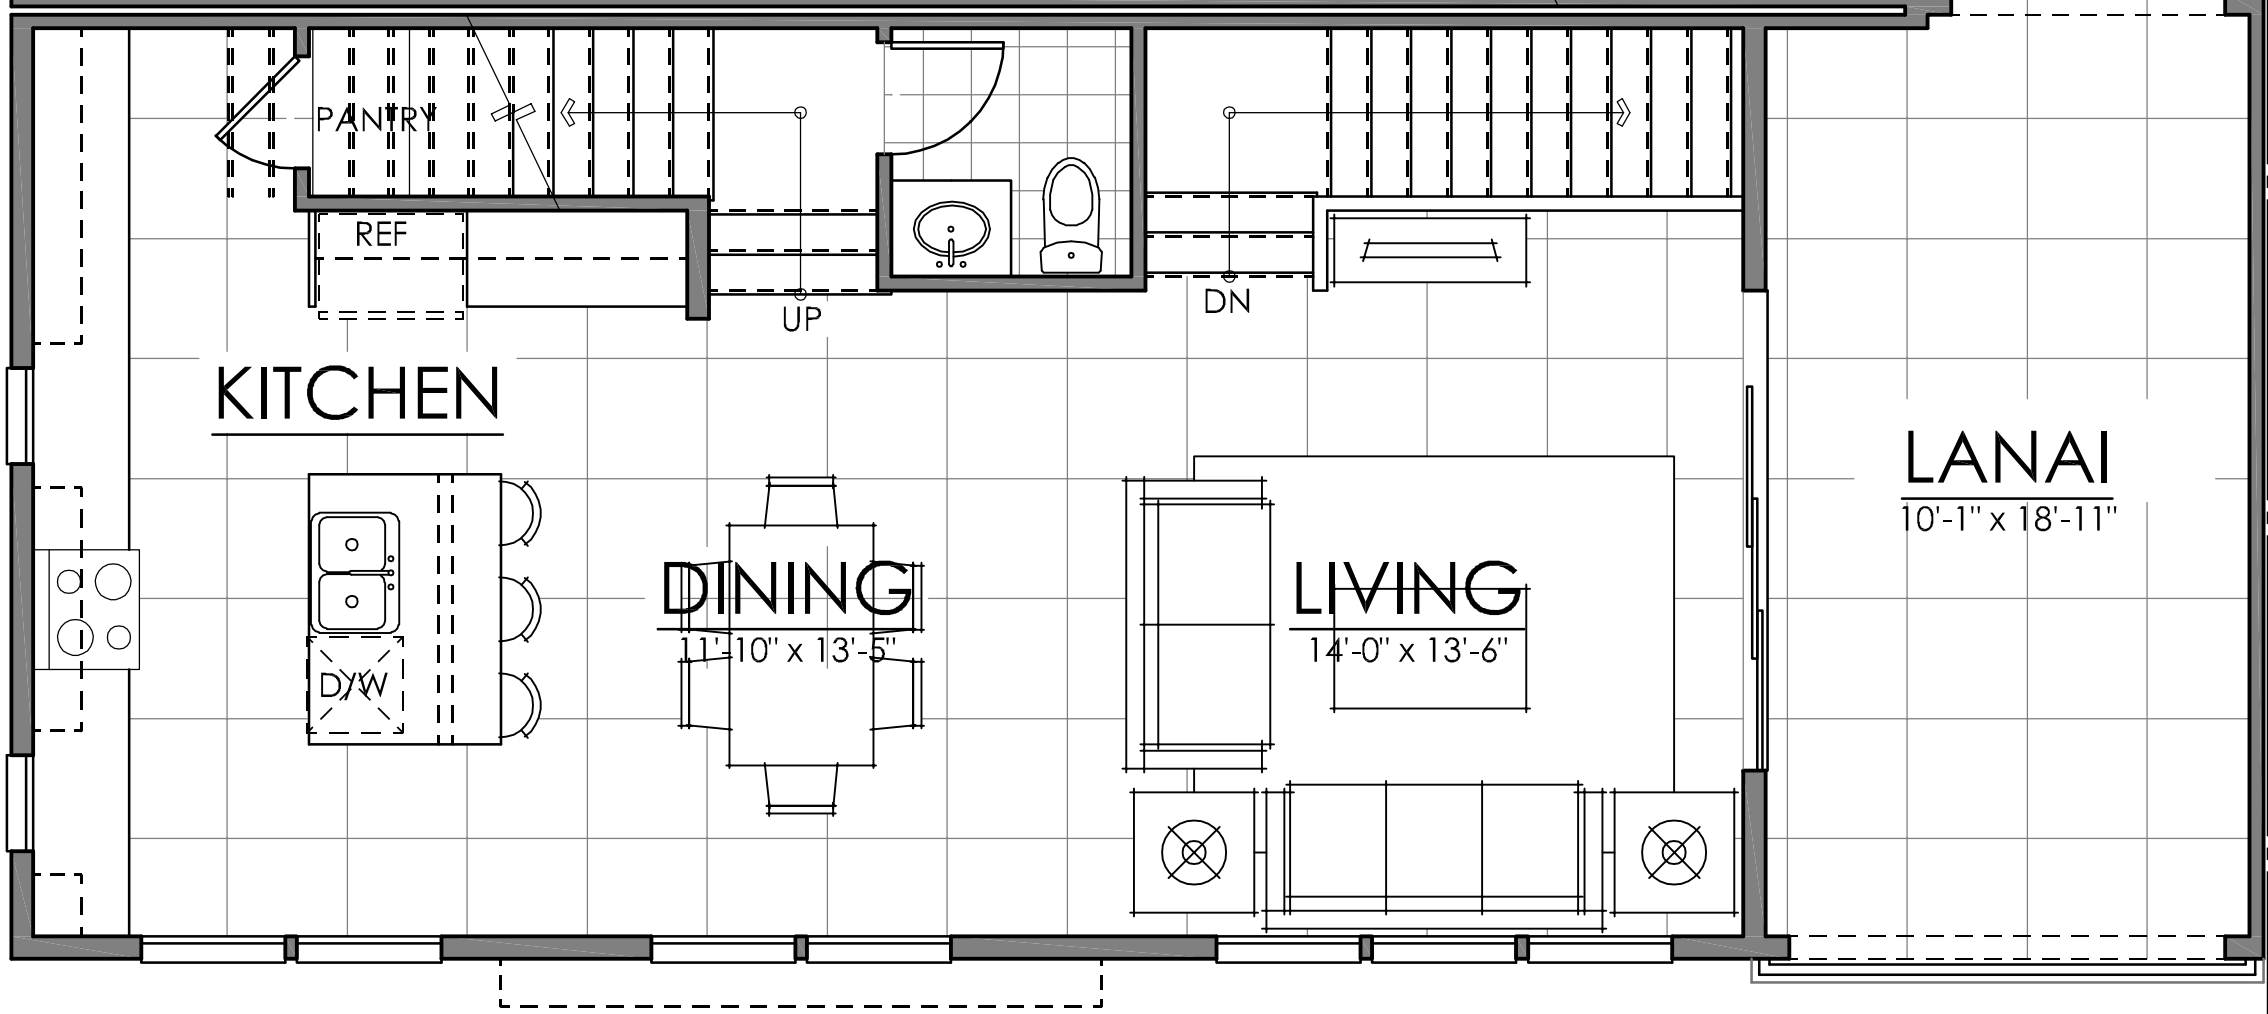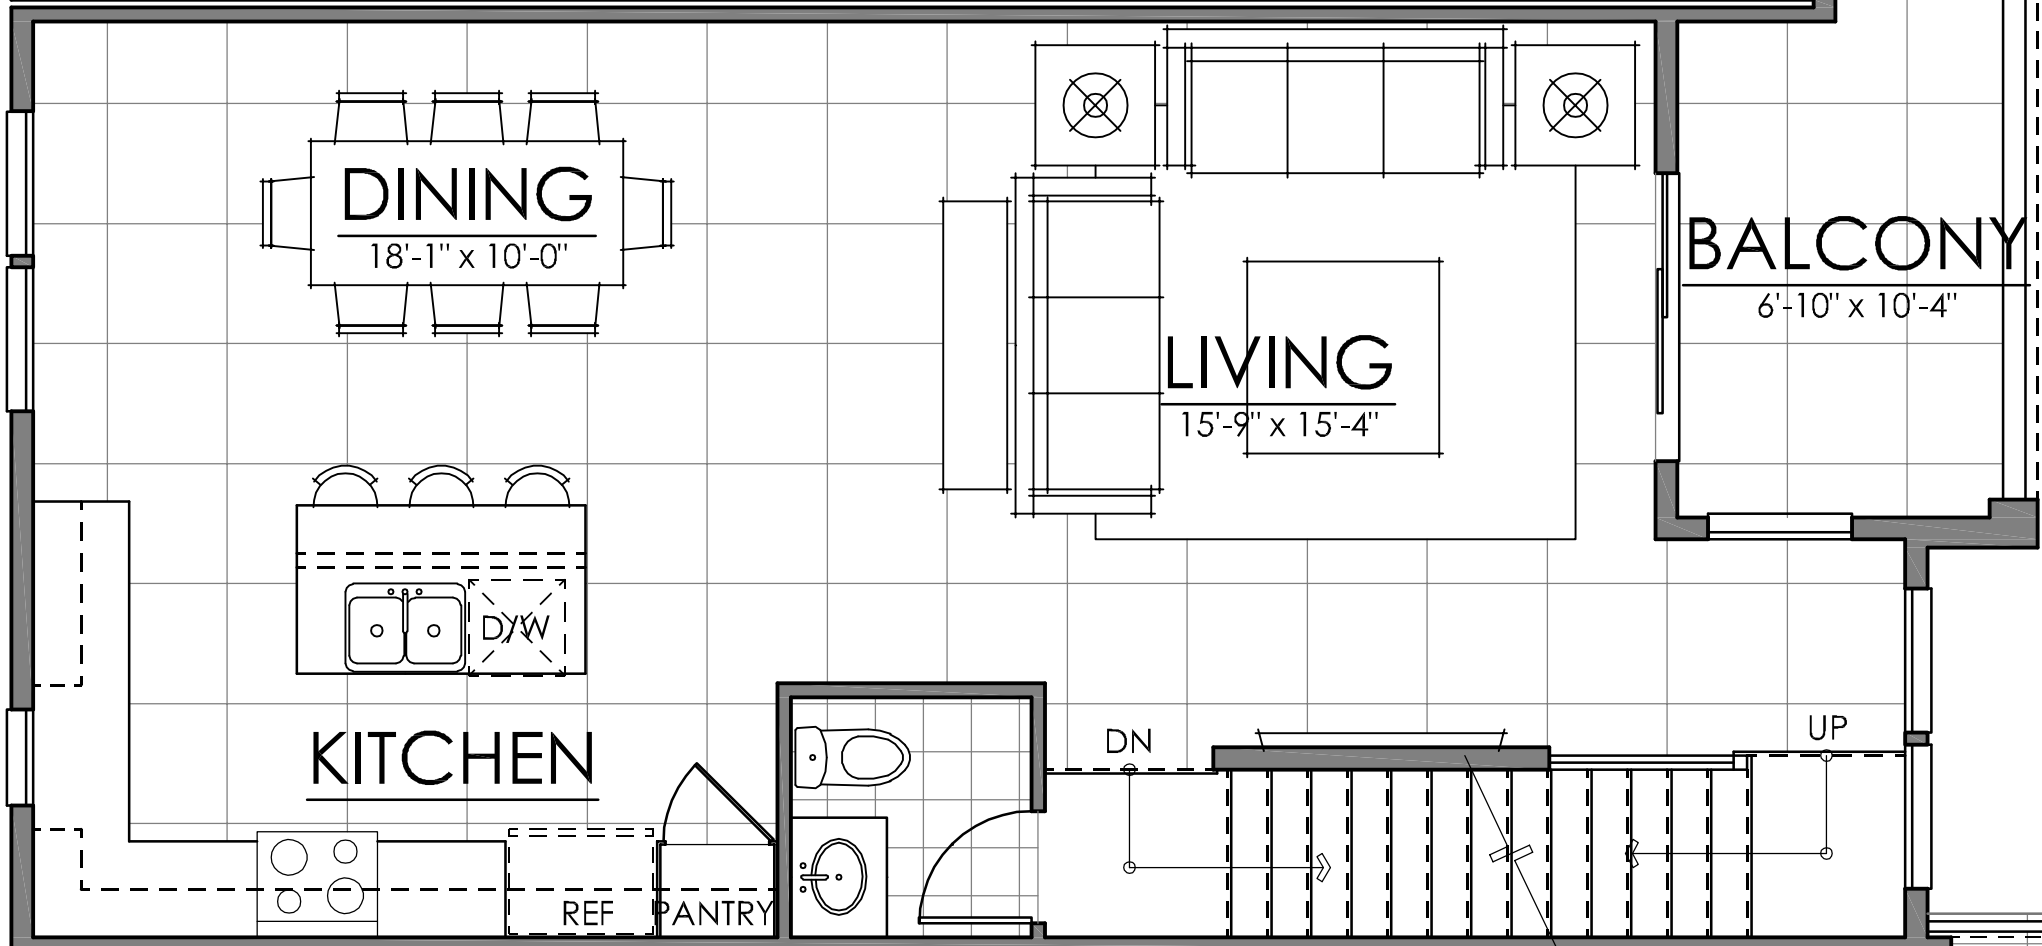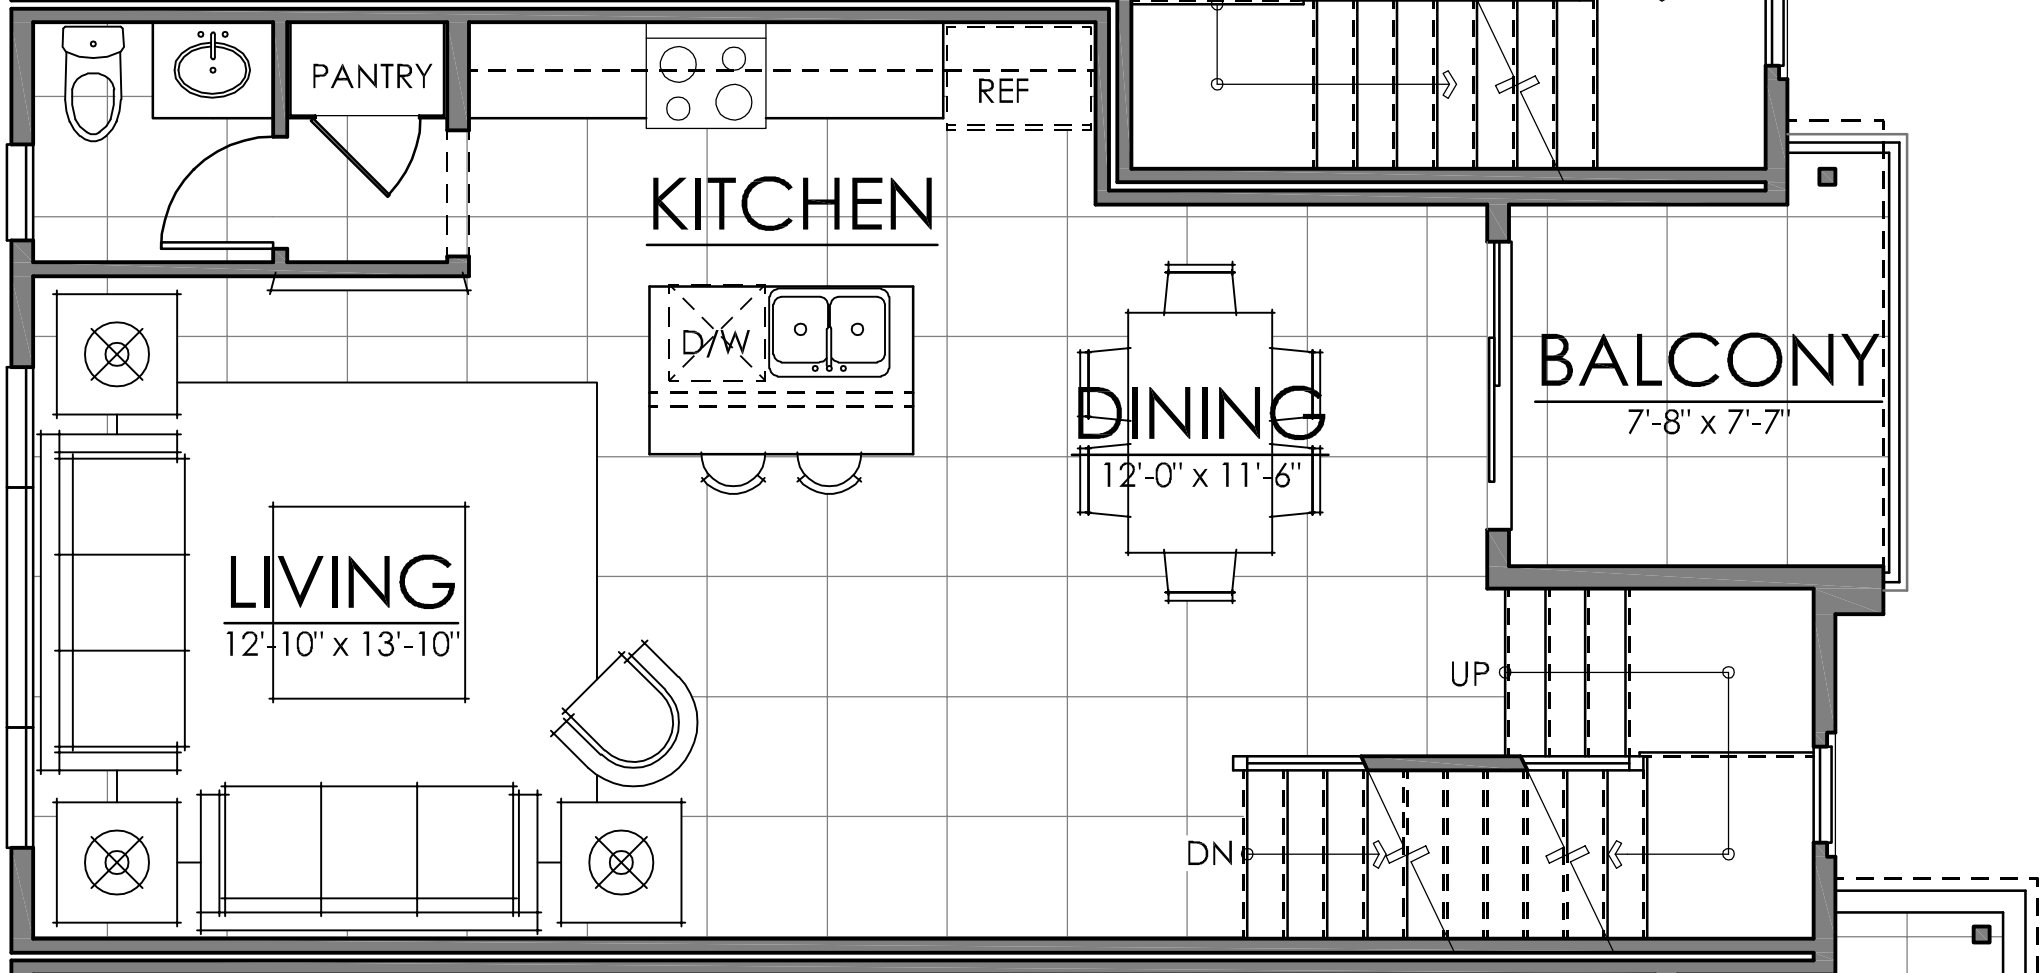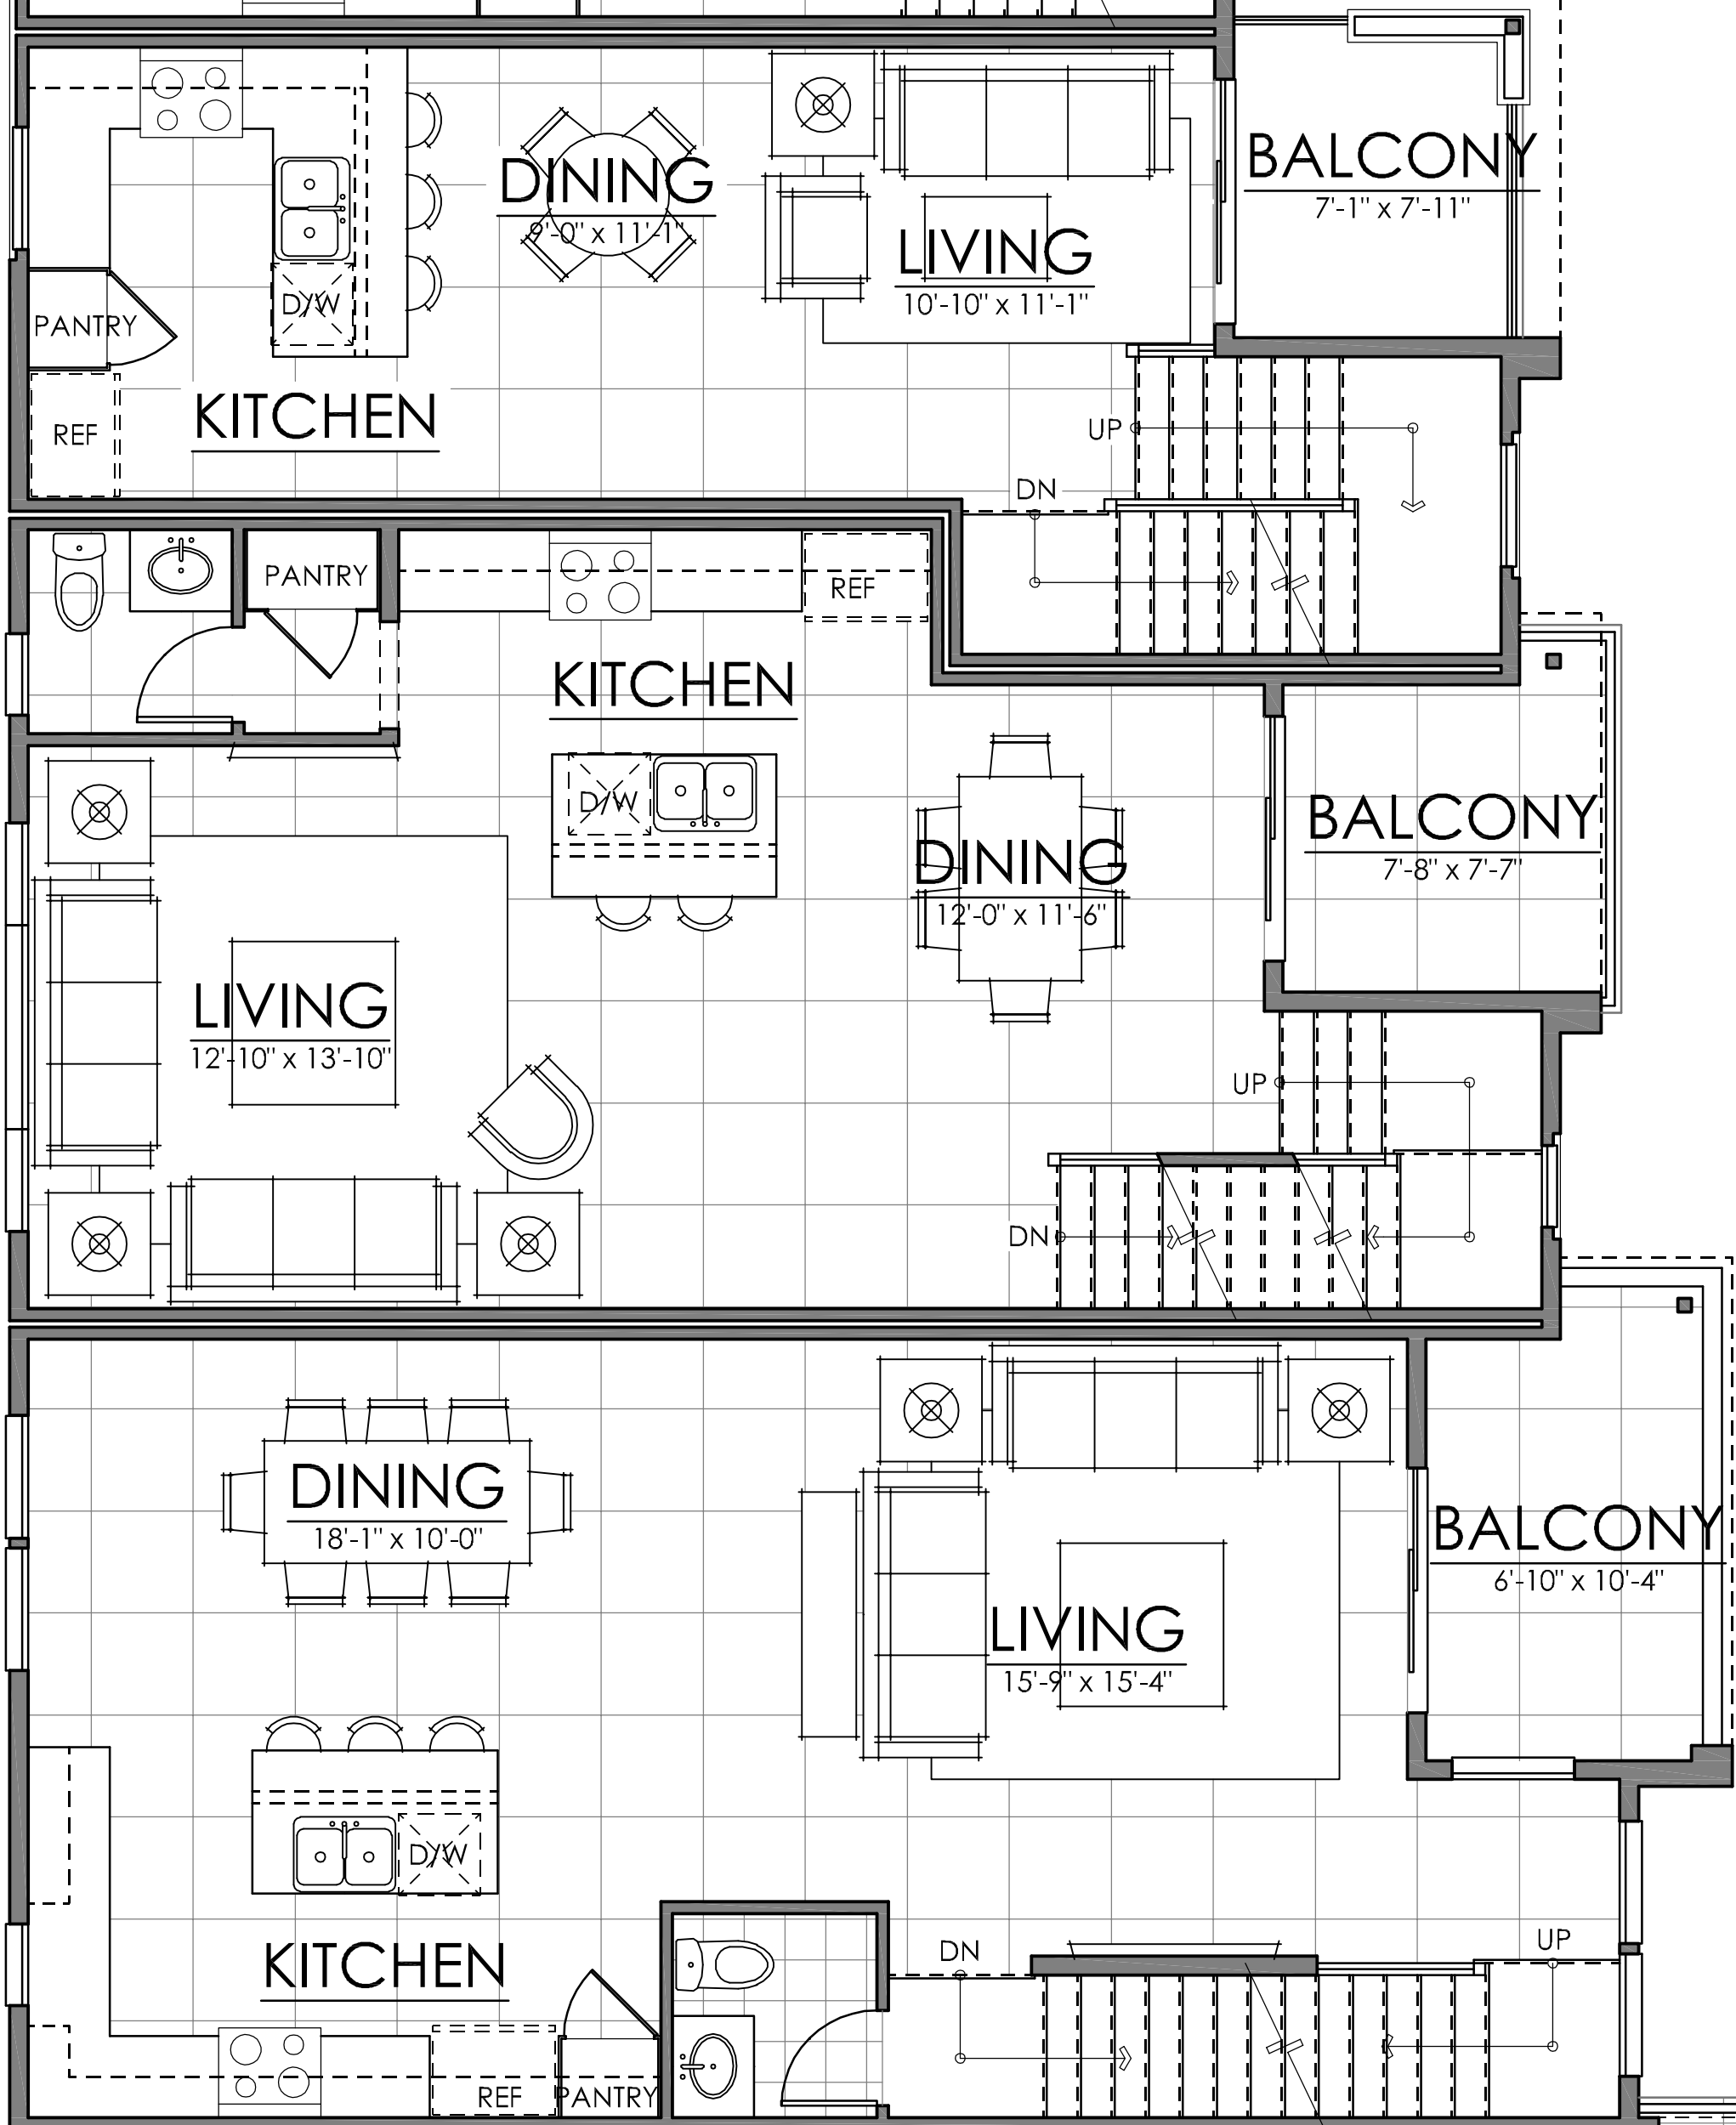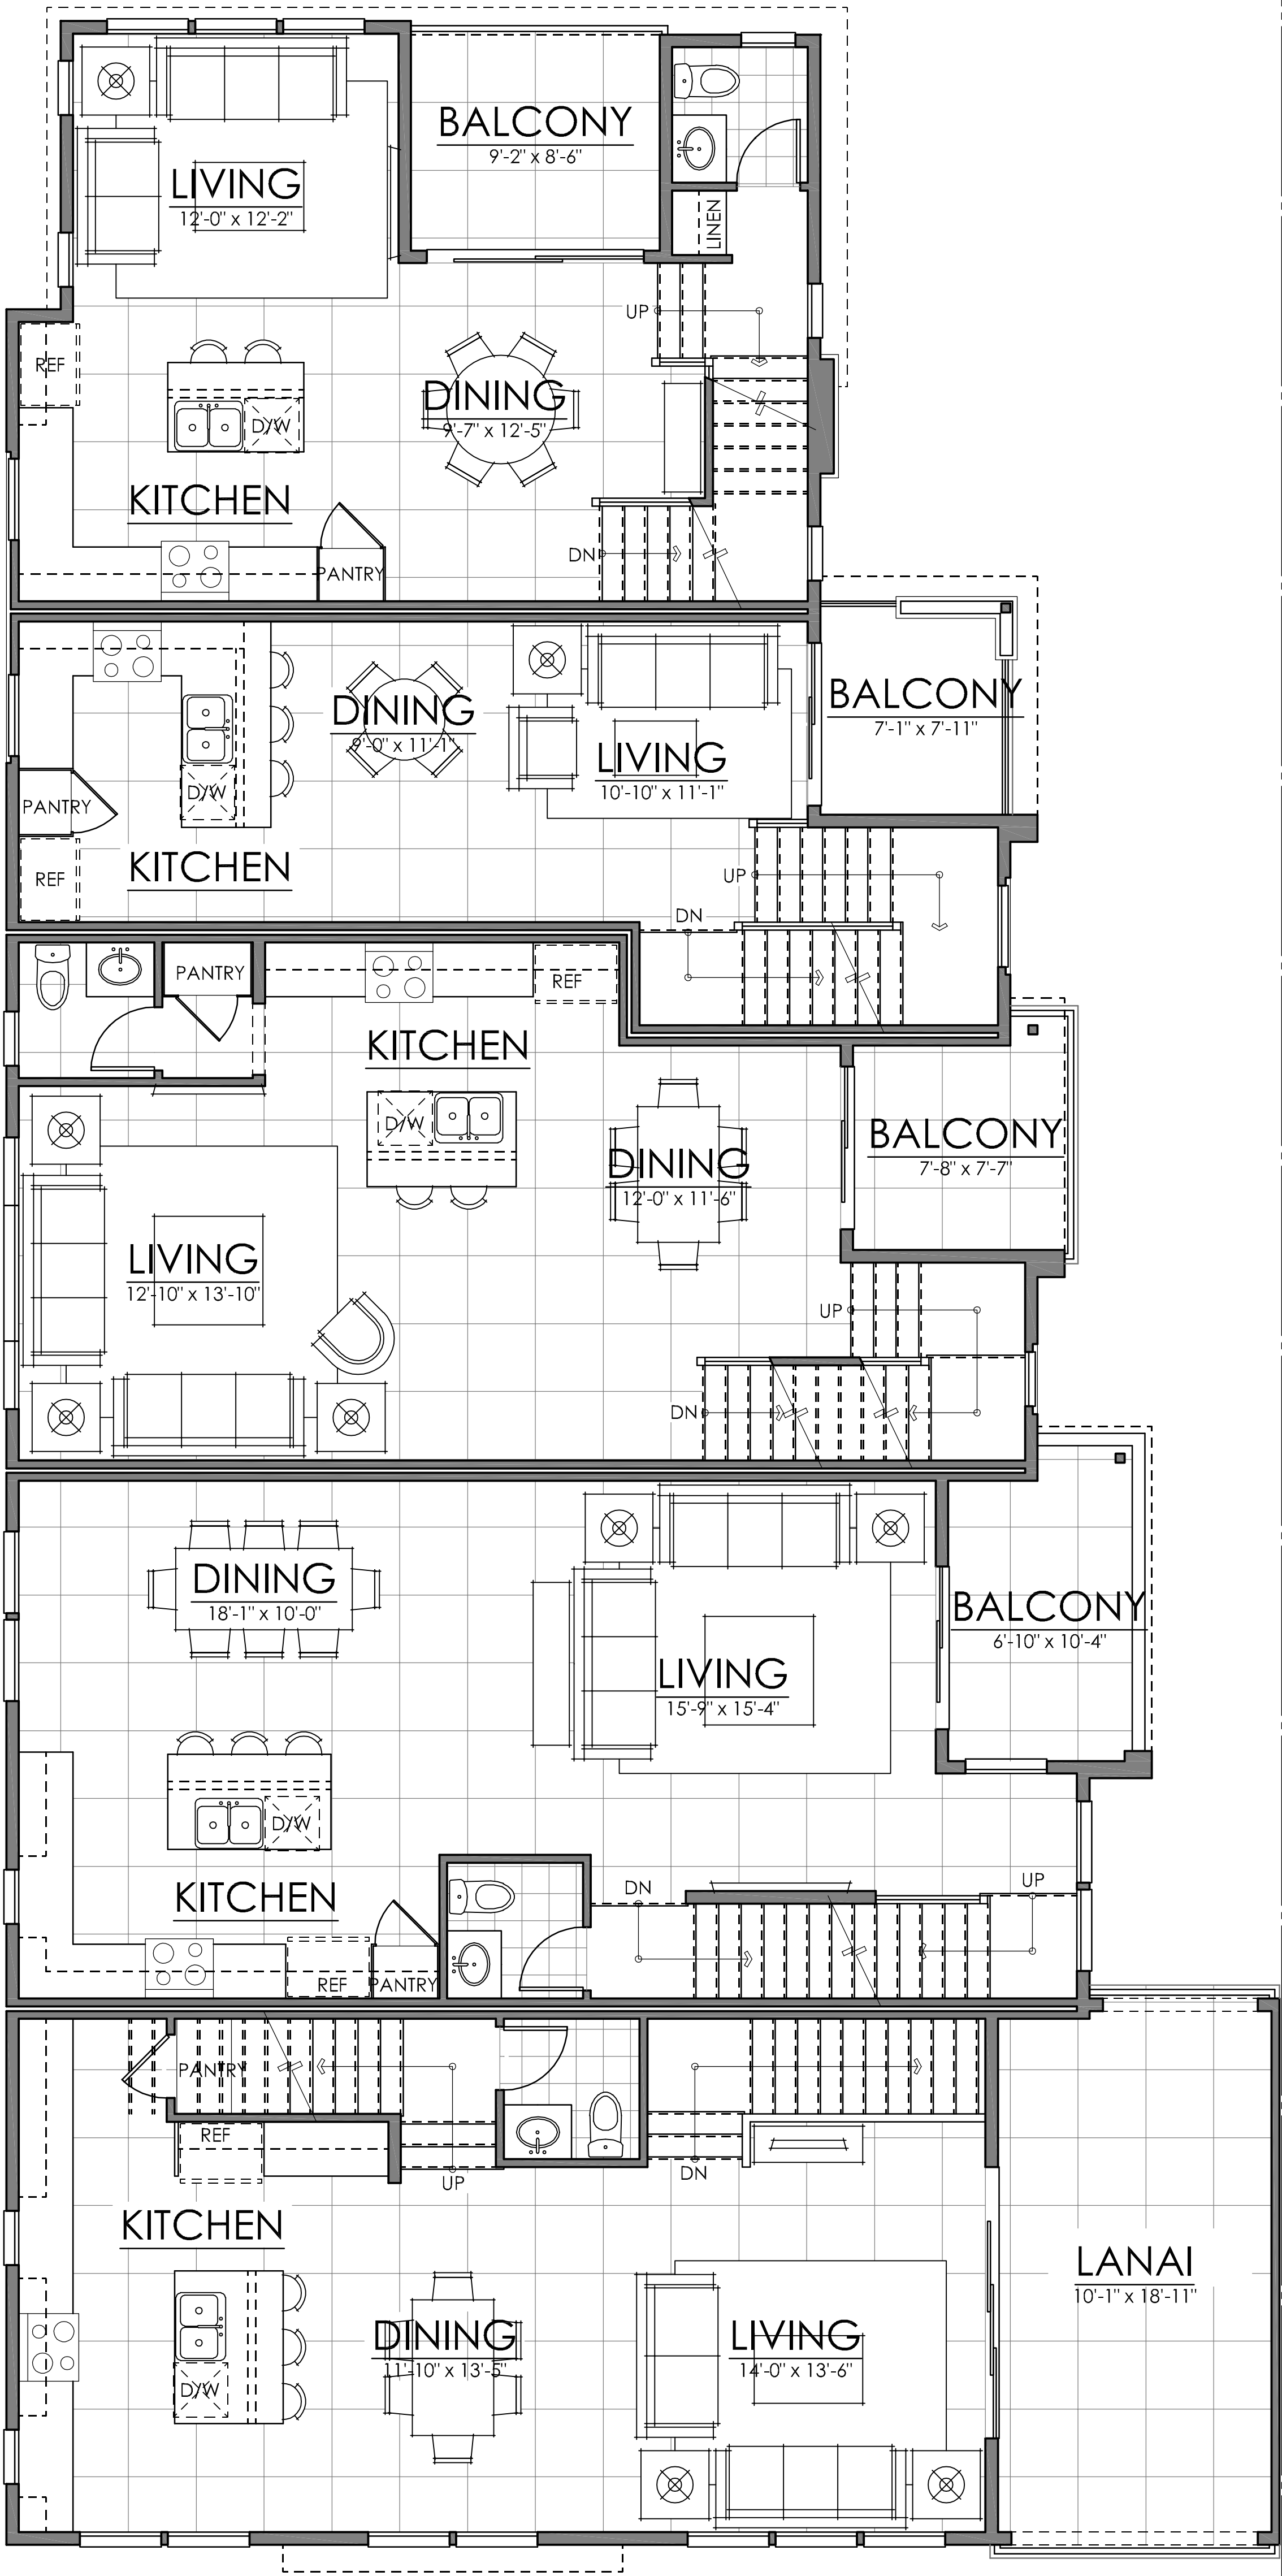

UNIT TWO

FIRST FLOOR 102 SQ. FT.
SECOND FLOOR 548 SQ. FT.
THIRD FLOOR 562 SQ. FT.
TOTAL LIVING 1212 SQ. FT.

UNIT ONE

FIRST FLOOR 169 SQ. FT.
SECOND FLOOR 433 SQ. FT.
THIRD FLOOR 362 SQ. FT.
TOTAL LIVING 964 SQ. FT.

UNIT THREE


FIRST FLOOR 206 SQ. FT.
SECOND FLOOR 637 SQ. FT.
THIRD FLOOR 643 SQ. FT.
TOTAL LIVING 1486 SQ. FT.

UNIT FOUR

FIRST FLOOR 298 SQ. FT.
SECOND FLOOR 730 SQ. FT.
THIRD FLOOR 716 SQ. FT.
TOTAL LIVING 1744 SQ. FT.

UNIT FIVE

FIRST FLOOR 397 SQ. FT.
SECOND FLOOR 664 SQ. FT.
THIRD FLOOR 885 SQ. FT.
TOTAL LIVING 1946 SQ. FT.

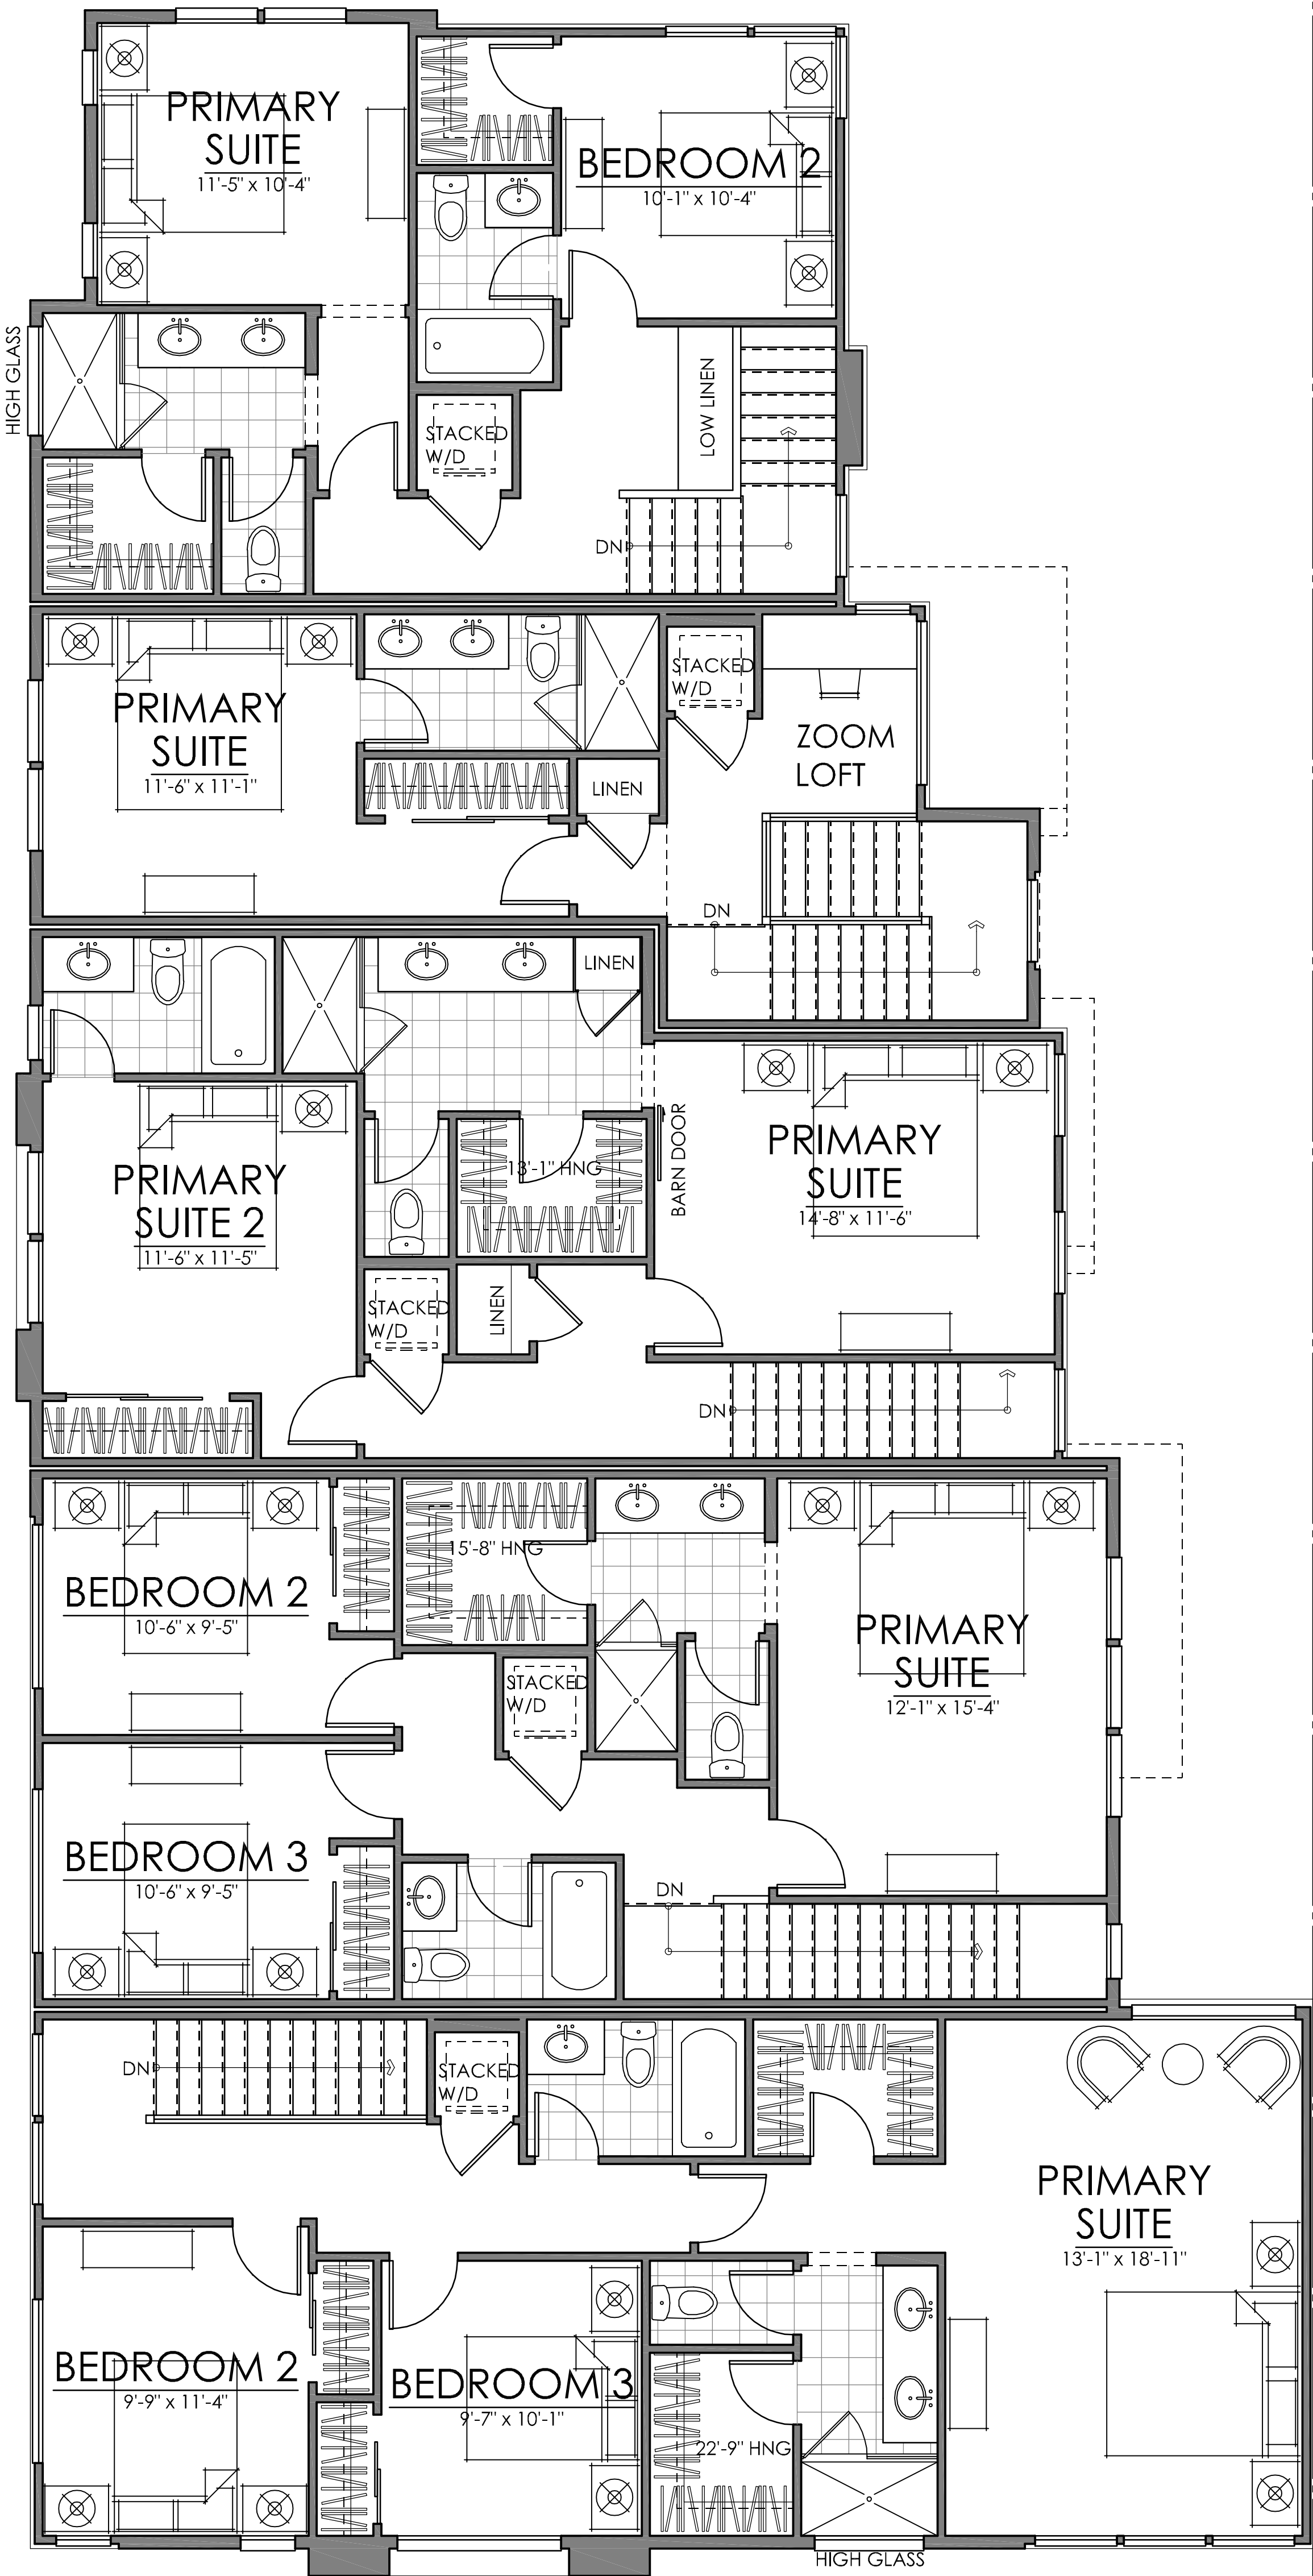

07.01.24

FLOOR THREE

GREENBRIAR LANDING | COURTS | LENNAR
BREA, CALIFORNIA

LNLA2303



NOTE: SQUARE FOOTAGE MAY VARY BASED ON CALCULATION METHODS
THESE DRAWINGS ARE INTENDED FOR DESIGN DEVELOPMENT AND PRELIMINARY STUDIES ONLY AND ARE NOT TO BE USED FOR ANY OTHER PURPOSE, SUCH AS FINAL PLOTTING OR FINAL ENGINEERING. © COPYRIGHT WOODLEY ARCHITECTURAL GROUP, INC. THESE DRAWINGS MAY NOT BE USED OR DUPLICATED WITHOUT THE EXPRESS WRITTEN PERMISSION OF WOODLEY ARCHITECTURAL GROUP, INC.



COURTYARD ELEVATION

SCALE: 1/4" = 1'-0"

07.01.24

scheme 3 | stone a

5-UNIT BUILDING | CONCEPT ELEVATION
GREENBRIAR LANDING | COURTS | LENNAR
BREA, CALIFORNIA

LNLA2304



colorado // 731 southpark dr. suite B
littleton, co 80120 / 303.683.7231
california // 2943 pullman st. suite A
santa ana, ca 92705 / 949.553.8919

NOTE: SQUARE FOOTAGE MAY VARY BASED ON CALCULATION METHODS
THESE DRAWINGS ARE INTENDED FOR DESIGN DEVELOPMENT AND PRELIMINARY STUDIES ONLY AND ARE NOT TO BE USED FOR ANY OTHER PURPOSE, SUCH AS FINAL PLOTTING OR FINAL ENGINEERING. COPYRIGHT WOODLEY ARCHITECTURAL GROUP, INC. THESE DRAWINGS MAY NOT BE USED OR DUPLICATED WITHOUT THE EXPRESS WRITTEN PERMISSION OF WOODLEY ARCHITECTURAL GROUP, INC.



ELEVATION

SCALE: 1/4" = 1'-0"



ELEVATION

SCALE: 1/4" = 1'-0"

07.01.24

scheme 3 | stone a

5-UNIT BUILDING | CONCEPT ELEVATION

GREENBRIAR LANDING | COURTS | LENNAR

BREA, CALIFORNIA

NOTE: SQUARE FOOTAGE MAY VARY BASED ON CALCULATION METHODS

THESE DRAWINGS ARE INTENDED FOR DESIGN DEVELOPMENT AND PRELIMINARY STUDIES ONLY AND ARE NOT TO BE USED FOR ANY OTHER PURPOSE, SUCH AS FINAL PLOTTING OR FINAL ENGINEERING. COPYRIGHT WOODLEY ARCHITECTURAL GROUP, INC. THESE DRAWINGS MAY NOT BE USED OR DUPLICATED WITHOUT THE EXPRESS WRITTEN PERMISSION OF WOODLEY ARCHITECTURAL GROUP, INC.

LNLA2304





MOTOR COURT ELEVATION

SCALE: 1/4" = 1'-0"

07.01.24

scheme 3 | stone a


5-UNIT BUILDING | CONCEPT ELEVATION
GREENBRIAR LANDING | COURTS | LENNAR
 BREA, CALIFORNIA

LNLA2304




colorado // 731 southpark dr. suite B
 littleton, co 80120 / 303.683.7231
 california // 2943 pullman st. suite A
 santa ana, ca 92705 / 949.553.8919

NOTE: SQUARE FOOTAGE MAY VARY BASED ON CALCULATION METHODS
 THESE DRAWINGS ARE INTENDED FOR DESIGN DEVELOPMENT AND PRELIMINARY STUDIES ONLY AND ARE NOT TO BE USED FOR ANY OTHER PURPOSE, SUCH AS FINAL PLOTTING OR FINAL ENGINEERING. COPYRIGHT WOODLEY ARCHITECTURAL GROUP, INC. THESE DRAWINGS MAY NOT BE USED OR DUPLICATED WITHOUT THE EXPRESS WRITTEN PERMISSION OF WOODLEY ARCHITECTURAL GROUP, INC.

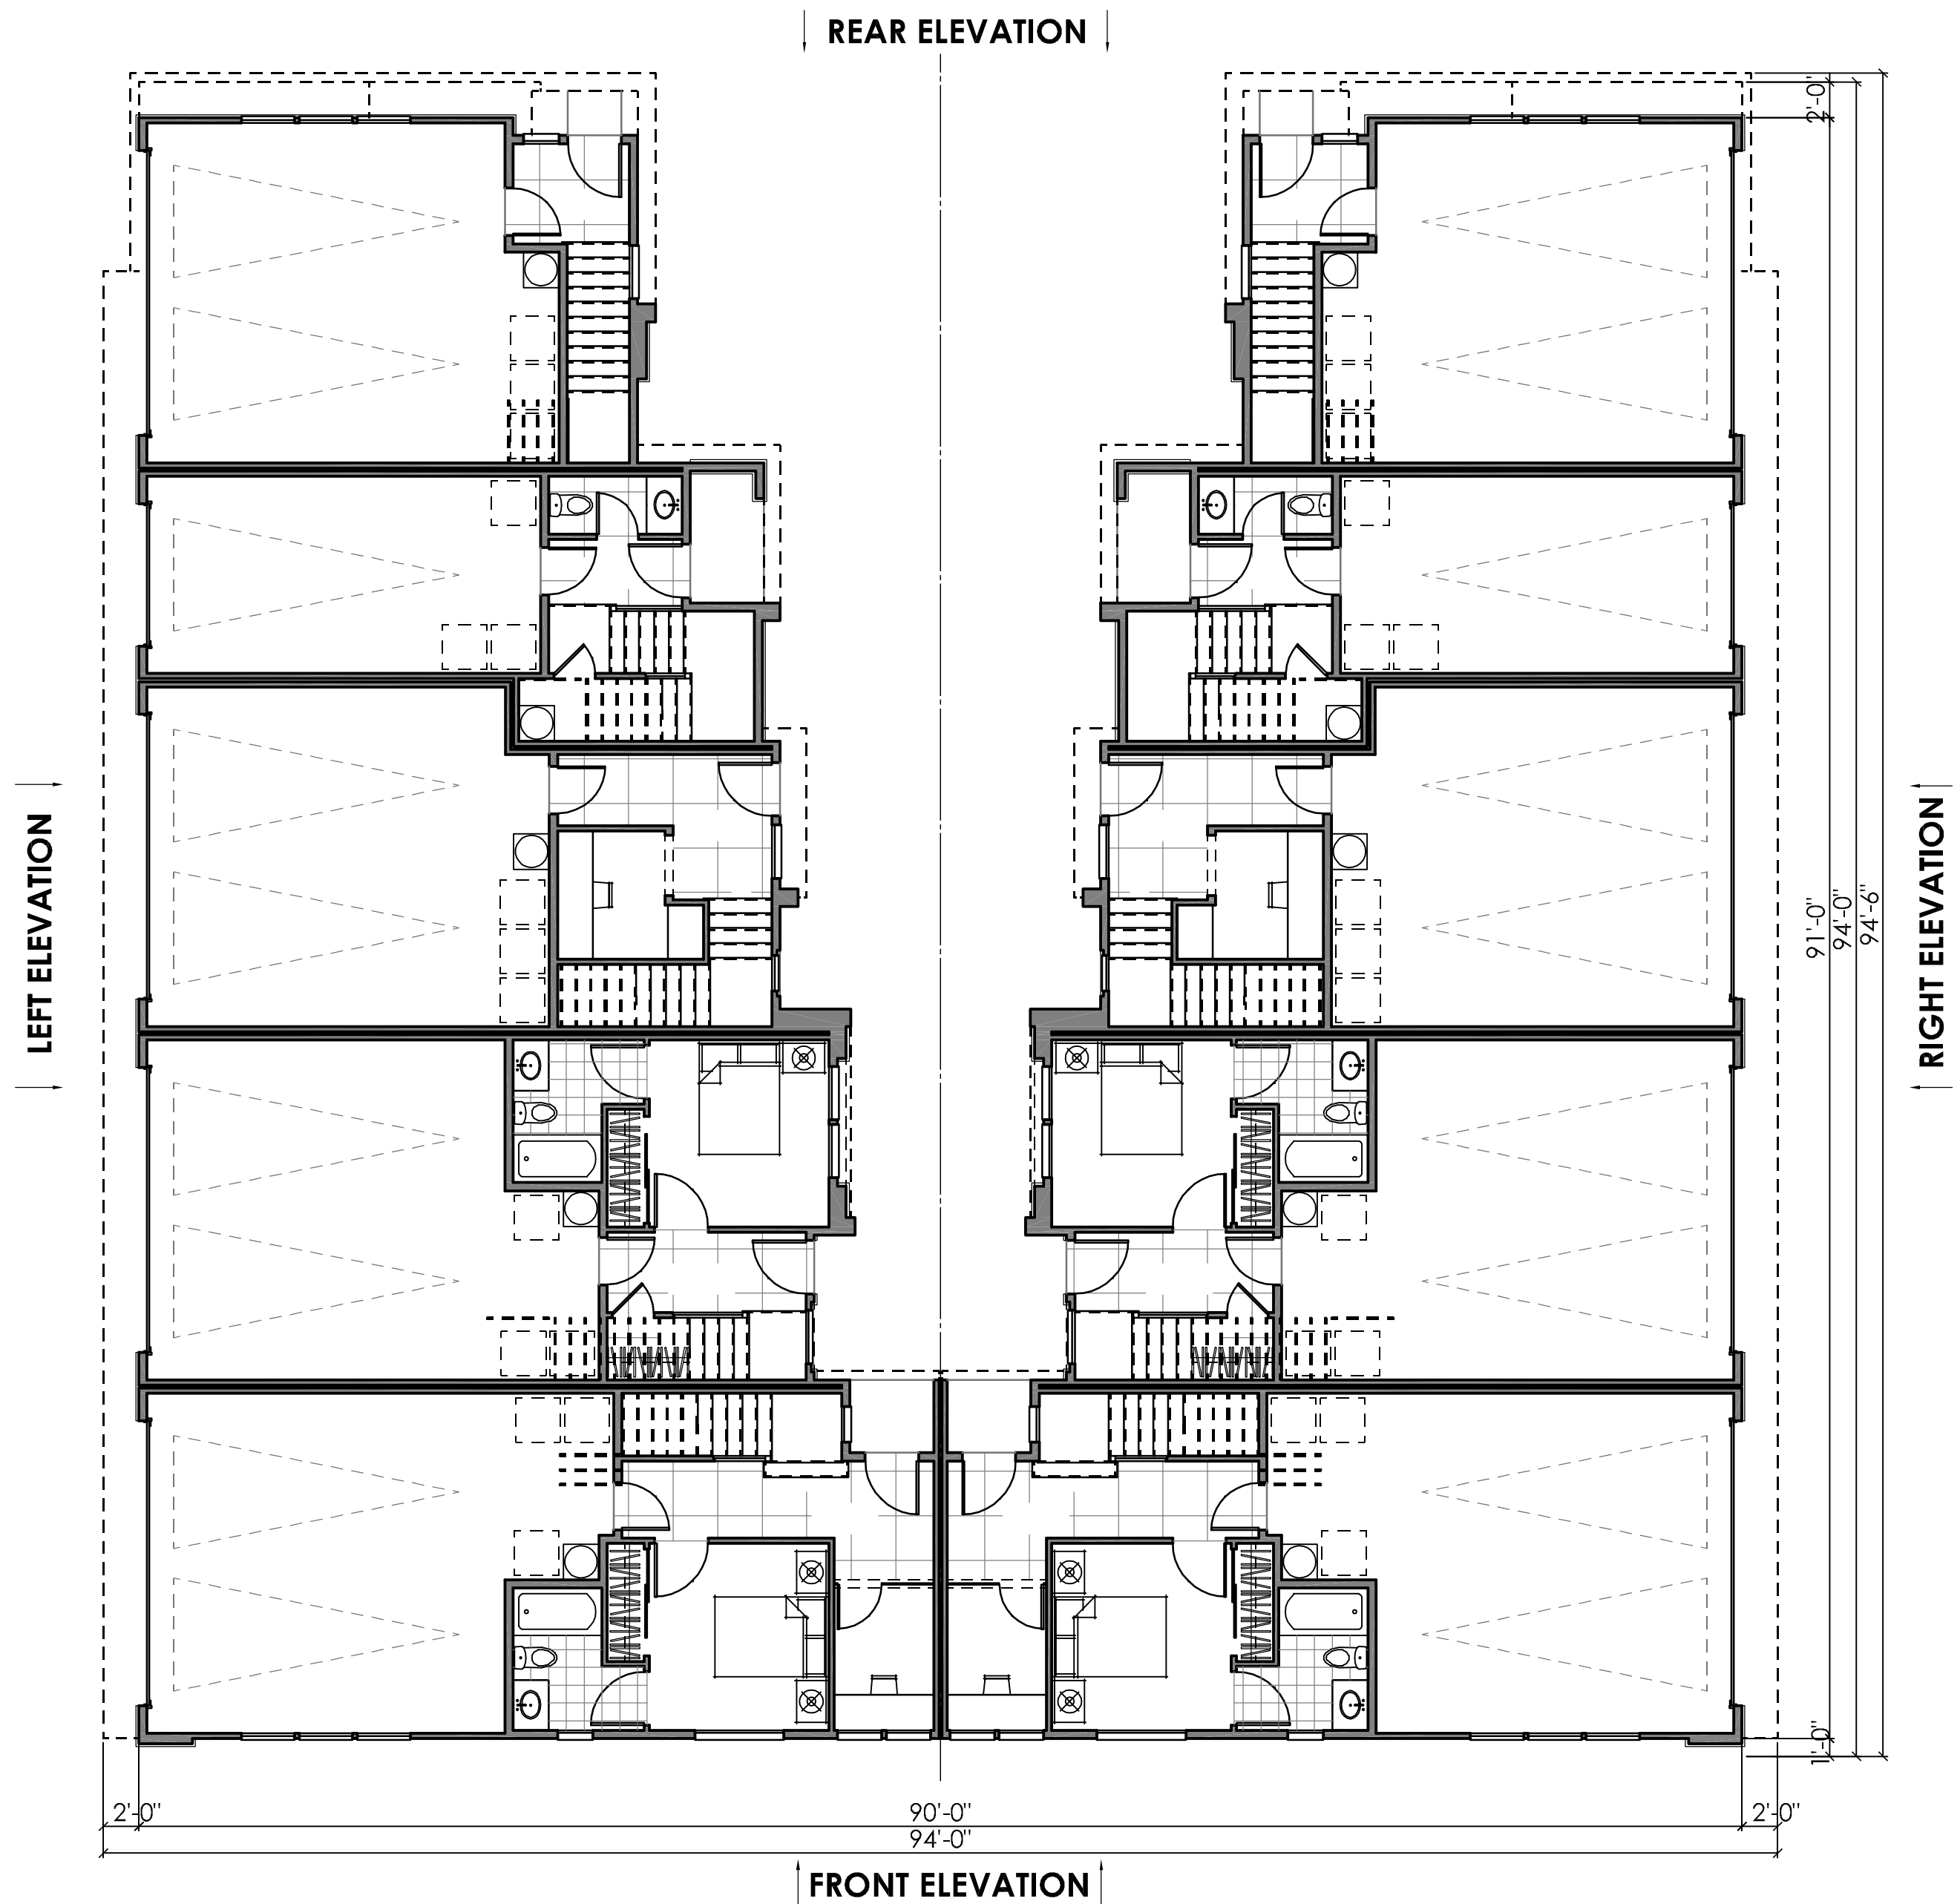


FIRST FLOOR PLAN

SCALE: 1/8" = 1'-0"

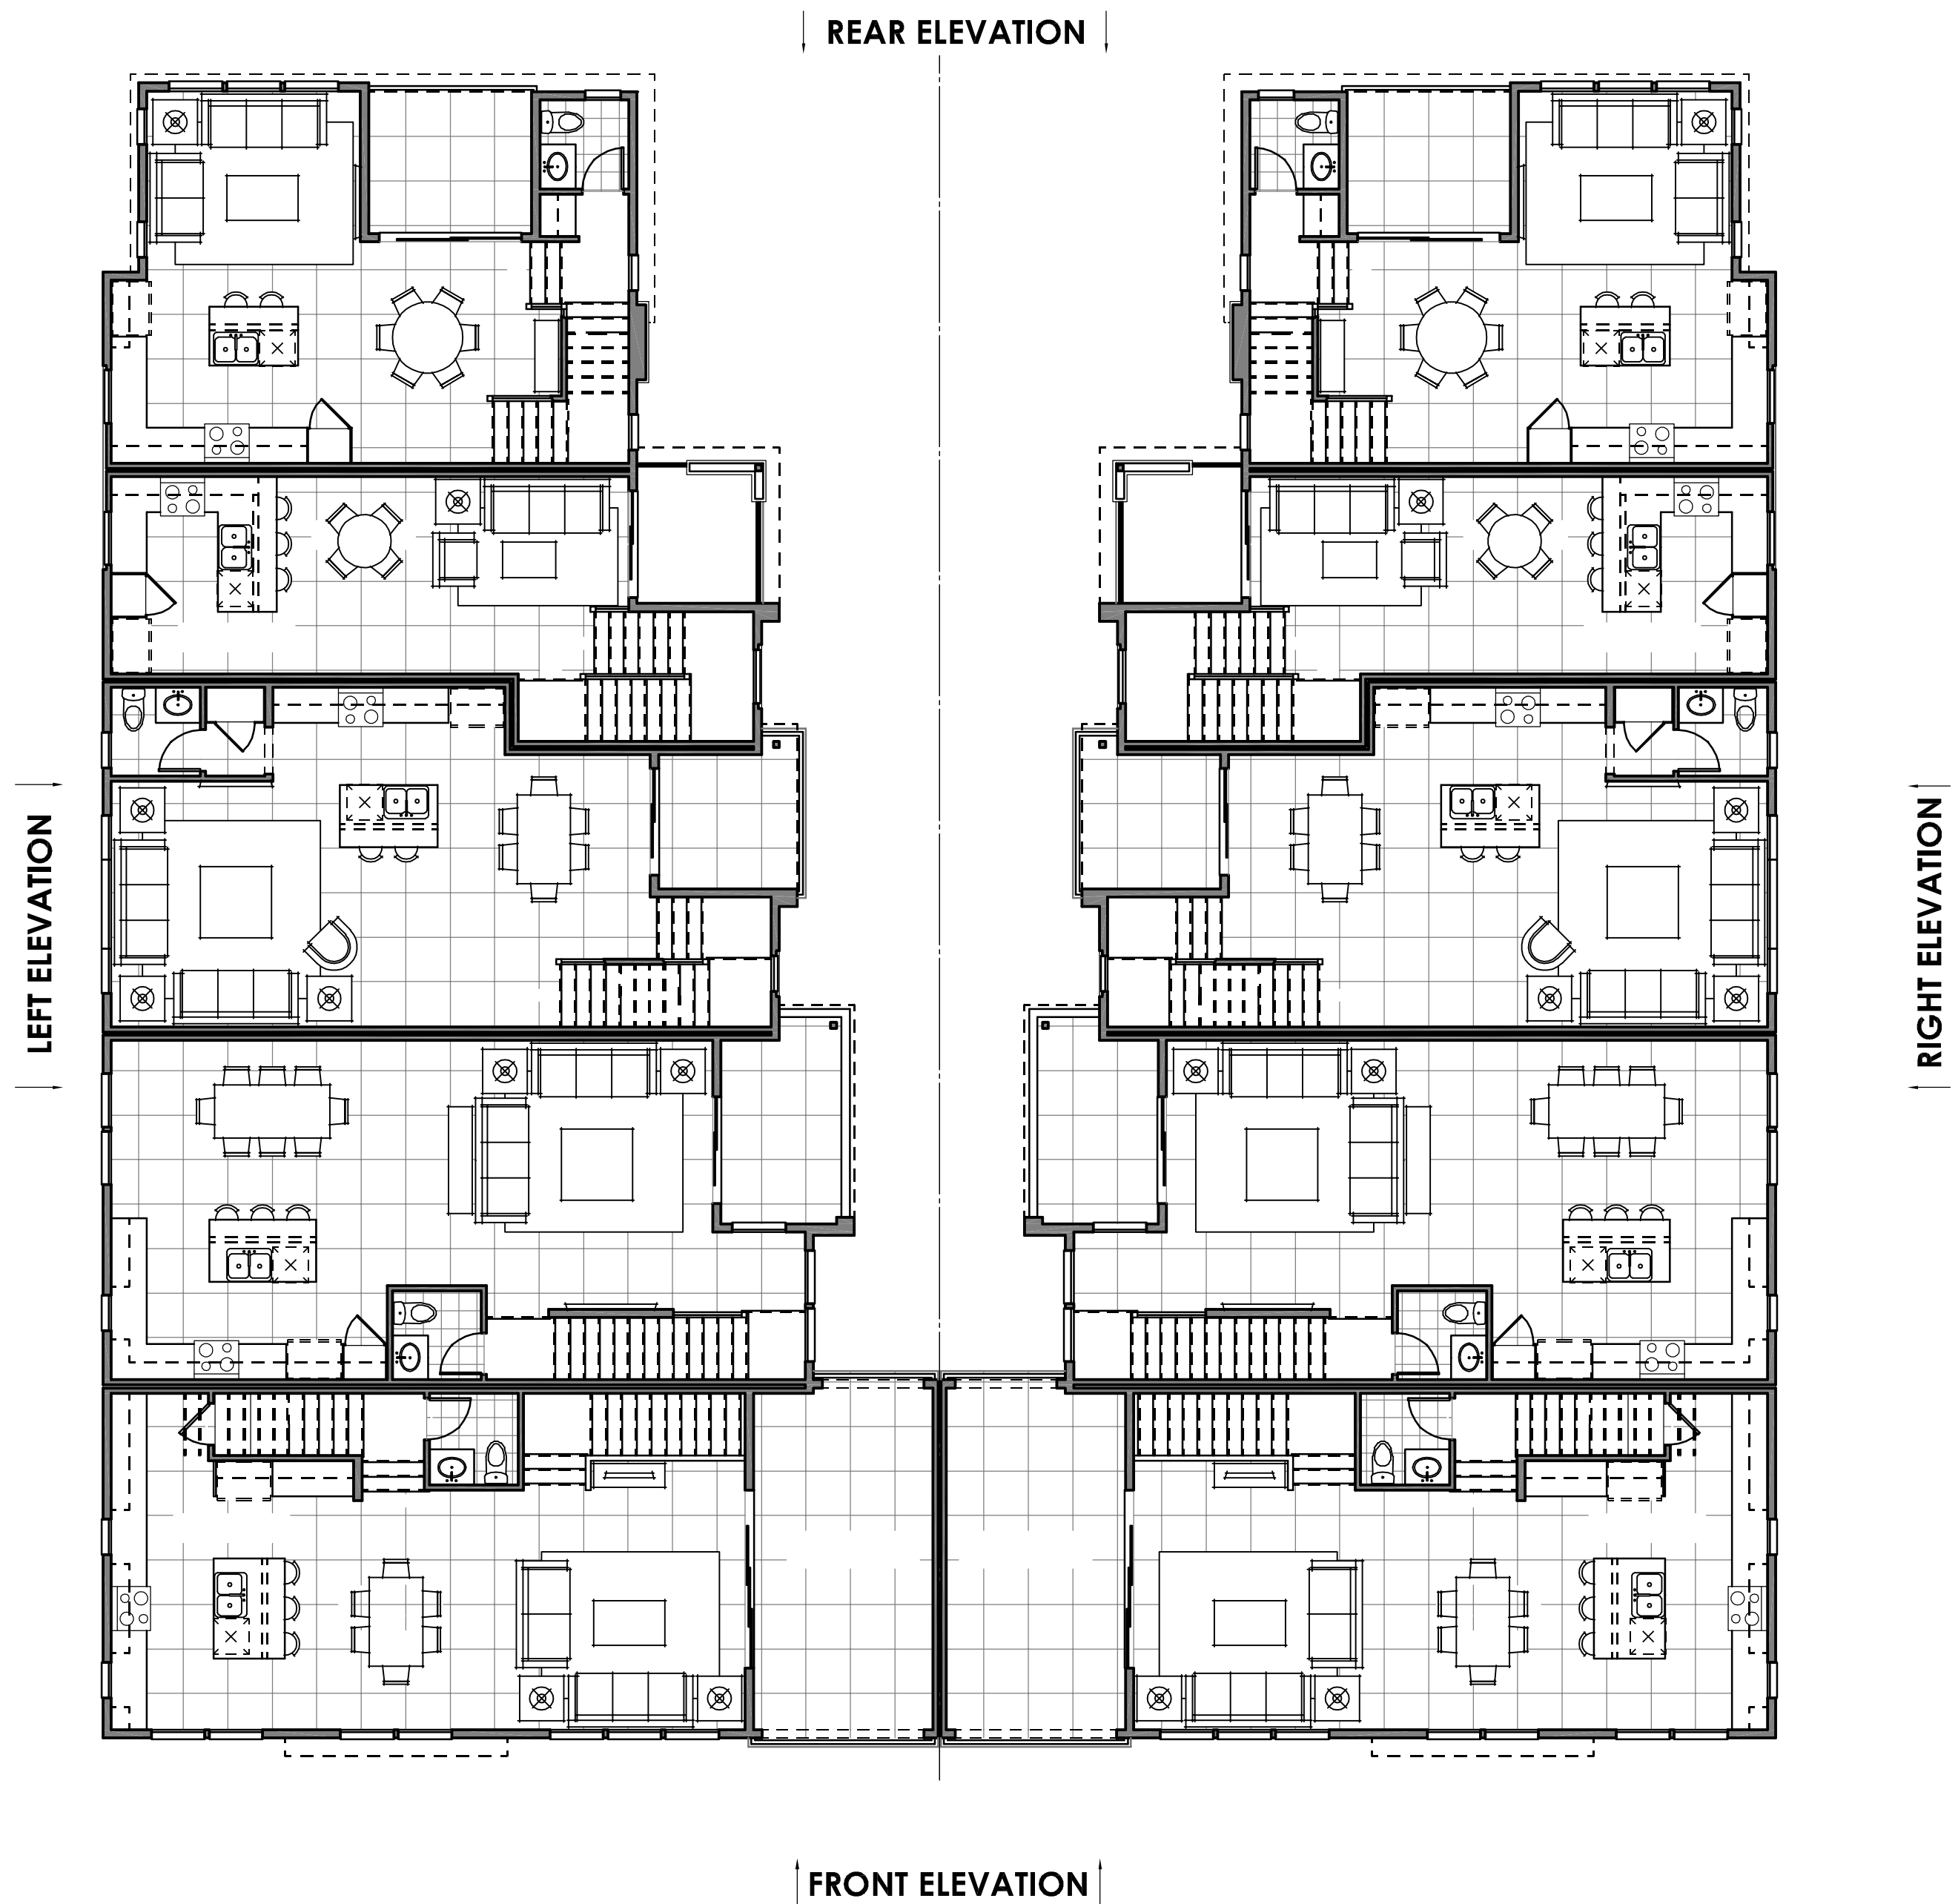

SECOND FLOOR PLAN

SCALE: 1/8" = 1'-0"

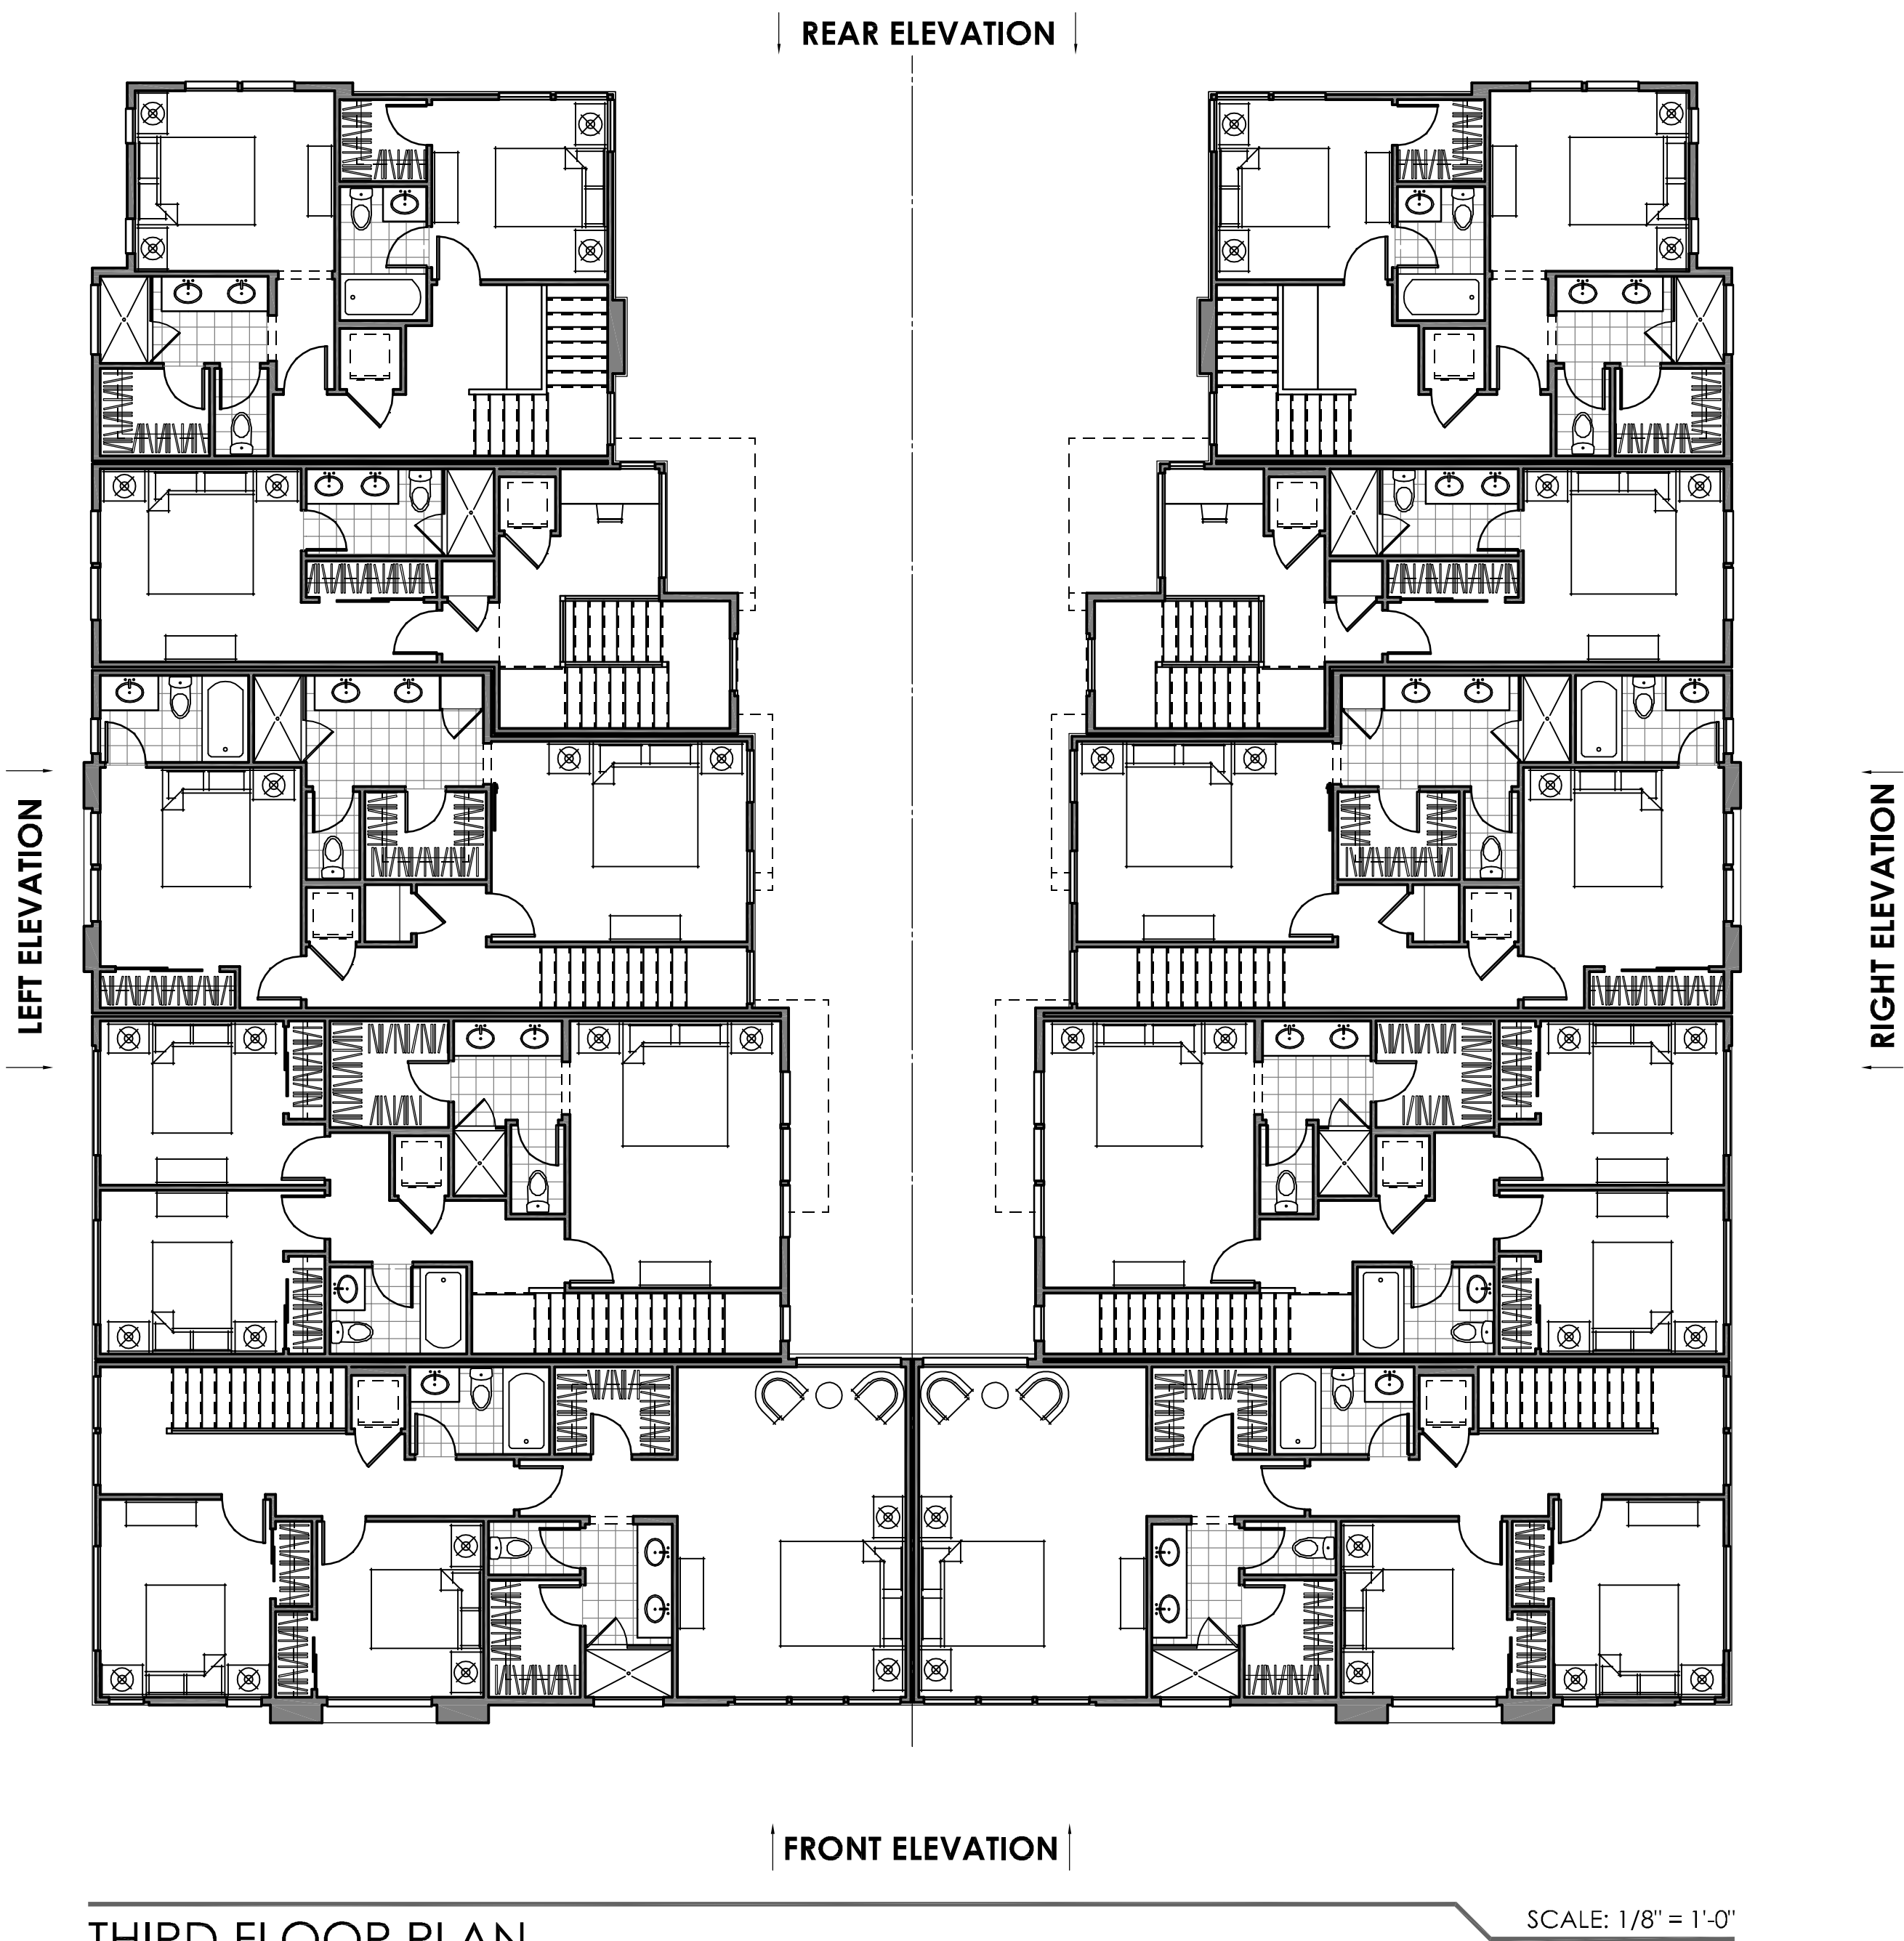



ELEVATION

SCALE: 1/4" = 1'-0"

07.01.24

scheme 3 | stone a

10-UNIT BUILDING I CONCEPT ELEVATION
GREENBRIAR LANDING | COURTS | LENNAR
 BREA, CALIFORNIA

NOTE: SQUARE FOOTAGE MAY VARY BASED ON CALCULATION METHODS

THESE DRAWINGS ARE INTENDED FOR DESIGN DEVELOPMENT AND PRELIMINARY STUDIES ONLY AND ARE NOT TO BE USED FOR ANY OTHER PURPOSE, SUCH AS FINAL PLOTTING OR FINAL ENGINEERING. COPYRIGHT WOODLEY ARCHITECTURAL GROUP, INC. THESE DRAWINGS MAY NOT BE USED OR DUPLICATED WITHOUT THE EXPRESS WRITTEN PERMISSION OF WOODLEY ARCHITECTURAL GROUP, INC.

LNLA2304

**woodley
architectural
group, inc**
 colorado // 731 southpark dr. suite B
 littleton, co 80120 / 303.683.7231
 california // 2943 pullman st. suite A
 santa ana, ca 92705 / 949.553.8919



MOTOR COURT ELEVATION

SCALE: 1/4" = 1'-0"

07.01.24

scheme 3 | stone a

10-UNIT BUILDING I CONCEPT ELEVATION
GREENBRIAR LANDING | COURTS | LENNAR
 BREA, CALIFORNIA

NOTE: SQUARE FOOTAGE MAY VARY BASED ON CALCULATION METHODS

THESE DRAWINGS ARE INTENDED FOR DESIGN DEVELOPMENT AND PRELIMINARY STUDIES ONLY AND ARE NOT TO BE USED FOR ANY OTHER PURPOSE, SUCH AS FINAL PLOTTING OR FINAL ENGINEERING. COPYRIGHT WOODLEY ARCHITECTURAL GROUP, INC. THESE DRAWINGS MAY NOT BE USED OR DUPLICATED WITHOUT THE EXPRESS WRITTEN PERMISSION OF WOODLEY ARCHITECTURAL GROUP, INC.

LNLA2304





MOTOR COURT ELEVATION

SCALE: 1/4" = 1'-0"

07.01.24

scheme 3 | stone a

10-UNIT BUILDING I CONCEPT ELEVATION
GREENBRIAR LANDING | COURTS | LENNAR
BREA, CALIFORNIA

NOTE: SQUARE FOOTAGE MAY VARY BASED ON CALCULATION METHODS
THESE DRAWINGS ARE INTENDED FOR DESIGN DEVELOPMENT AND PRELIMINARY STUDIES ONLY AND ARE NOT TO BE USED FOR ANY OTHER PURPOSE, SUCH AS FINAL PLOTTING OR FINAL ENGINEERING. COPYRIGHT WOODLEY ARCHITECTURAL GROUP, INC. THESE DRAWINGS MAY NOT BE USED OR DUPLICATED WITHOUT THE EXPRESS WRITTEN PERMISSION OF WOODLEY ARCHITECTURAL GROUP, INC.

LNLA2304

 woodley
architectural
group, inc
colorado // 731 southpark dr. suite B
littleton, co 80120 / 303.683.7231
california // 2943 pullman st. suite A
santa ana, ca 92705 / 949.553.8919



ELEVATION

SCALE: 1/4" = 1'-0"

07.01.24

scheme 3 | stone a

10-UNIT BUILDING | CONCEPT ELEVATION
GREENBRIAR LANDING | COURTS | LENNAR
BREA, CALIFORNIA

NOTE: SQUARE FOOTAGE MAY VARY BASED ON CALCULATION METHODS
THESE DRAWINGS ARE INTENDED FOR DESIGN DEVELOPMENT AND PRELIMINARY STUDIES ONLY AND ARE NOT TO BE USED FOR ANY OTHER PURPOSE, SUCH AS FINAL PLOTTING OR FINAL ENGINEERING. COPYRIGHT WOODLEY ARCHITECTURAL GROUP, INC. THESE DRAWINGS MAY NOT BE USED OR DUPLICATED WITHOUT THE EXPRESS WRITTEN PERMISSION OF WOODLEY ARCHITECTURAL GROUP, INC.

LNLA2304

**woodley
architectural
group, inc**
colorado // 731 southpark dr. suite B
littleton, co 80120 / 303 683.7231
california // 2943 pullman st. suite A
santa ana, ca 92705 / 949 553.8919



COURTYARD - LEFT ELEVATION

SCALE: 1/4" = 1'-0"

07.01.24

scheme 3 | stone a

10-UNIT BUILDING I CONCEPT ELEVATION
GREENBRIAR LANDING | COURTS | LENNAR
BREA, CALIFORNIA


NOTE: SQUARE FOOTAGE MAY VARY BASED ON CALCULATION METHODS

THESE DRAWINGS ARE INTENDED FOR DESIGN DEVELOPMENT AND PRELIMINARY STUDIES ONLY AND ARE NOT TO BE USED FOR ANY OTHER PURPOSE, SUCH AS FINAL PLOTTING OR FINAL ENGINEERING. COPYRIGHT WOODLEY ARCHITECTURAL GROUP, INC. THESE DRAWINGS MAY NOT BE USED OR DUPLICATED WITHOUT THE EXPRESS WRITTEN PERMISSION OF WOODLEY ARCHITECTURAL GROUP, INC.

LNLA2304

woodley
architectural
group, inc

colorado // 731 southpark dr. suite B
littleton, co 80120 / 303.683.7231
california // 2943 pullman st. suite A
santa ana, ca 92705 / 949.553.8919

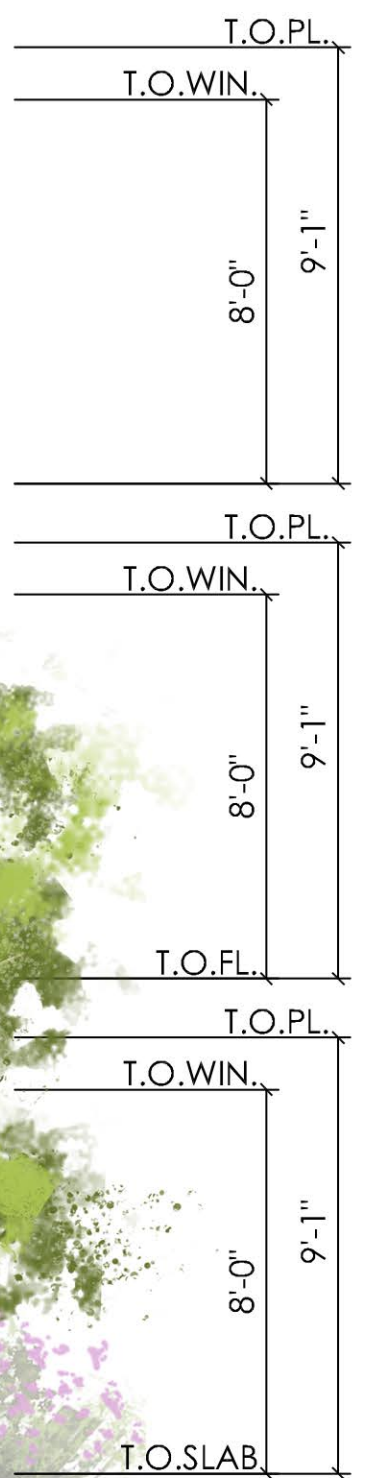

COURTYARD - RIGHT ELEVATION

SCALE: 1/4" = 1'-0"

07.01.24

scheme 3 | stone a

10-UNIT BUILDING I CONCEPT ELEVATION
GREENBRIAR LANDING | COURTS | LENNAR
BREA, CALIFORNIA

NOTE: SQUARE FOOTAGE MAY VARY BASED ON CALCULATION METHODS
THESE DRAWINGS ARE INTENDED FOR DESIGN DEVELOPMENT AND PRELIMINARY STUDIES ONLY AND ARE NOT TO BE USED FOR ANY OTHER PURPOSE, SUCH AS FINAL PLOTTING OR FINAL ENGINEERING. COPYRIGHT WOODLEY ARCHITECTURAL GROUP, INC. THESE DRAWINGS MAY NOT BE USED OR DUPLICATED WITHOUT THE EXPRESS WRITTEN PERMISSION OF WOODLEY ARCHITECTURAL GROUP, INC.


LNLA2304

woodley architectural group, inc
colorado // 731 southpark dr. suite B
littleton, co 80120 / 303.683.7231
california // 2943 pullman st. suite A
santa ana, ca 92705 / 949.553.8919




SECOND FLOOR

UNIT ONE	
FIRST FLOOR	380 SQ. FT.
SECOND FLOOR	698 SQ. FT.
THIRD FLOOR	837 SQ. FT.
ROOF TERRACE	379 SQ. FT.
TOTAL LIVING	2294 SQ. FT.

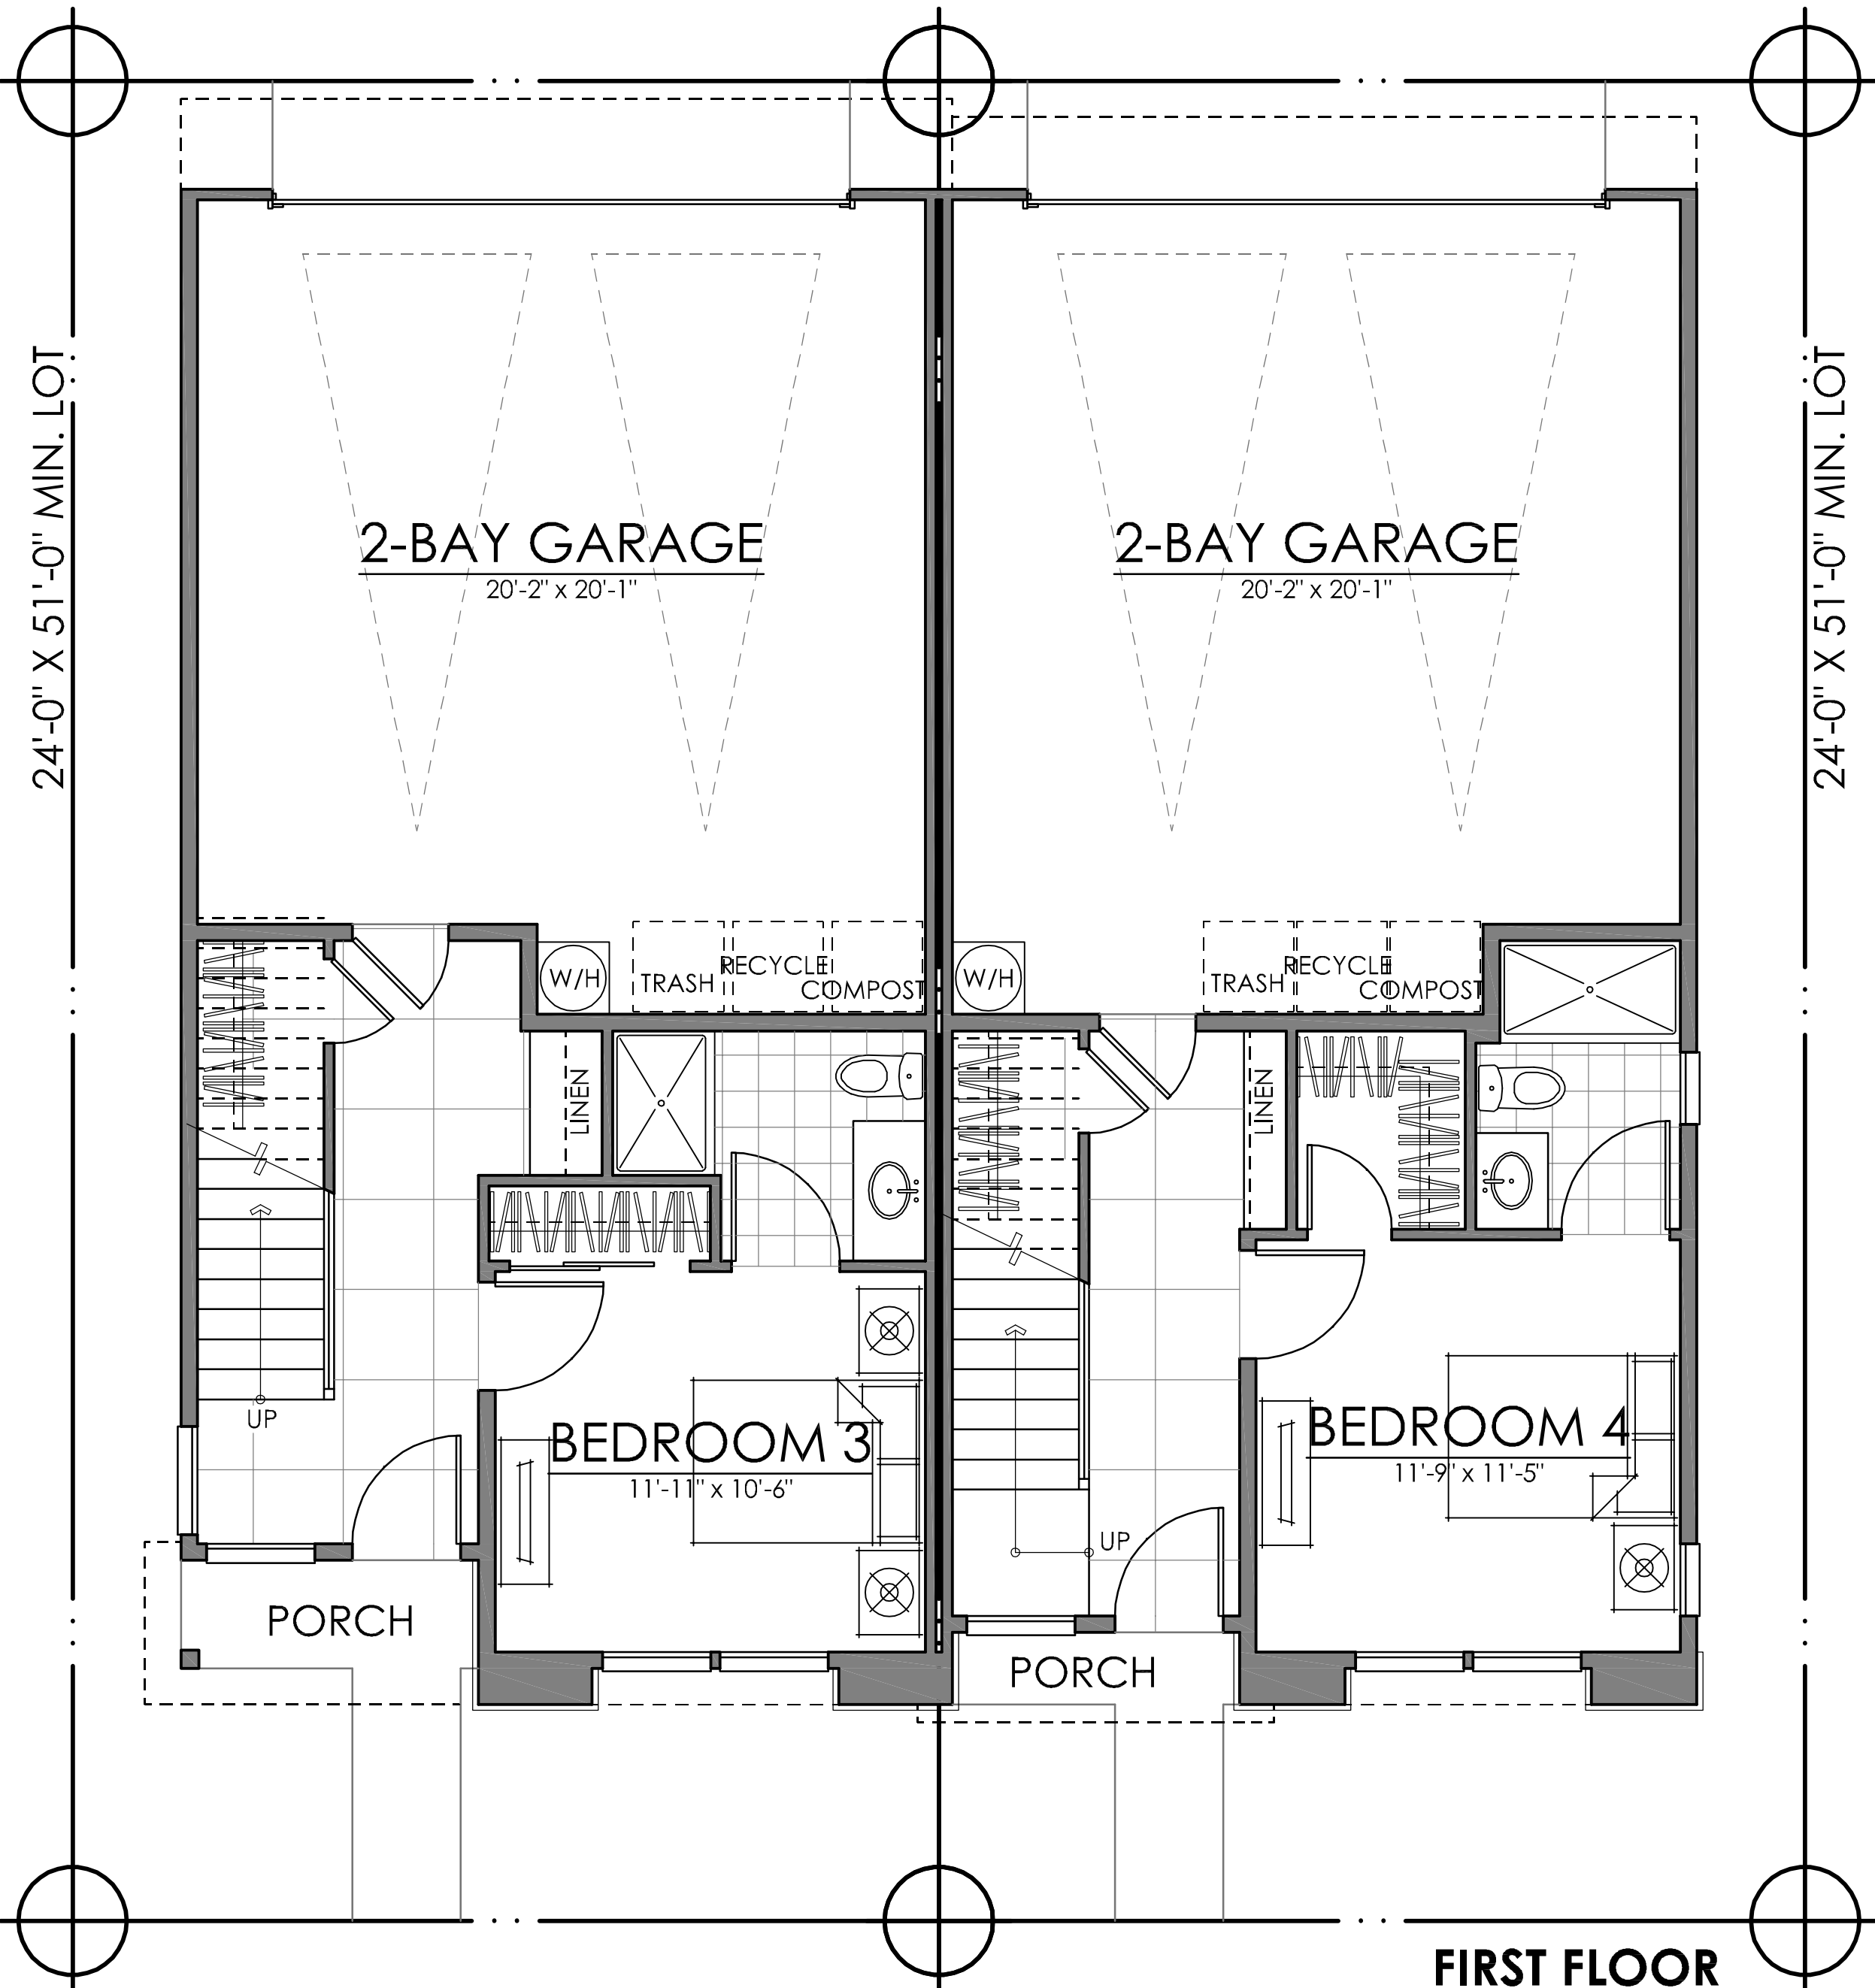


FIRST FLOOR

UNIT TWO	
FIRST FLOOR	386 SQ. FT.
SECOND FLOOR	771 SQ. FT.
THIRD FLOOR	899 SQ. FT.
ROOF TERRACE	447 SQ. FT.
TOTAL LIVING	2503 SQ. FT.

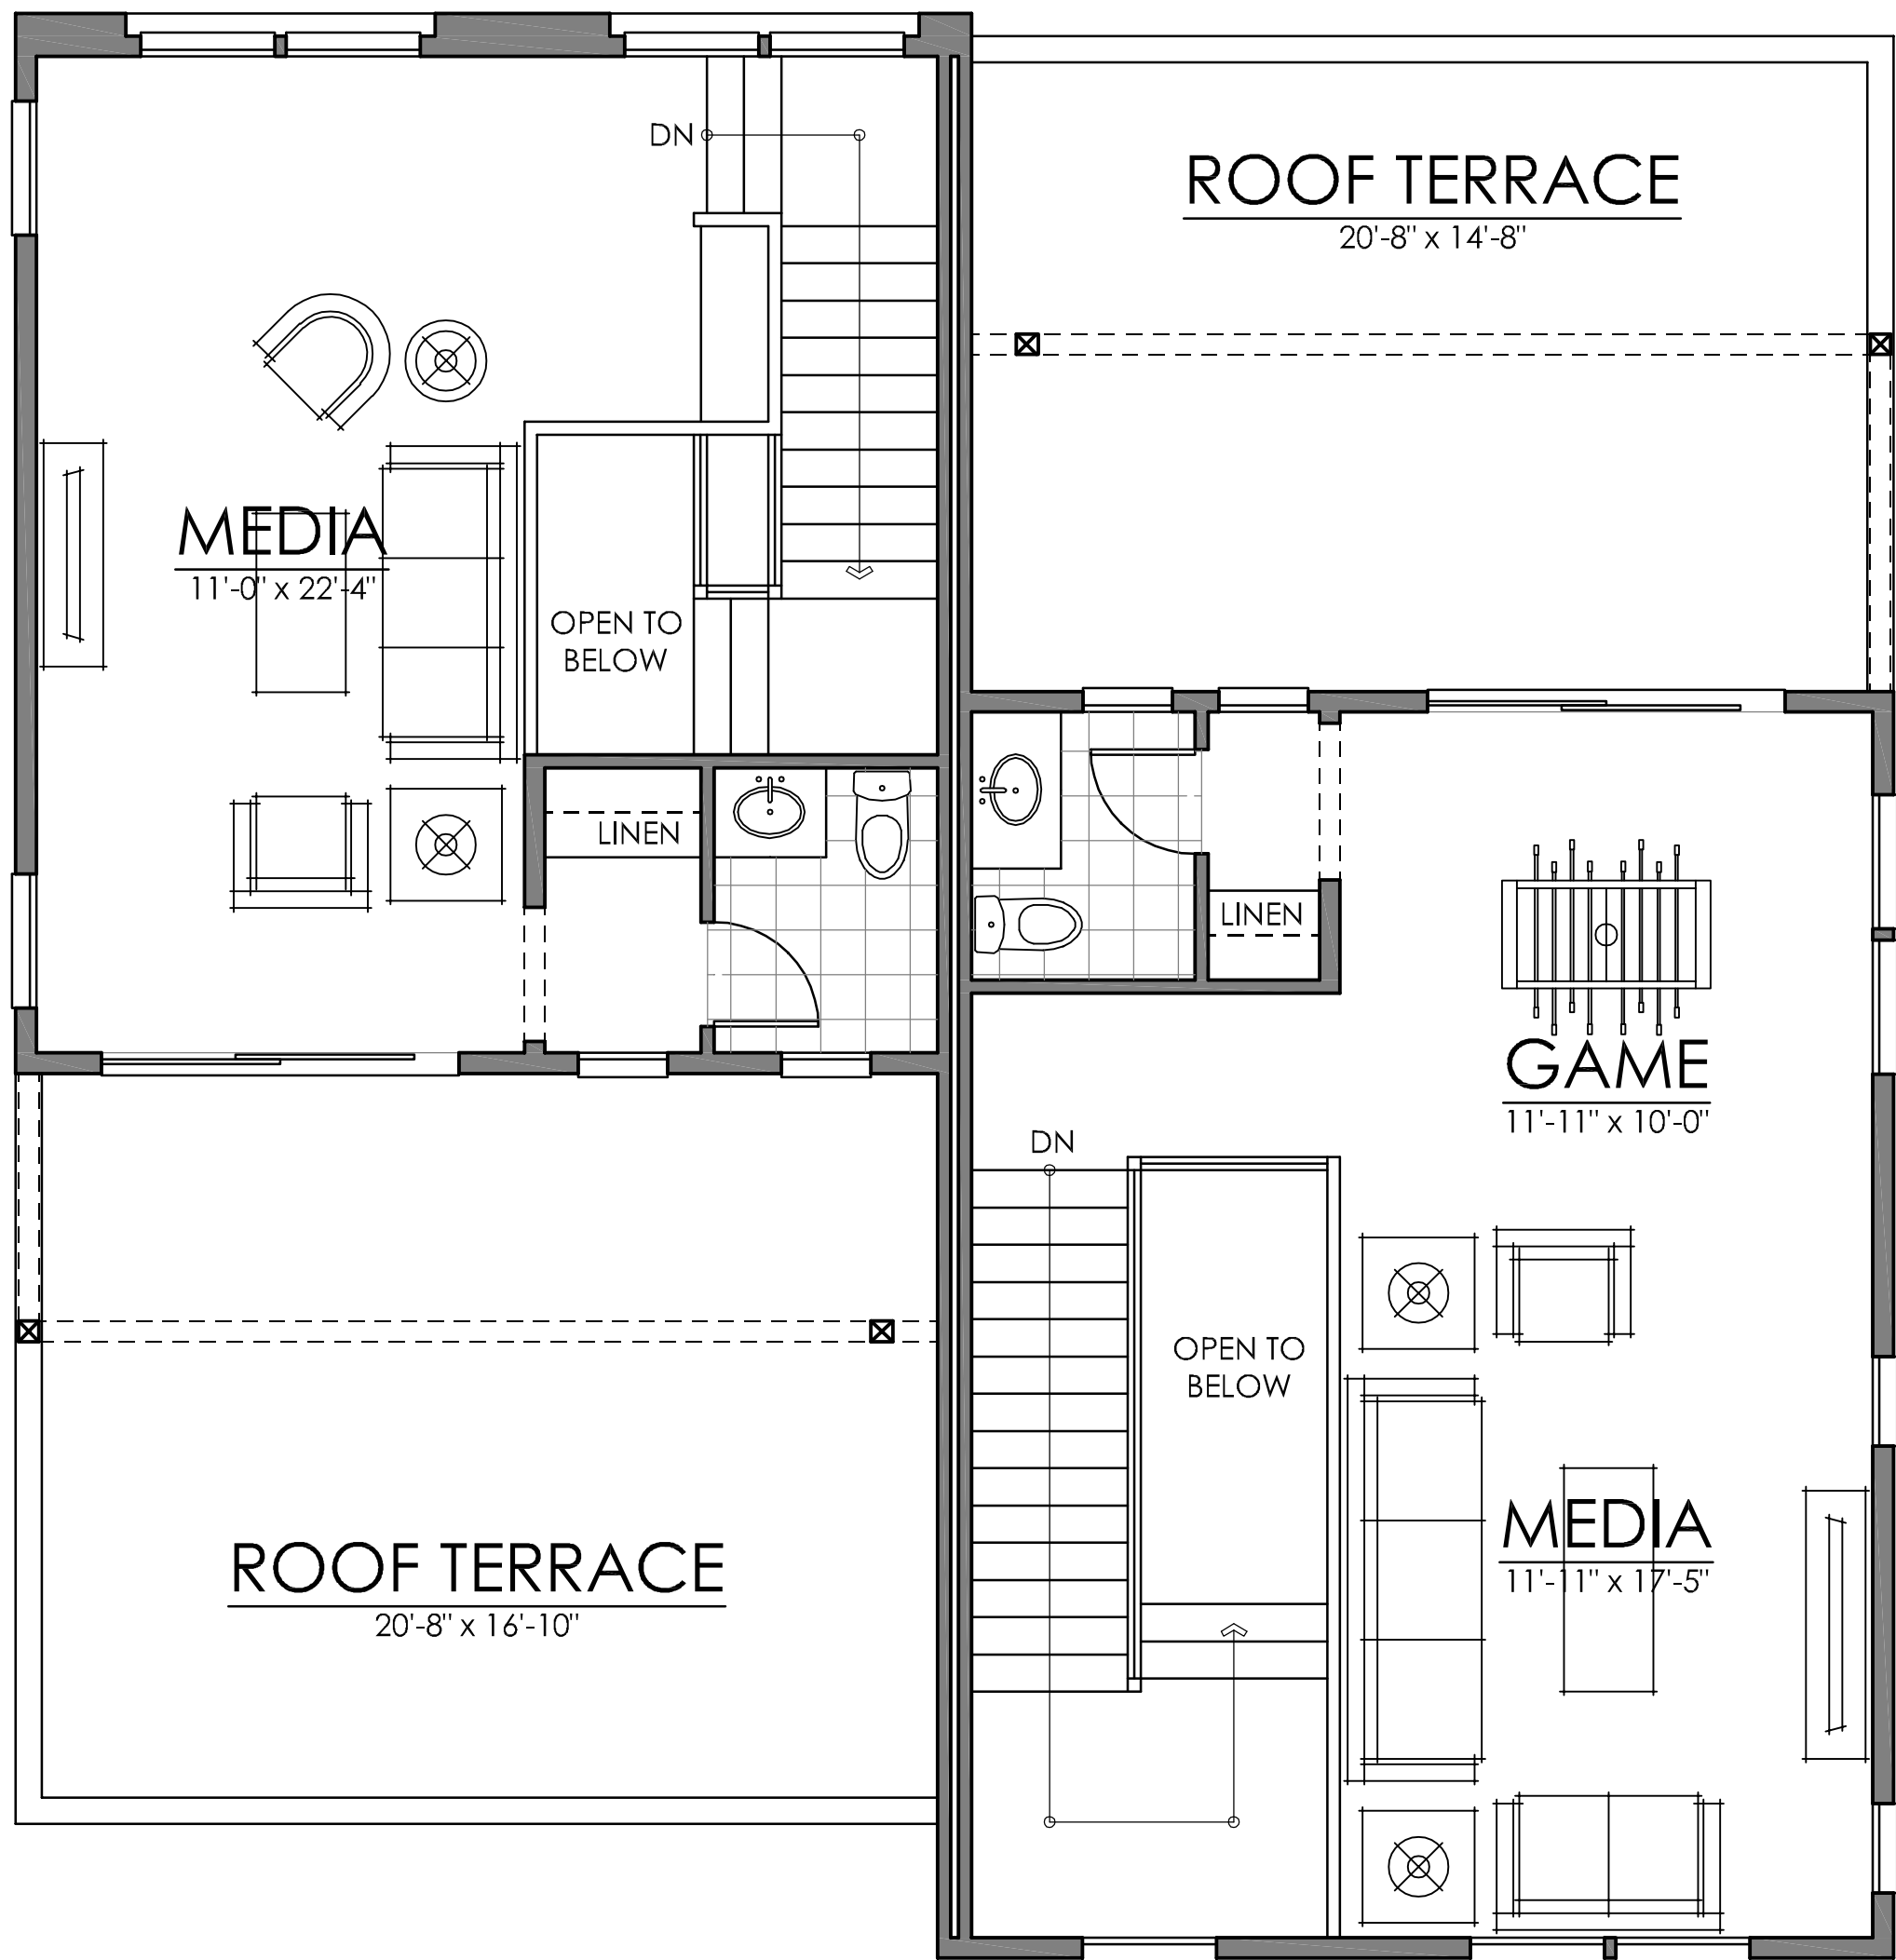

ROOF TERRACE

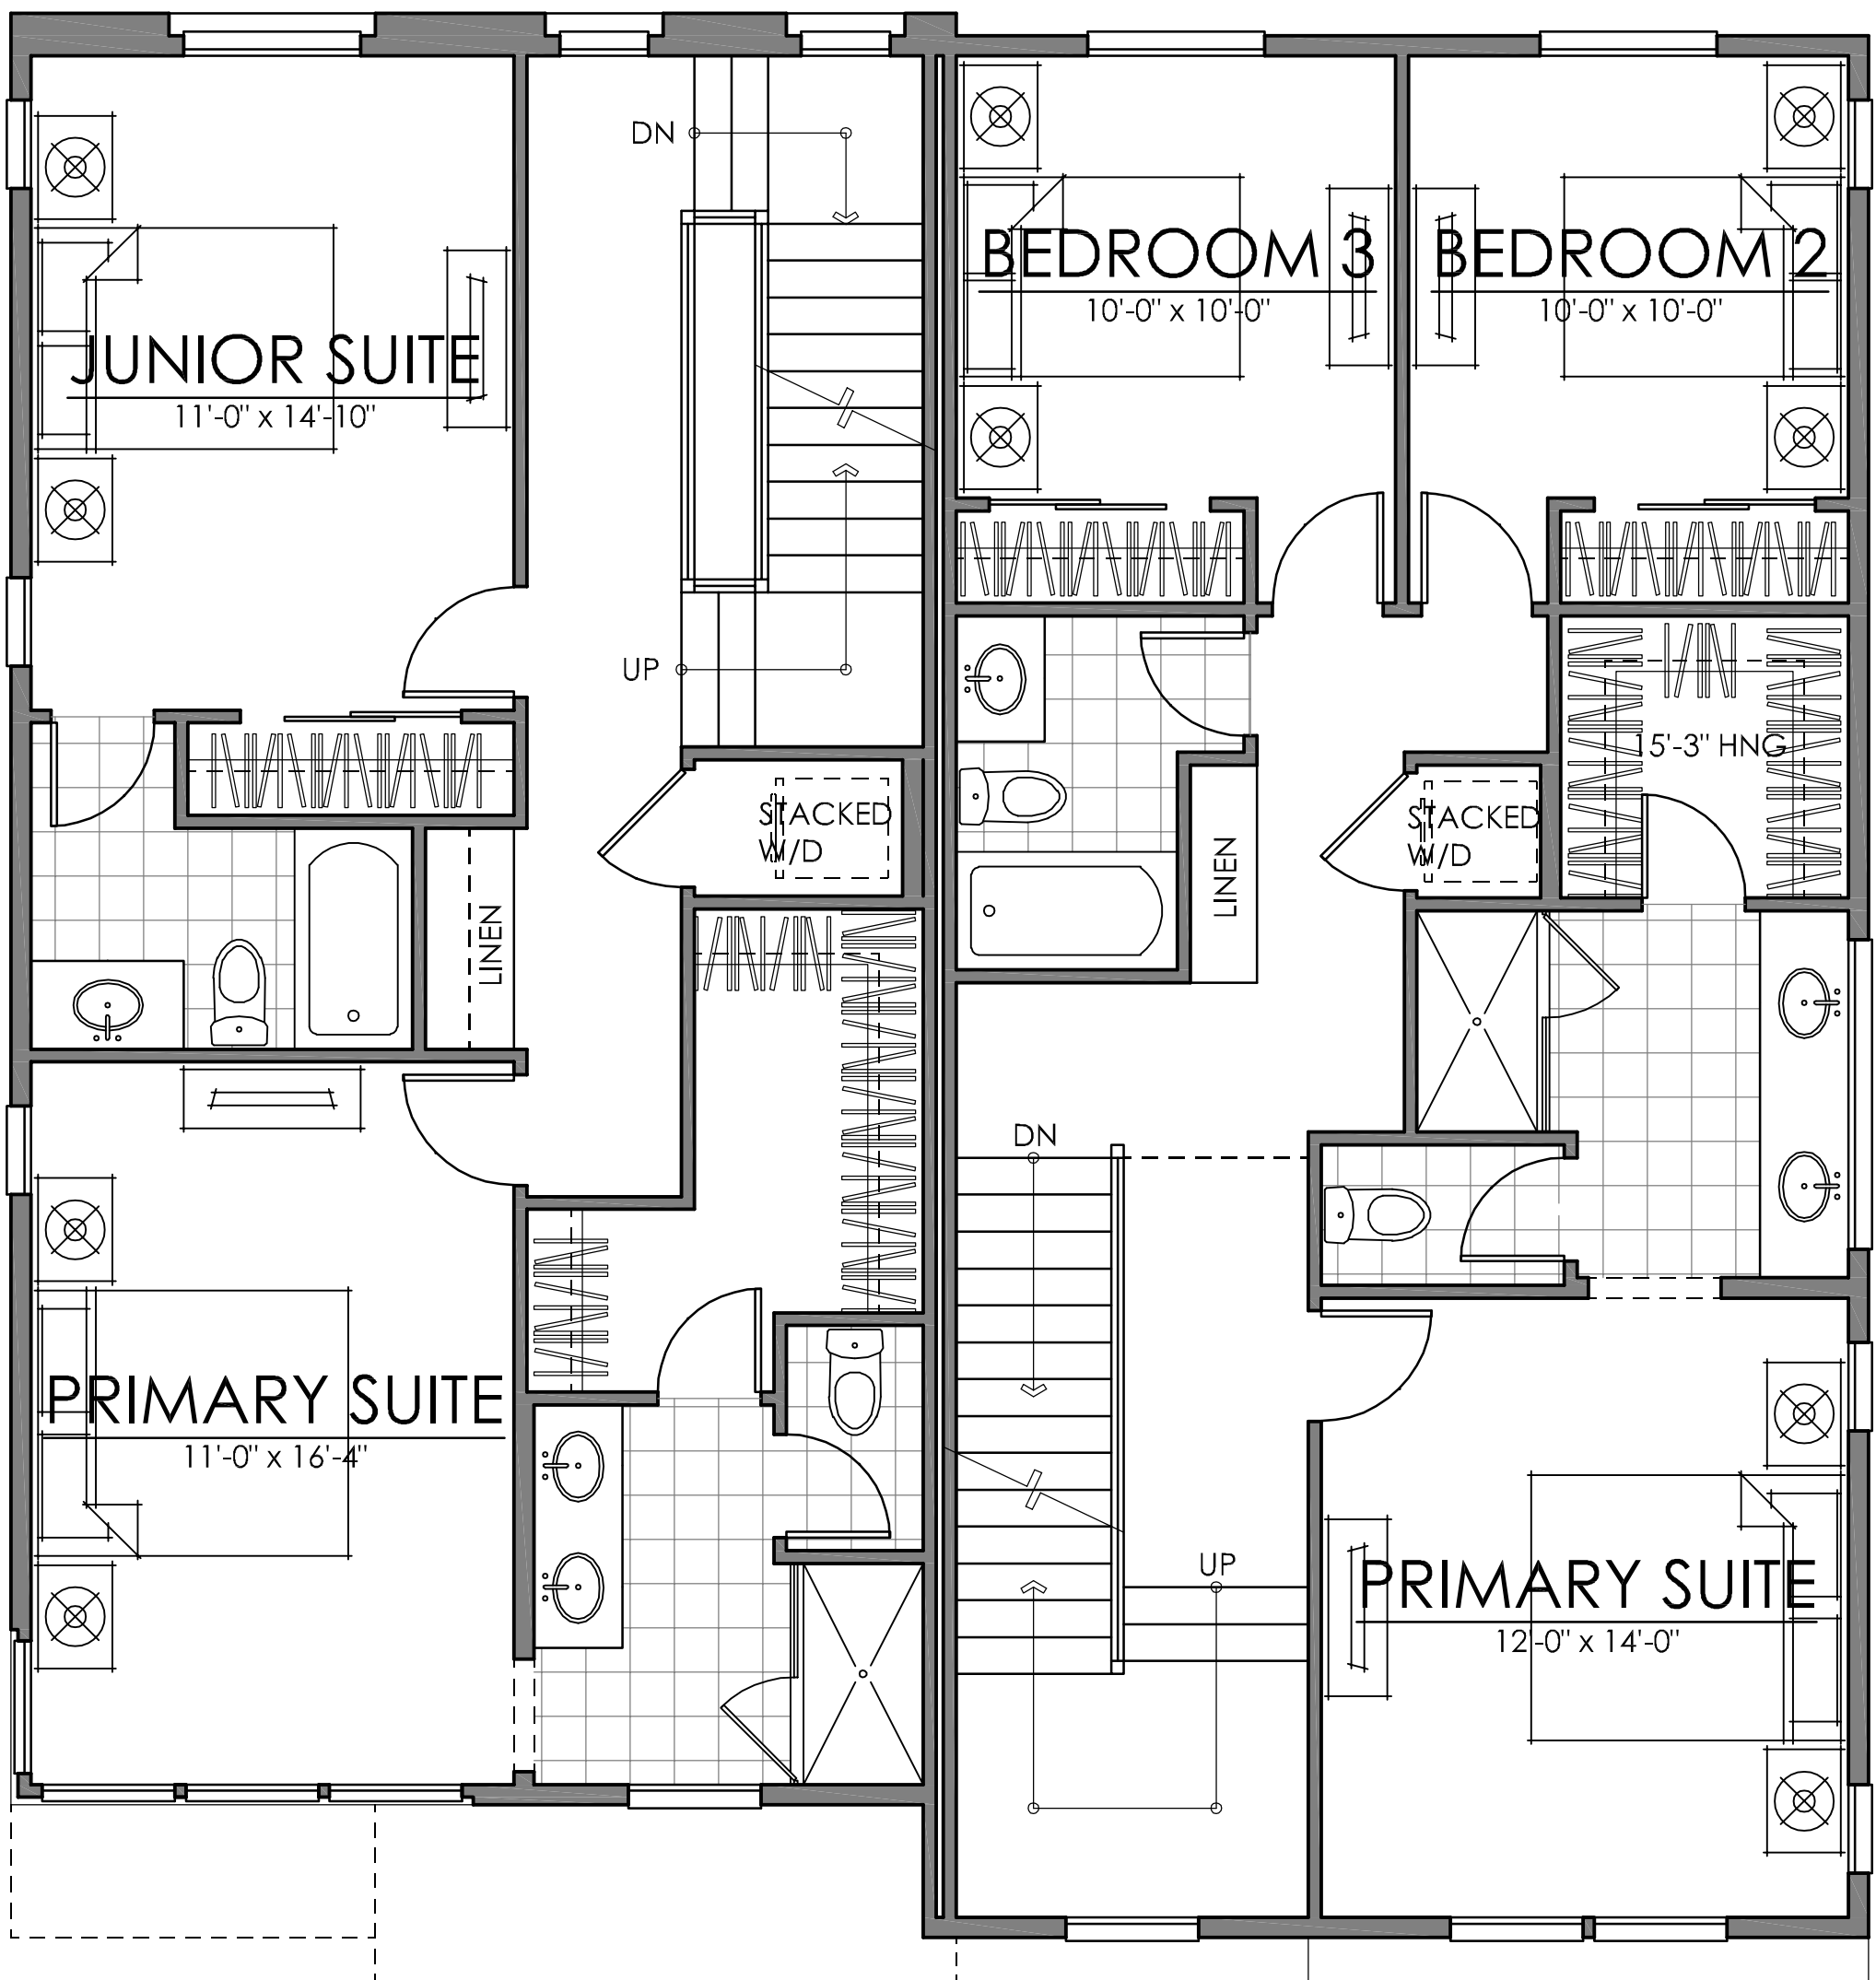

THIRD FLOOR

UNIT ONE	
FIRST FLOOR	380 SQ. FT.
SECOND FLOOR	698 SQ. FT.
THIRD FLOOR	837 SQ. FT.
ROOF TERRACE	379 SQ. FT.
TOTAL LIVING	2294 SQ. FT.

UNIT TWO	
FIRST FLOOR	386 SQ. FT.
SECOND FLOOR	771 SQ. FT.
THIRD FLOOR	899 SQ. FT.
ROOF TERRACE	447 SQ. FT.
TOTAL LIVING	2503 SQ. FT.

DUETS | ELEVATION A


GREENBRIAR LANDING | VILLAS | LENNAR
BREA, CALIFORNIA

07.01.24

LNLA2304




NOTE: SQUARE FOOTAGE MAY VARY BASED ON CALCULATION METHODS
THESE DRAWINGS ARE INTENDED FOR DESIGN DEVELOPMENT AND PRELIMINARY STUDIES ONLY AND ARE NOT TO BE USED FOR ANY OTHER PURPOSE, SUCH AS FINAL PLOTTING OR FINAL ENGINEERING. COPYRIGHT WOODLEY ARCHITECTURAL GROUP, INC. THESE DRAWINGS MAY NOT BE USED OR DUPLICATED WITHOUT THE EXPRESS WRITTEN PERMISSION OF WOODLEY ARCHITECTURAL GROUP, INC.

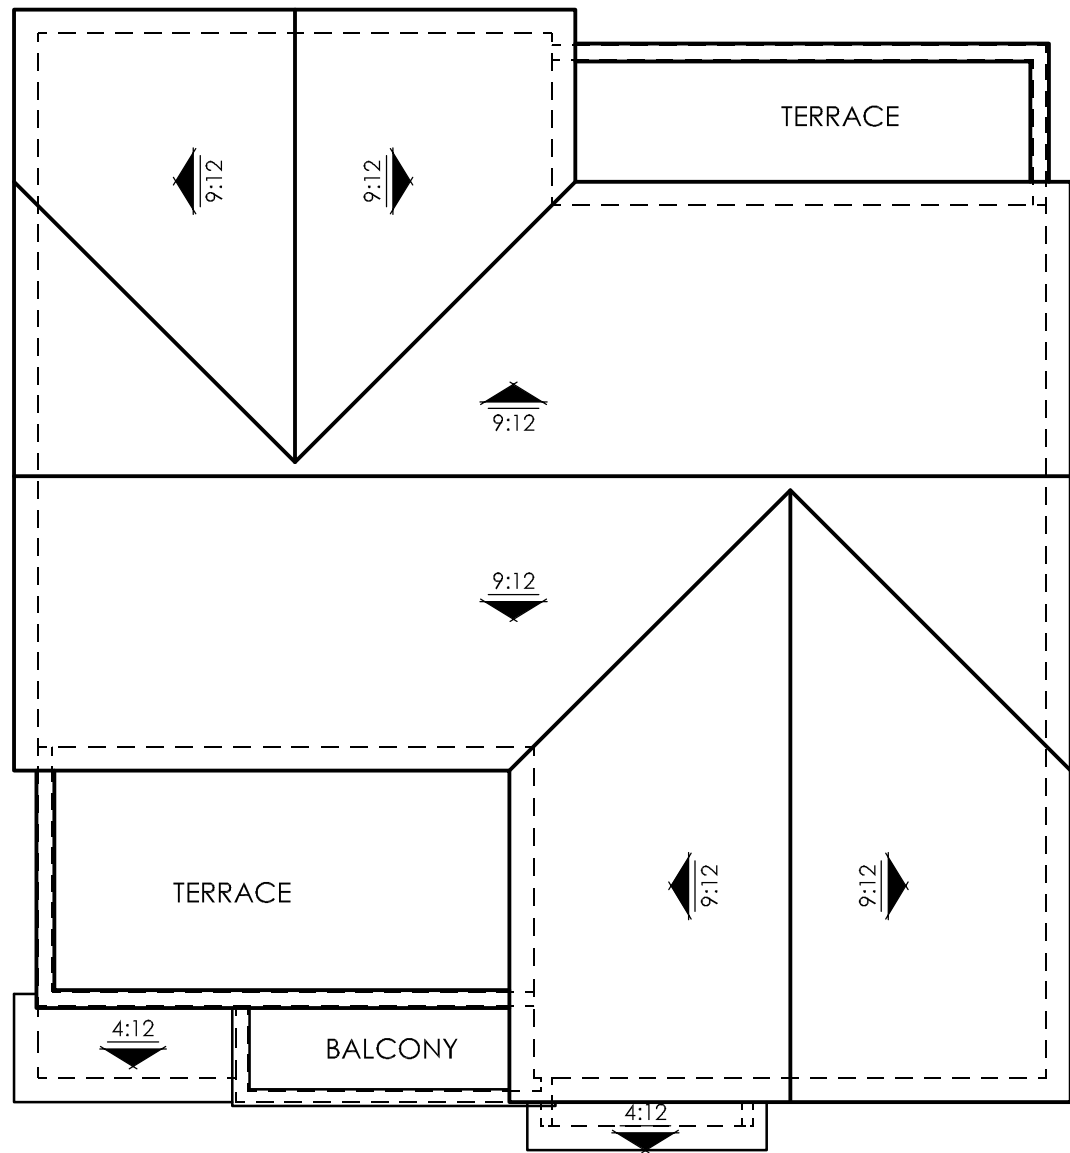


ROOF PLAN - ELEV. A

SCALE: 1/8" = 1'-0"

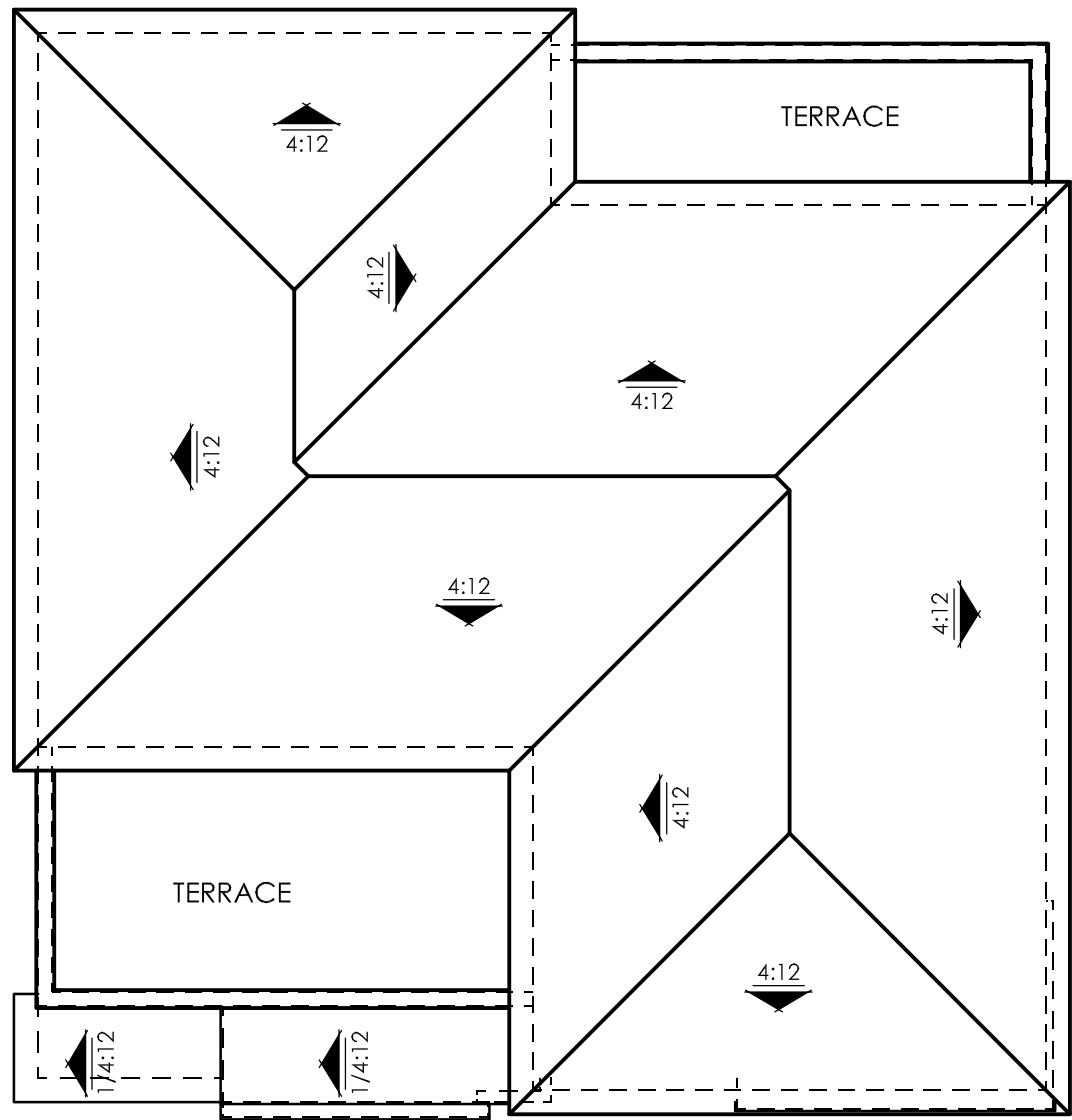


ROOF PLAN - ELEV. B

SCALE: 1/8" = 1'-0"

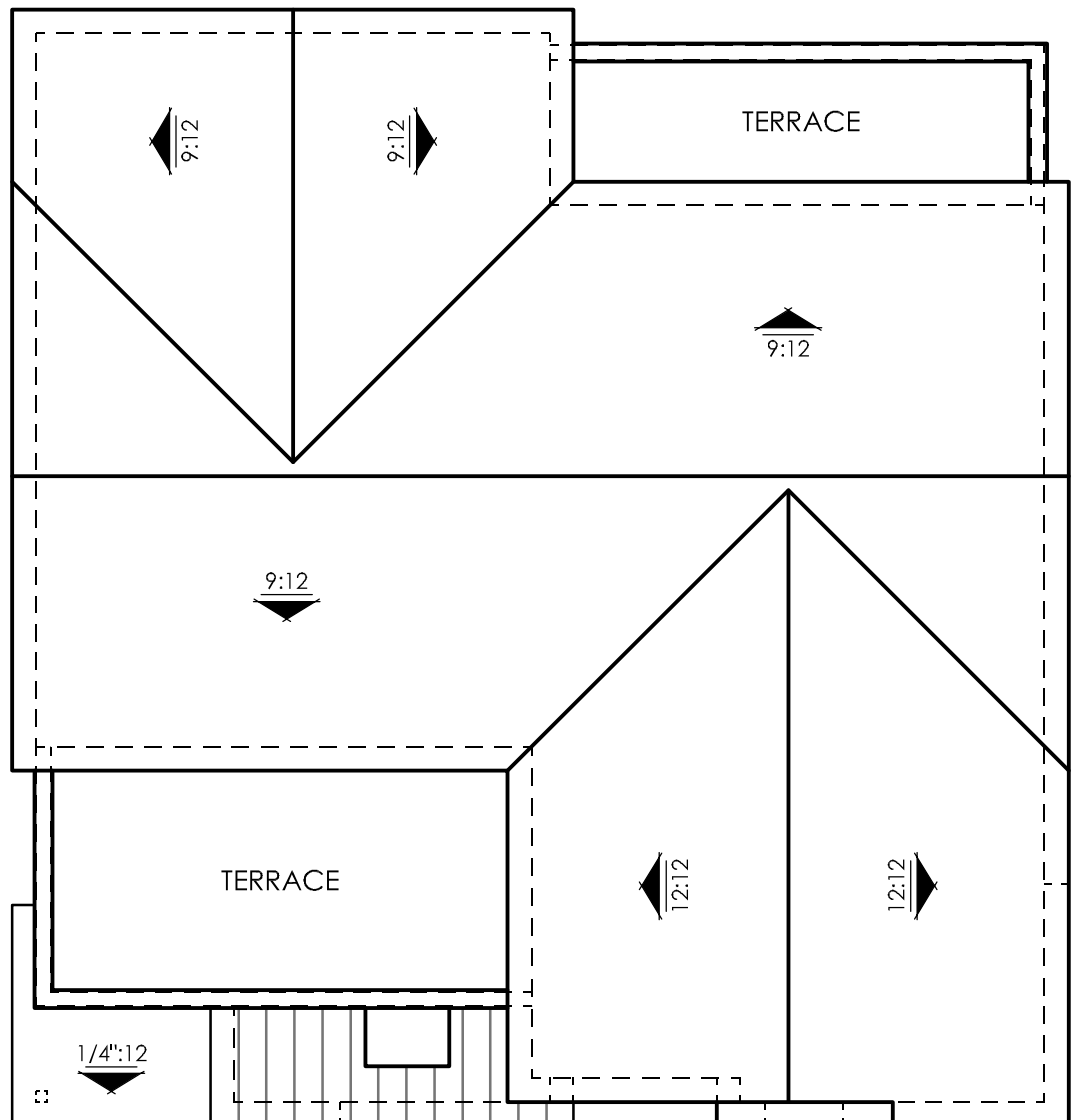


ROOF PLAN - ELEV. C

SCALE: 1/8" = 1'-0"

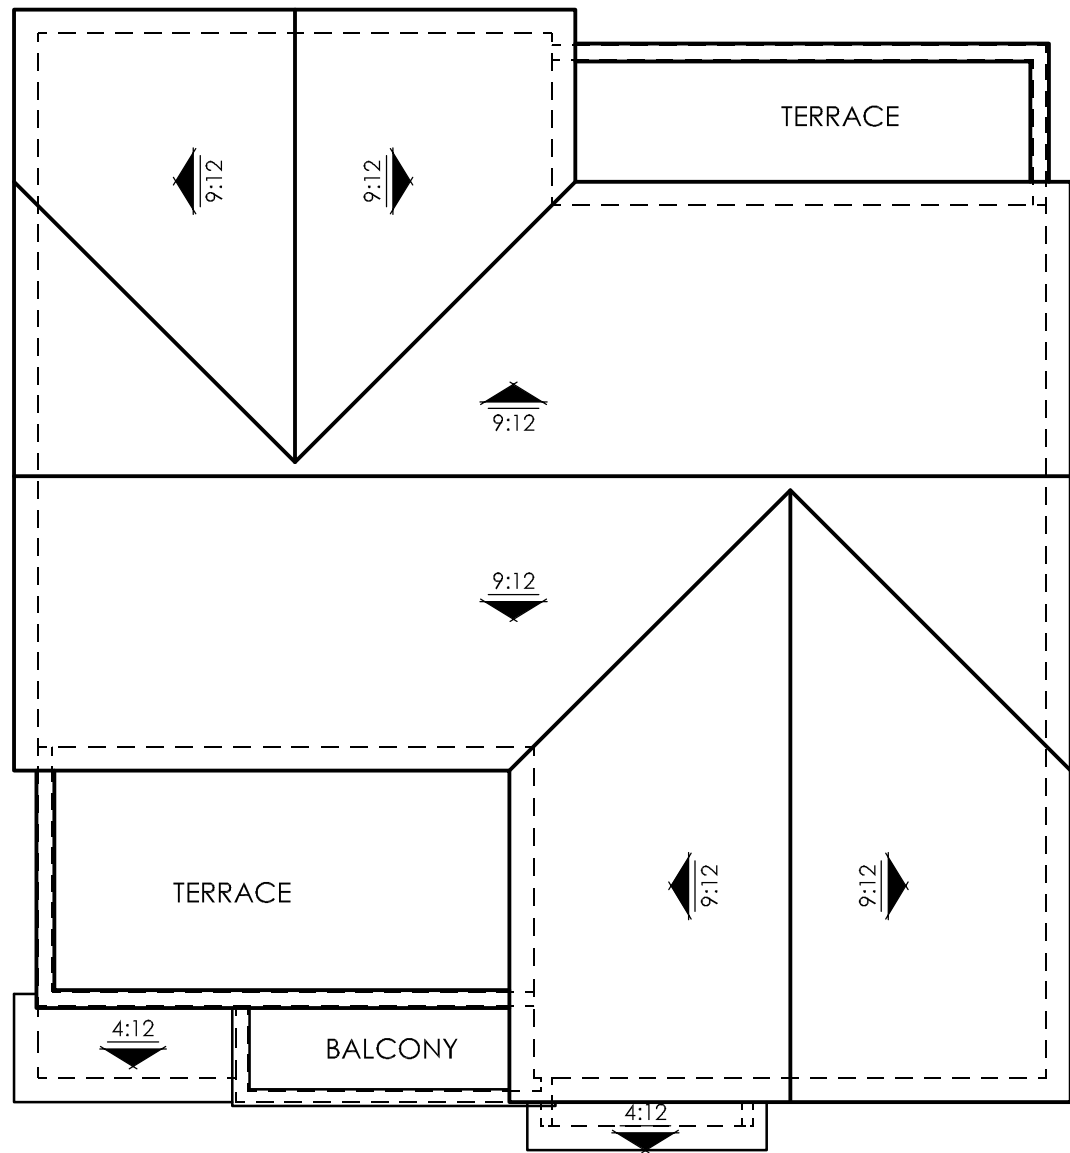


ROOF PLAN - ELEV. A

SCALE: 1/8" = 1'-0"

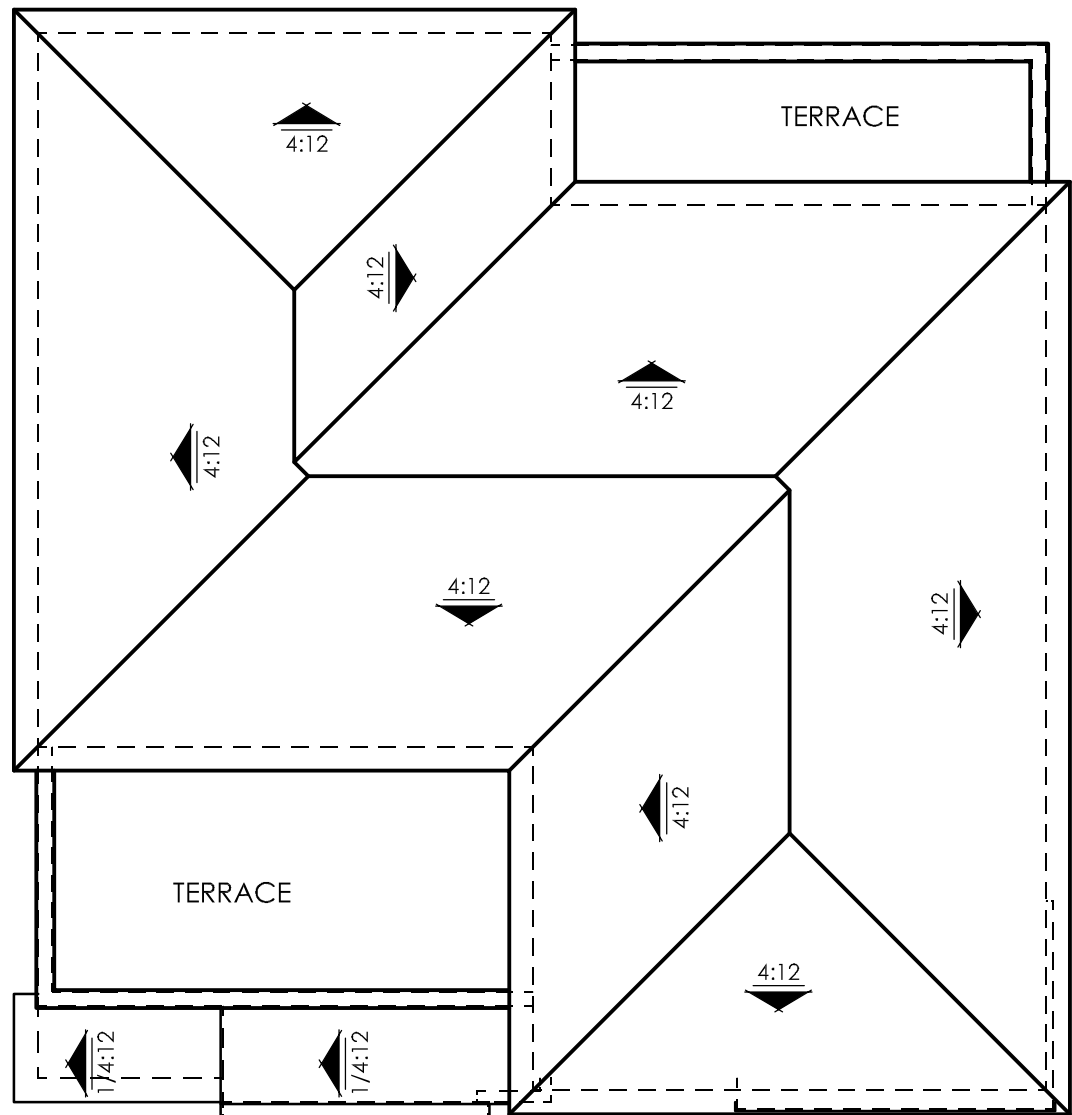

ROOF PLAN - ELEV. B

SCALE: 1/8" = 1'-0"

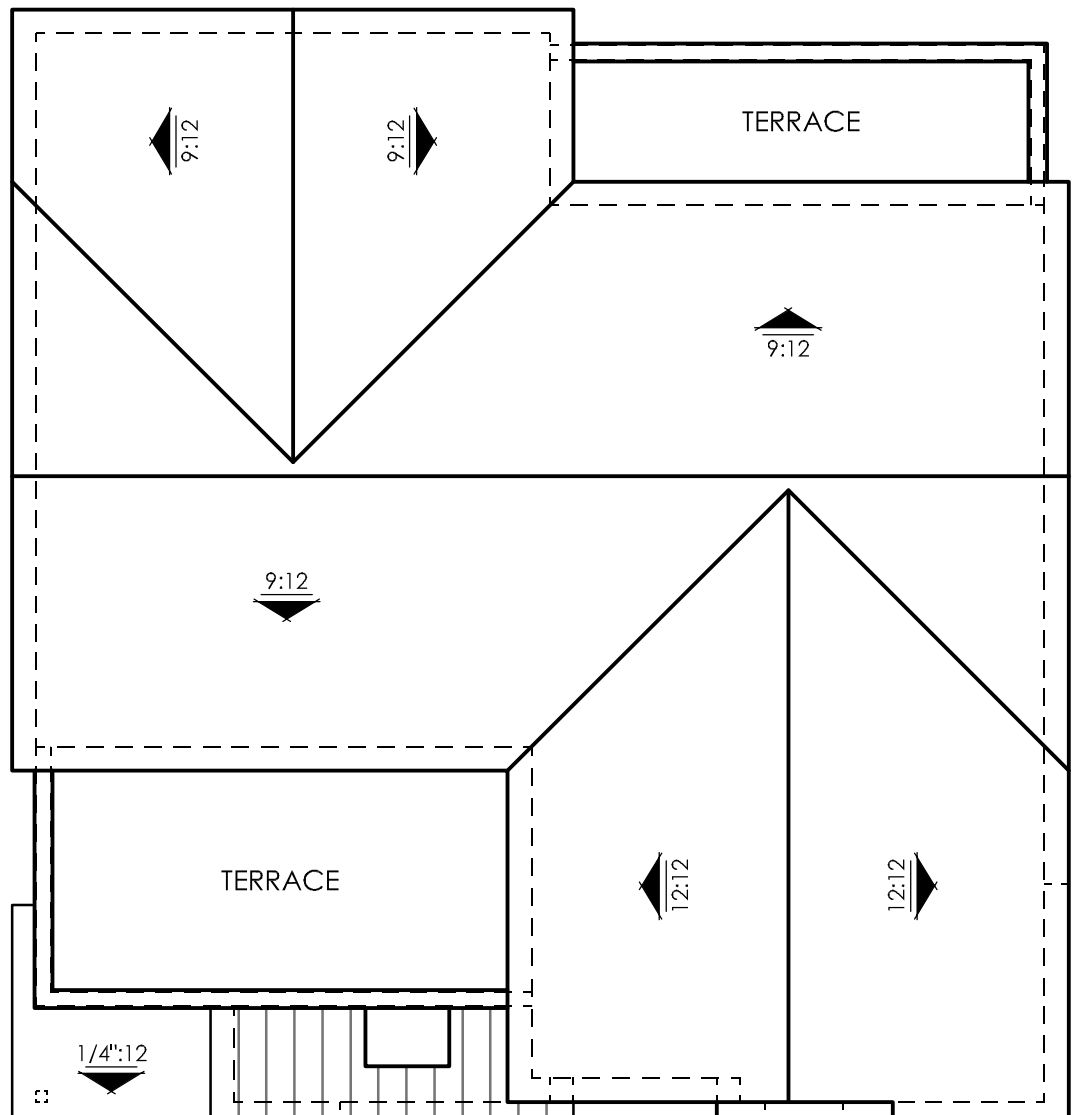

ROOF PLAN - ELEV. C

SCALE: 1/8" = 1'-0"



FRONT ELEVATION

SCALE: 1/4" = 1'-0"



RIGHT ELEVATION

SCALE: 1/4" = 1'-0"

07.01.24

SCHEME 9 | BRICK X

DUET | ELEVATION A
GREENBRIAR LANDING | VILLAS | LENNAR
 BREA, CALIFORNIA

NOTE: SQUARE FOOTAGE MAY VARY BASED ON CALCULATION METHODS

THESE DRAWINGS ARE INTENDED FOR DESIGN DEVELOPMENT AND PRELIMINARY STUDIES ONLY AND ARE NOT TO BE USED FOR ANY OTHER PURPOSE, SUCH AS FINAL PLOTTING OR FINAL ENGINEERING. COPYRIGHT WOODLEY ARCHITECTURAL GROUP, INC. THESE DRAWINGS MAY NOT BE USED OR DUPLICATED WITHOUT THE EXPRESS WRITTEN PERMISSION OF WOODLEY ARCHITECTURAL GROUP, INC.

LNLA2304


woodley
architectural
 group, inc

colorado // 731 southpark dr. suite B
 littleton, co 80120 / 303.683.7231
 california // 2943 pullman st. suite A
 santa ana, ca 92705 / 949.553.8919



REAR ELEVATION

SCALE: 1/4" = 1'-0"

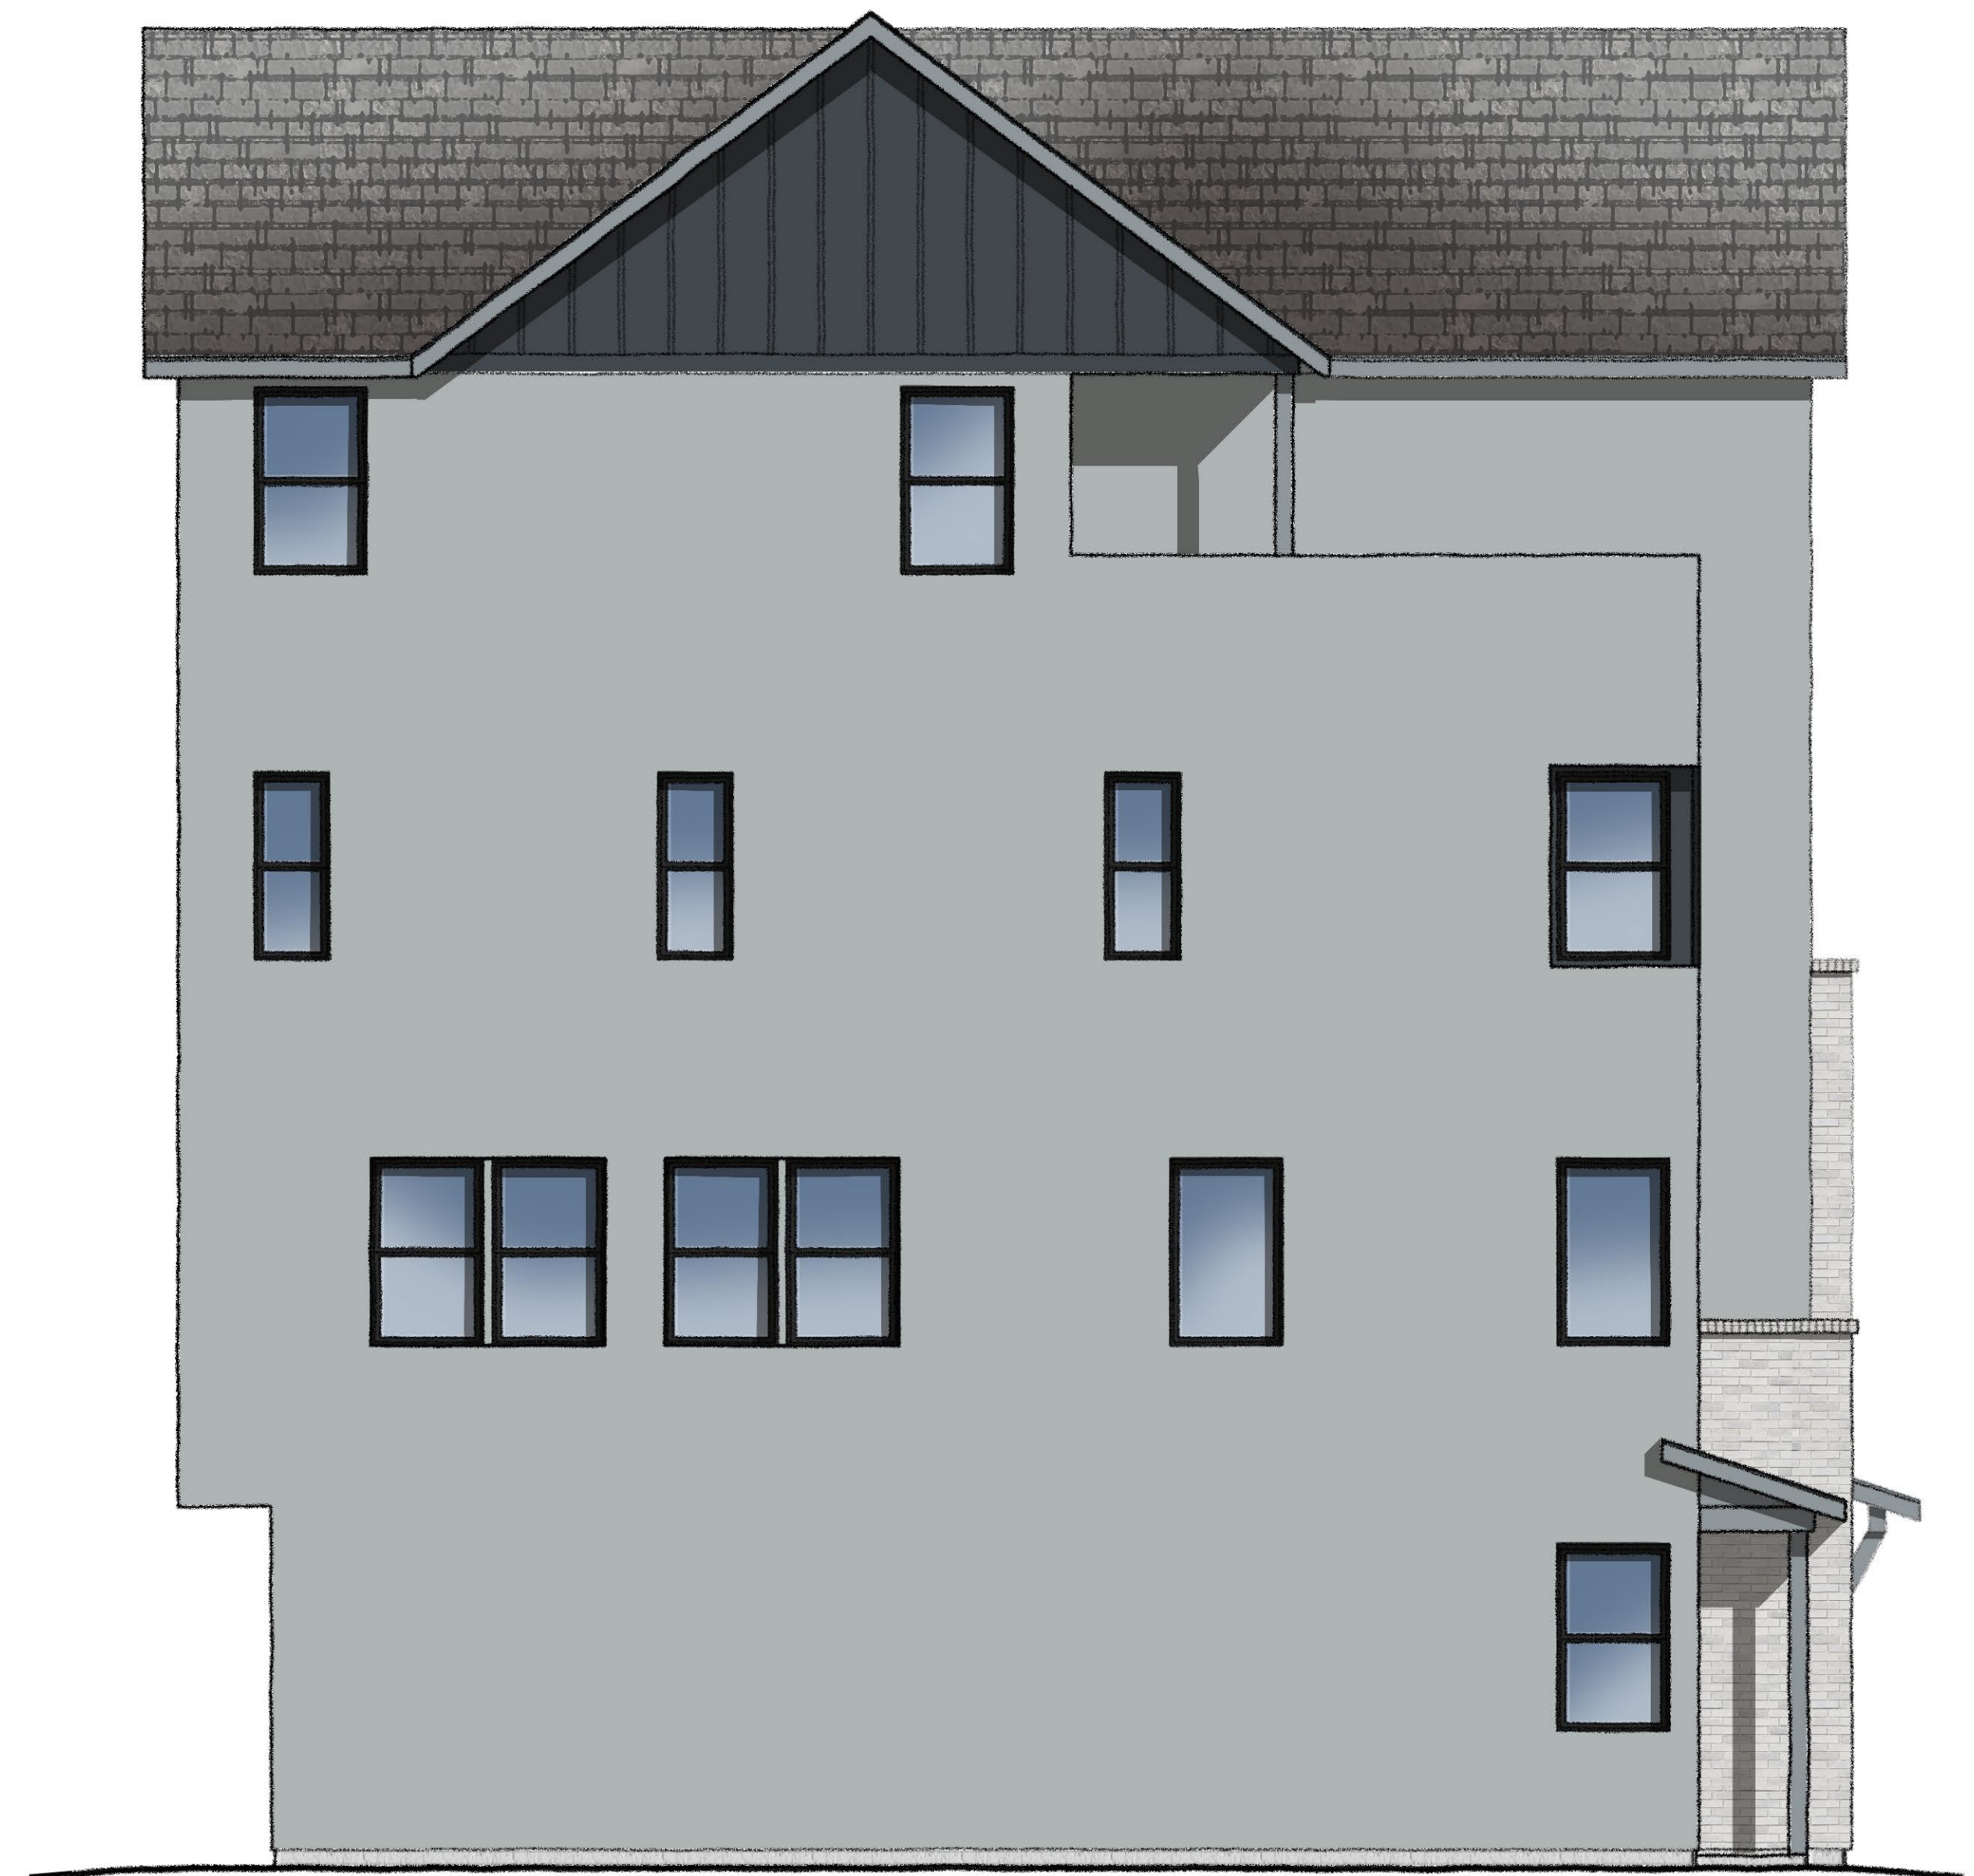

LEFT ELEVATION

SCALE: 1/4" = 1'-0"

07.01.24

SCHEME 9 | BRICK X

DUET | ELEVATION A

GREENBRIAR LANDING | VILLAS | LENNAR
BREA, CALIFORNIA

NOTE: SQUARE FOOTAGE MAY VARY BASED ON CALCULATION METHODS

THESE DRAWINGS ARE INTENDED FOR DESIGN DEVELOPMENT AND PRELIMINARY STUDIES ONLY AND ARE NOT TO BE USED FOR ANY OTHER PURPOSE, SUCH AS FINAL PLOTTING OR FINAL ENGINEERING. COPYRIGHT WOODLEY ARCHITECTURAL GROUP, INC. THESE DRAWINGS MAY NOT BE USED OR DUPLICATED WITHOUT THE EXPRESS WRITTEN PERMISSION OF WOODLEY ARCHITECTURAL GROUP, INC.

LNLA2304

woodley
architectural
group, inc

colorado // 731 southpark dr. suite B
littleton, co 80120 / 303 683.7231
california // 2943 pullman st. suite A
santa ana, ca 92705 / 949 553.8919



FRONT ELEVATION

SCALE: 1/4" = 1'-0"



RIGHT ELEVATION

SCALE: 1/4" = 1'-0"

07.01.24

SCHEME 9 | BRICK X

DUET | ELEVATION A | ENHANCED
GREENBRIAR LANDING | VILLAS | LENNAR
 BREA, CALIFORNIA

NOTE: SQUARE FOOTAGE MAY VARY BASED ON CALCULATION METHODS

THESE DRAWINGS ARE INTENDED FOR DESIGN DEVELOPMENT AND PRELIMINARY STUDIES ONLY AND ARE NOT TO BE USED FOR ANY OTHER PURPOSE, SUCH AS FINAL PLOTTING OR FINAL ENGINEERING. COPYRIGHT WOODLEY ARCHITECTURAL GROUP, INC. THESE DRAWINGS MAY NOT BE USED OR DUPLICATED WITHOUT THE EXPRESS WRITTEN PERMISSION OF WOODLEY ARCHITECTURAL GROUP, INC.

LNLA2304

woodley
architectural
 group, inc
 colorado // 731 southpark dr. suite B
 littleton, co 80120 / 303.683.7231
 california // 2943 pullman st. suite A
 santa ana, ca 92705 / 949.553.8919



REAR ELEVATION

SCALE: 1/4" = 1'-0"



LEFT ELEVATION

SCALE: 1/4" = 1'-0"

07.01.24

DUET | ELEVATION A | ENHANCED
GREENBRIAR LANDING | VILLAS | LENNAR
 BREA, CALIFORNIA

LNLA2304

woodley
architectural
 group, inc


colorado // 731 southpark dr. suite B
 littleton, co 80120 / 303.683.7231
 california // 2943 pullman st. suite A
 santa ana, ca 92705 / 949.553.8919

THESE DRAWINGS ARE INTENDED FOR DESIGN DEVELOPMENT AND PRELIMINARY STUDIES ONLY AND ARE NOT TO BE USED FOR ANY OTHER PURPOSE, SUCH AS FINAL PLOTTING OR FINAL ENGINEERING. COPYRIGHT WOODLEY ARCHITECTURAL GROUP, INC. THESE DRAWINGS MAY NOT BE USED OR DUPLICATED WITHOUT THE EXPRESS WRITTEN PERMISSION OF WOODLEY ARCHITECTURAL GROUP, INC.



SECOND FLOOR

UNIT ONE	
FIRST FLOOR	380 SQ. FT.
SECOND FLOOR	698 SQ. FT.
THIRD FLOOR	837 SQ. FT.
ROOF TERRACE	379 SQ. FT.
TOTAL LIVING	2294 SQ. FT.

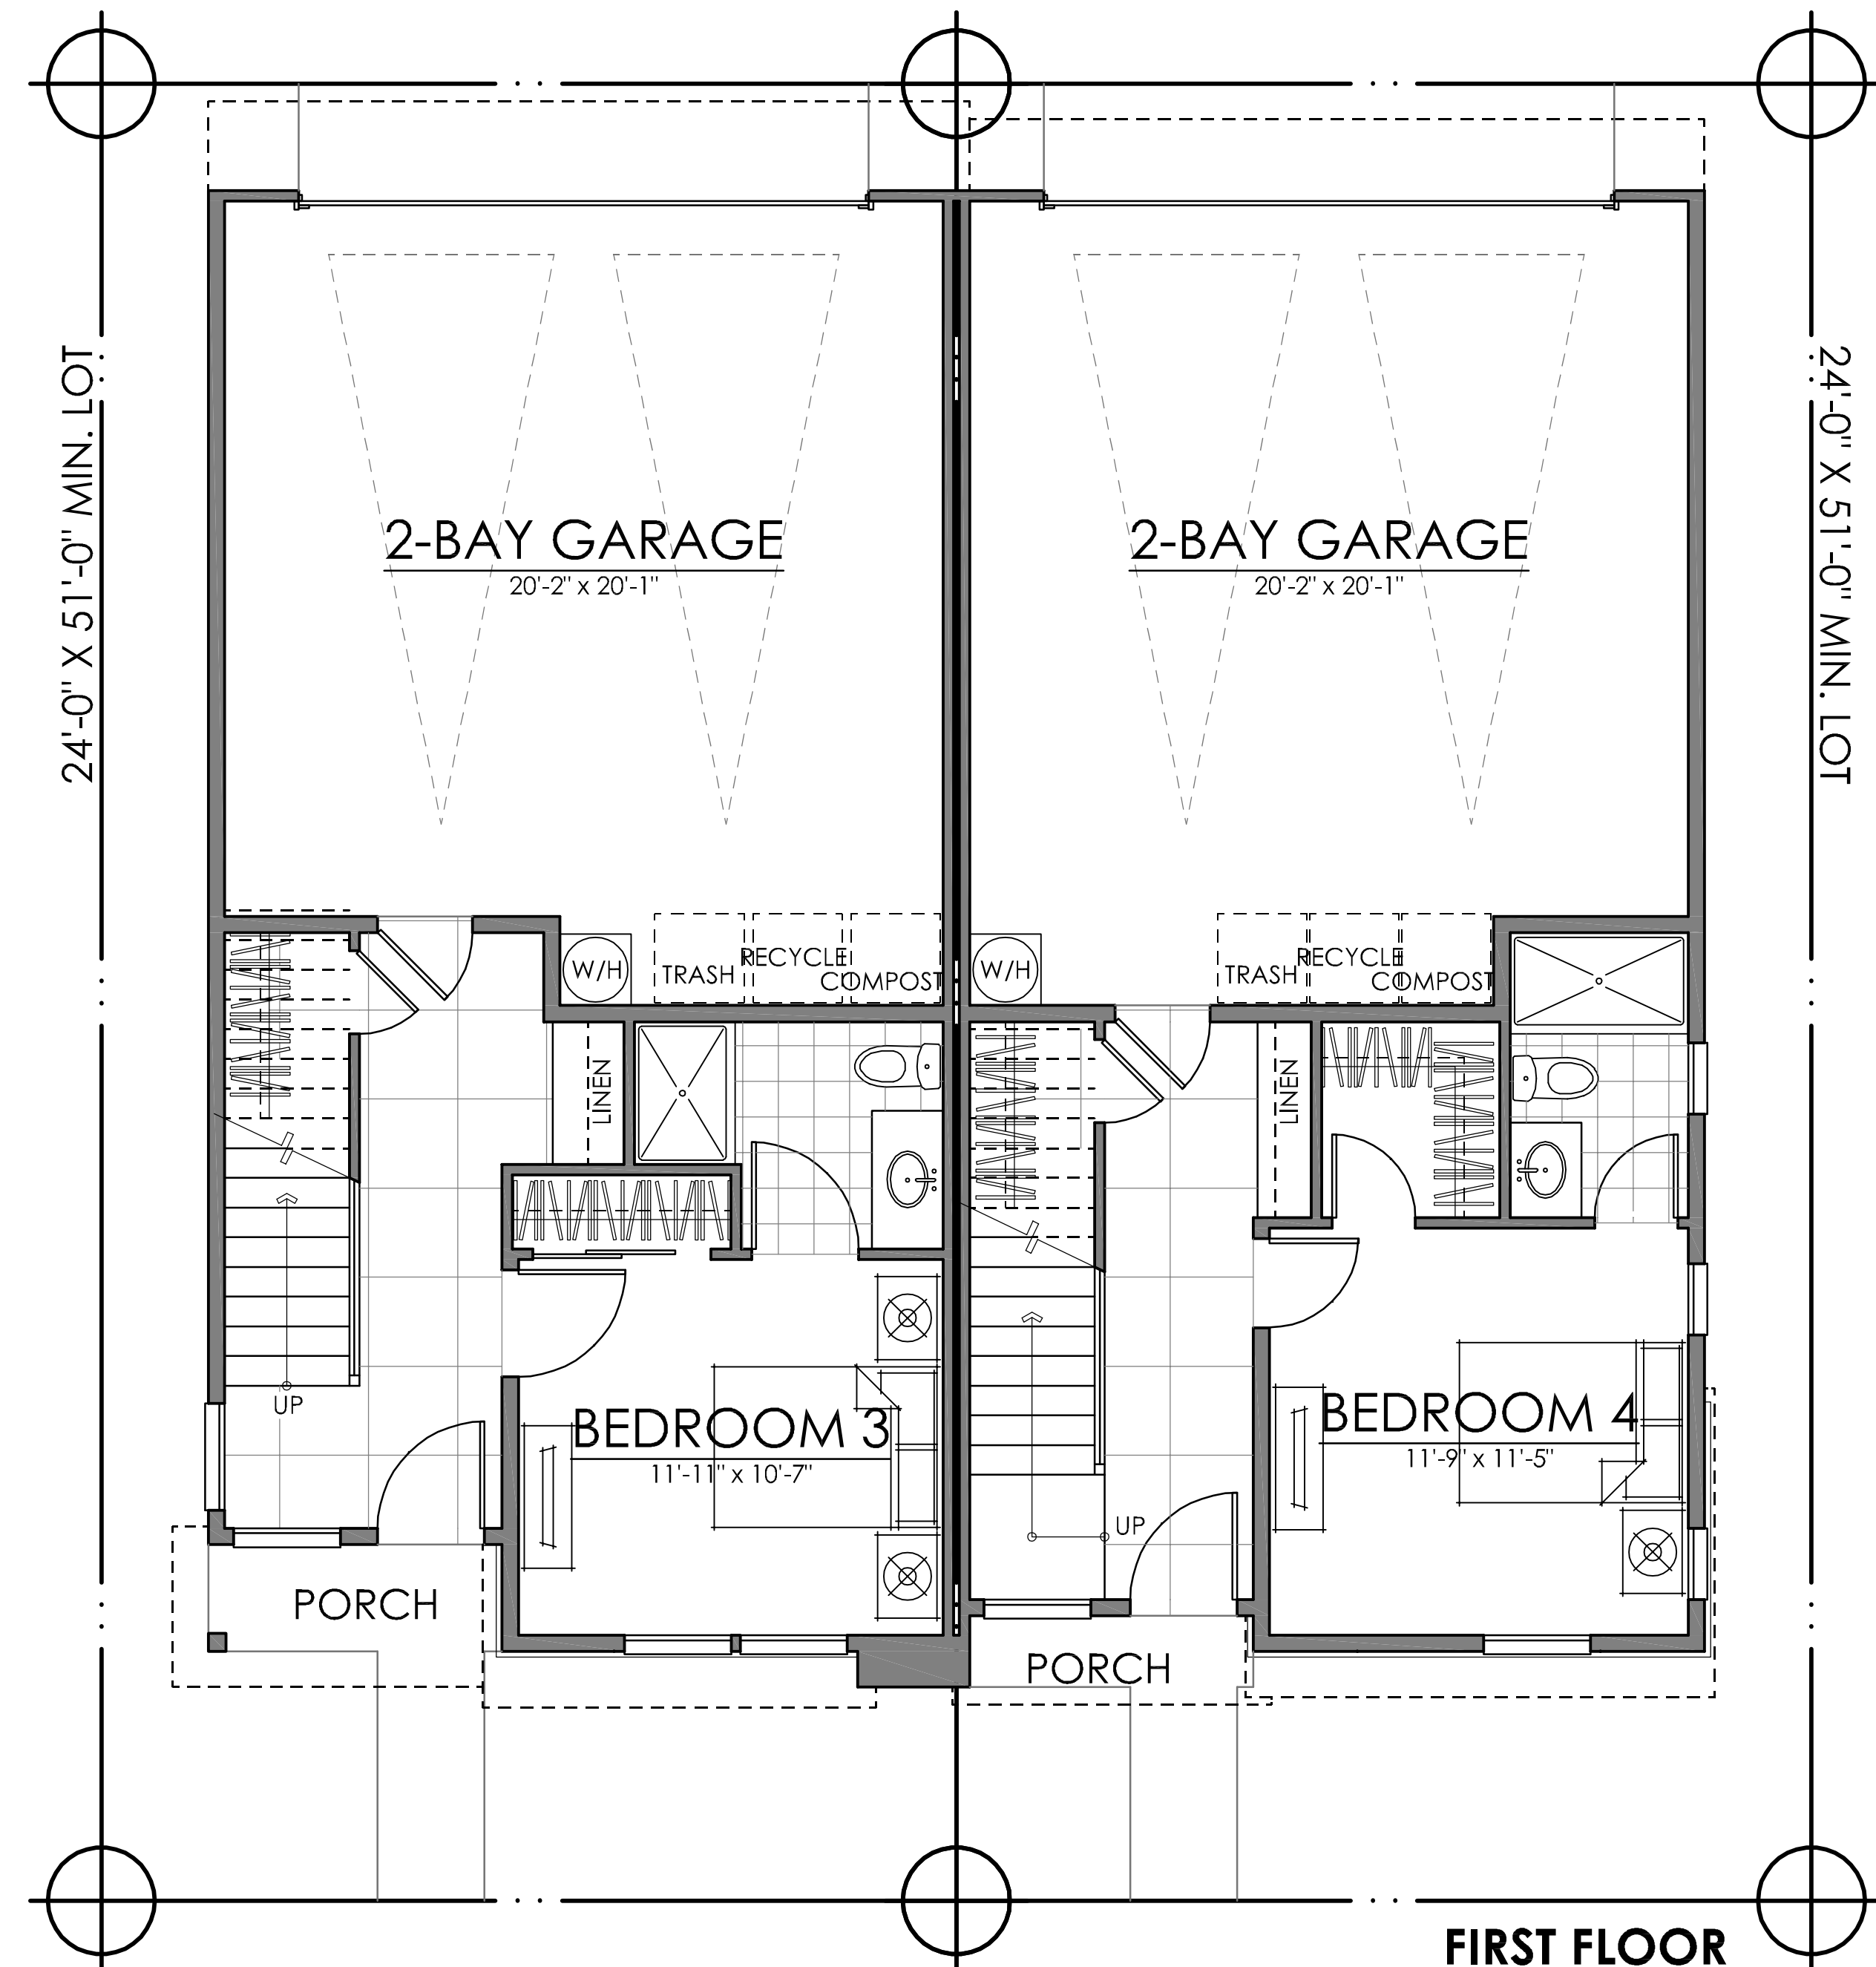

FIRST FLOOR

UNIT TWO	
FIRST FLOOR	386 SQ. FT.
SECOND FLOOR	771 SQ. FT.
THIRD FLOOR	899 SQ. FT.
ROOF TERRACE	447 SQ. FT.
TOTAL LIVING	2503 SQ. FT.

07.01.24

DUETS | ELEVATION B


GREENBRIAR LANDING | VILLAS | LENNAR

BREA, CALIFORNIA

LNLA2304



ROOF TERRACE

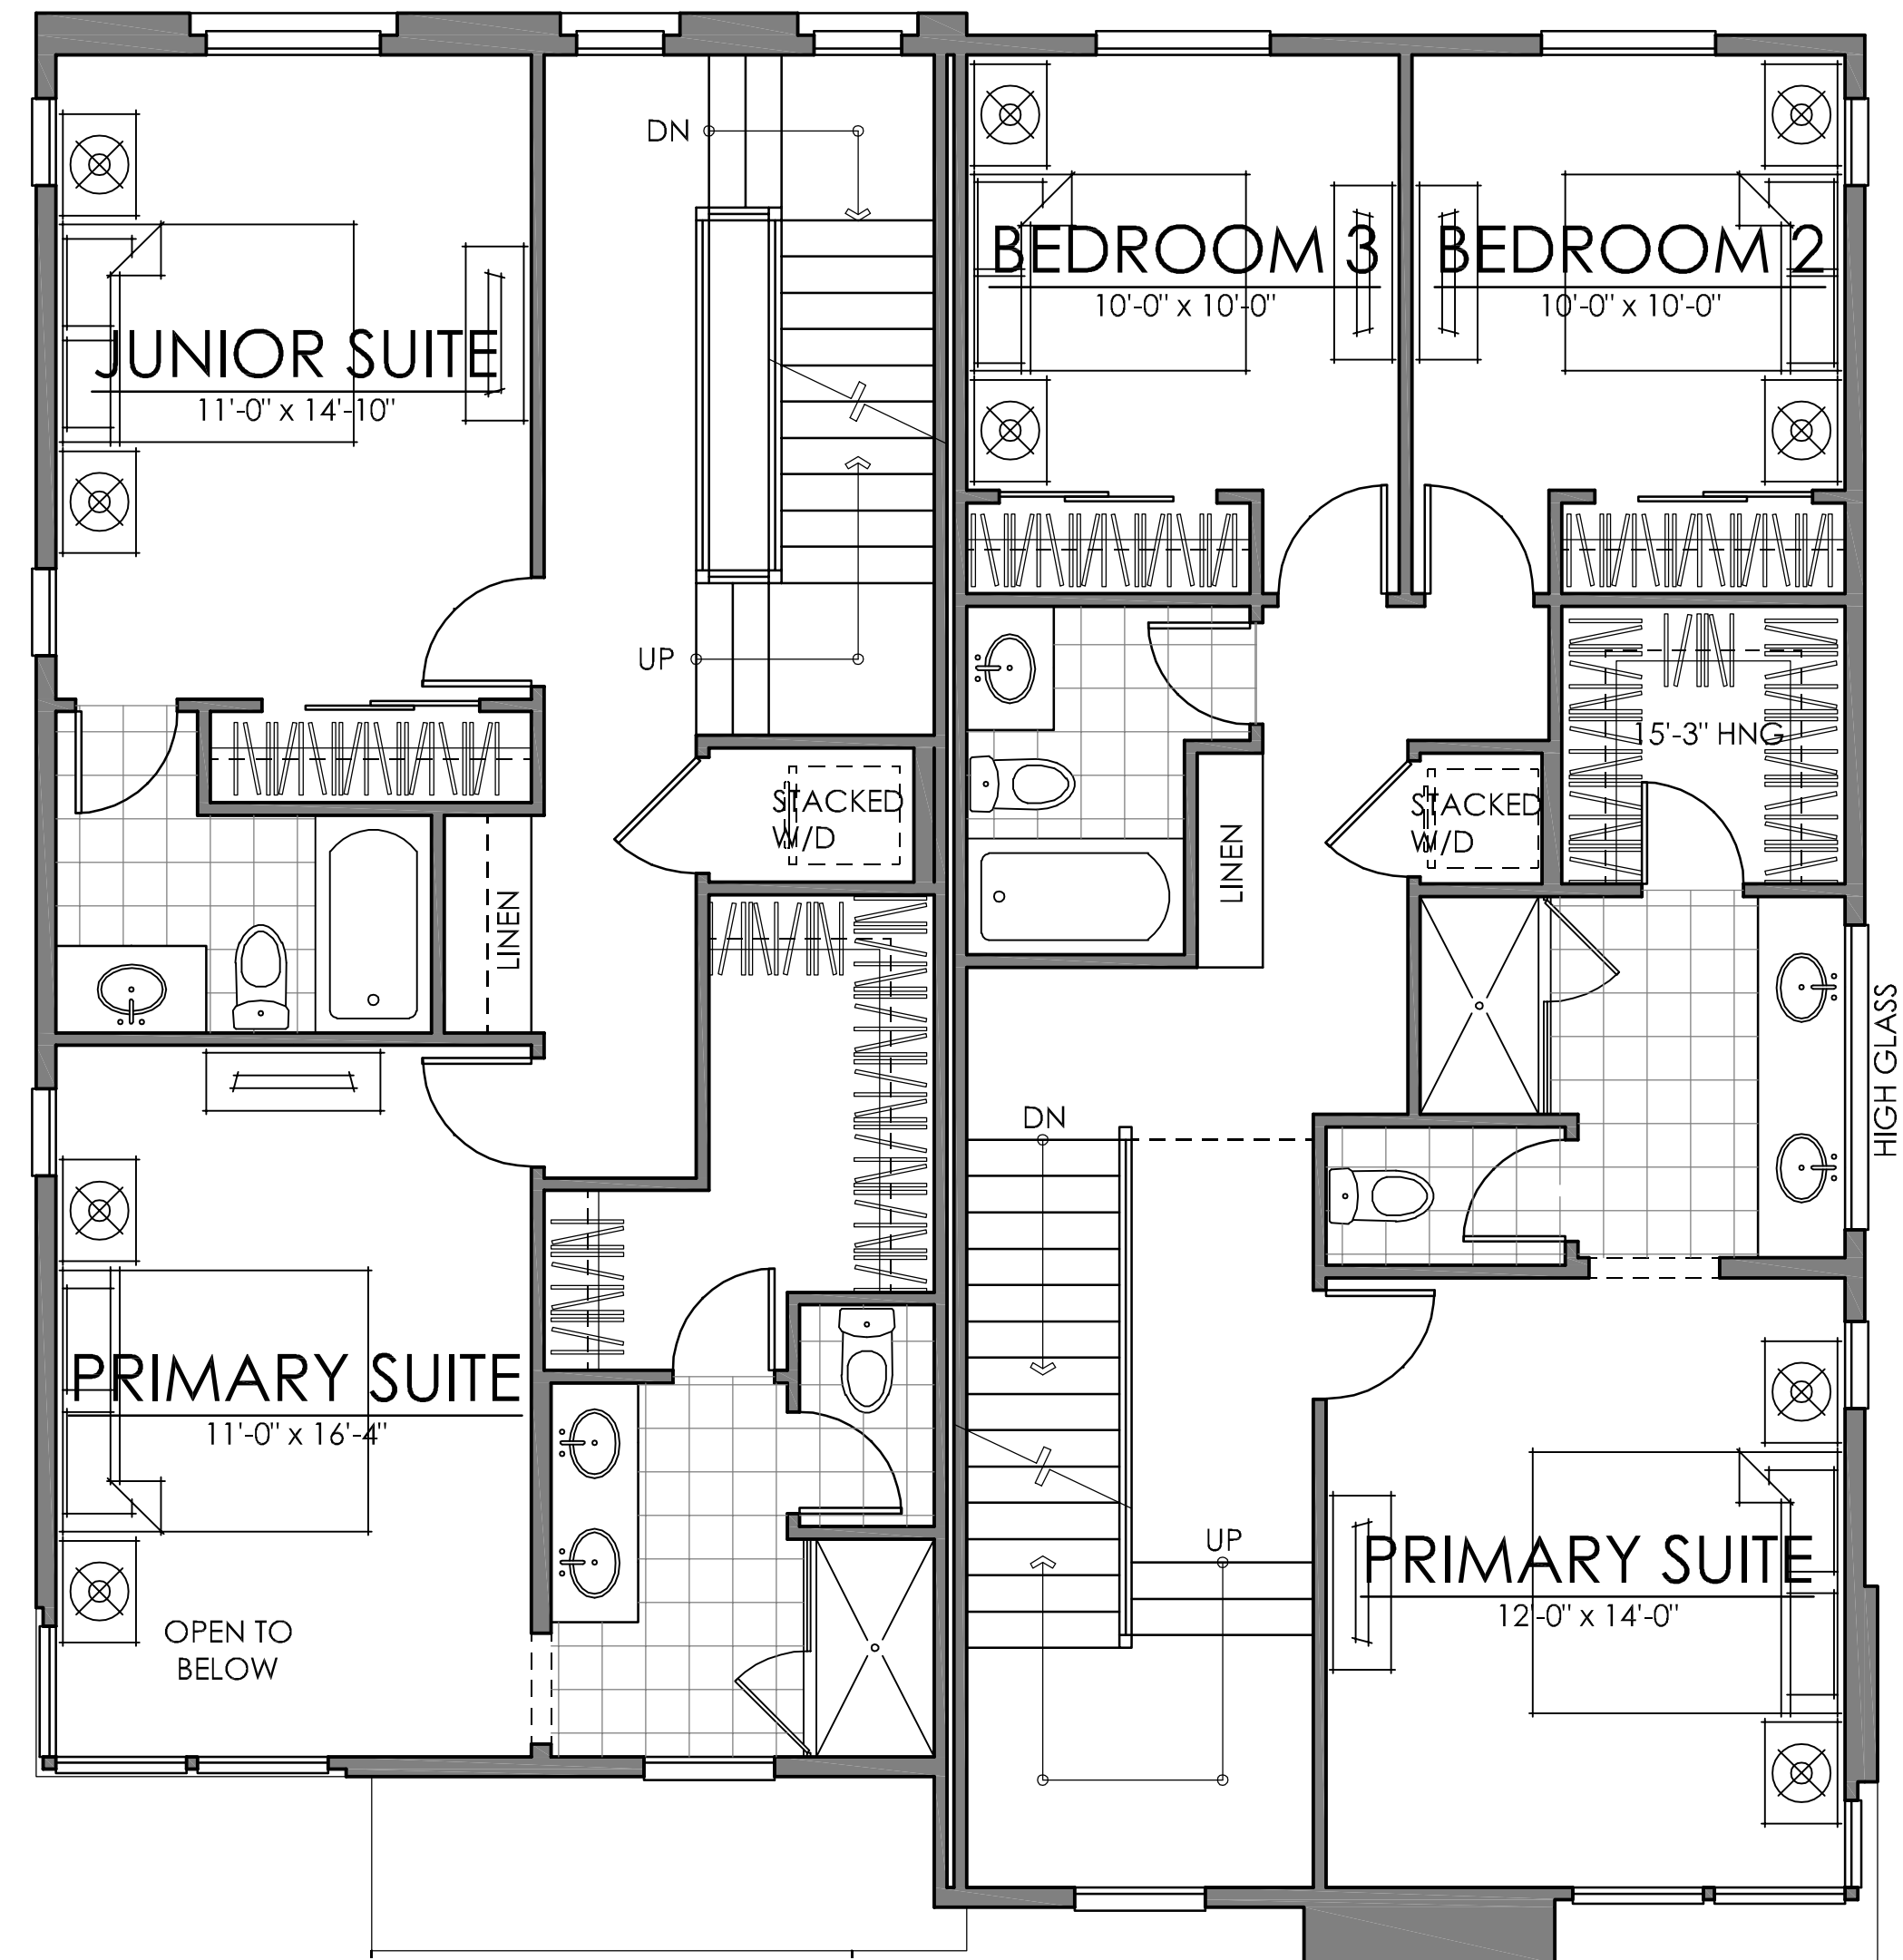

THIRD FLOOR

UNIT ONE

FIRST FLOOR	380 SQ. FT.
SECOND FLOOR	698 SQ. FT.
THIRD FLOOR	837 SQ. FT.
ROOF TERRACE	379 SQ. FT.
TOTAL LIVING	2294 SQ. FT.

UNIT TWO

FIRST FLOOR	386 SQ. FT.
SECOND FLOOR	771 SQ. FT.
THIRD FLOOR	899 SQ. FT.
ROOF TERRACE	447 SQ. FT.
TOTAL LIVING	2503 SQ. FT.

DUETS | ELEVATION B

GREENBRIAR LANDING | VILLAS | LENNAR
BREA, CALIFORNIA

NOTE: SQUARE FOOTAGE MAY VARY BASED ON CALCULATION METHODS

THESE DRAWINGS ARE INTENDED FOR DESIGN DEVELOPMENT AND PRELIMINARY STUDIES ONLY AND ARE NOT TO BE USED FOR ANY OTHER PURPOSE, SUCH AS FINAL PLOTTING OR FINAL ENGINEERING. COPYRIGHT WOODLEY ARCHITECTURAL GROUP, INC. THESE DRAWINGS MAY NOT BE USED OR DUPLICATED WITHOUT THE EXPRESS WRITTEN PERMISSION OF WOODLEY ARCHITECTURAL GROUP, INC.

07.01.24

LNLA2304



FRONT ELEVATION

SCALE: 1/4" = 1'-0"



RIGHT ELEVATION

SCALE: 1/4" = 1'-0"

07.01.24

SCHEME 10 | STONE A


DUET | ELEVATION B

GREENBRIAR LANDING | VILLAS | LENNAR
BREA, CALIFORNIA

NOTE: SQUARE FOOTAGE MAY VARY BASED ON CALCULATION METHODS

THESE DRAWINGS ARE INTENDED FOR DESIGN DEVELOPMENT AND PRELIMINARY STUDIES ONLY AND ARE NOT TO BE USED FOR ANY OTHER PURPOSE, SUCH AS FINAL PLOTTING OR FINAL ENGINEERING. COPYRIGHT WOODLEY ARCHITECTURAL GROUP, INC. THESE DRAWINGS MAY NOT BE USED OR DUPLICATED WITHOUT THE EXPRESS WRITTEN PERMISSION OF WOODLEY ARCHITECTURAL GROUP, INC.

LNLA2304

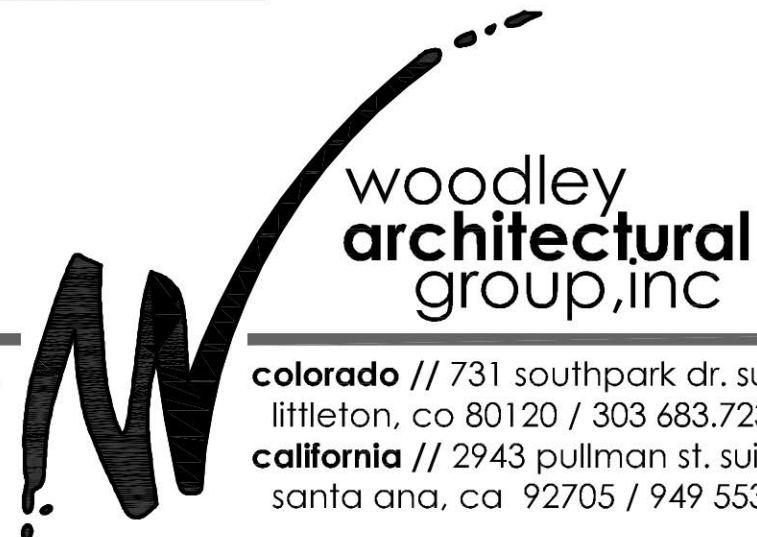



REAR ELEVATION

SCALE: 1/4" = 1'-0"



LEFT ELEVATION

SCALE: 1/4" = 1'-0"

07.01.24

SCHEME 10 | STONE A

DUET | ELEVATION B

GREENBRIAR LANDING | VILLAS | LENNAR
BREA, CALIFORNIA

NOTE: SQUARE FOOTAGE MAY VARY BASED ON CALCULATION METHODS

THESE DRAWINGS ARE INTENDED FOR DESIGN DEVELOPMENT AND PRELIMINARY STUDIES ONLY AND ARE NOT TO BE USED FOR ANY OTHER PURPOSE, SUCH AS FINAL PLOTTING OR FINAL ENGINEERING. COPYRIGHT WOODLEY ARCHITECTURAL GROUP, INC. THESE DRAWINGS MAY NOT BE USED OR DUPLICATED WITHOUT THE EXPRESS WRITTEN PERMISSION OF WOODLEY ARCHITECTURAL GROUP, INC.

LNLA2304

woodley
architectural
group, inc

colorado // 731 southpark dr. suite B
littleton, co 80120 / 303.683.7231
california // 2943 pullman st. suite A
santa ana, ca 92705 / 949.553.8919



FRONT ELEVATION

SCALE: 1/4" = 1'-0"



RIGHT ELEVATION

SCALE: 1/4" = 1'-0"

07.01.24

DUET | ELEVATION B | ENHANCED
GREENBRIAR LANDING | VILLAS | LENNAR
 BREA, CALIFORNIA

SCHEME 10 | STONE A

LNLA2304



NOTE: SQUARE FOOTAGE MAY VARY BASED ON CALCULATION METHODS
 THESE DRAWINGS ARE INTENDED FOR DESIGN DEVELOPMENT AND PRELIMINARY STUDIES ONLY AND ARE NOT TO BE USED FOR ANY OTHER PURPOSE, SUCH AS FINAL PLOTTING OR FINAL ENGINEERING. COPYRIGHT WOODLEY ARCHITECTURAL GROUP, INC. THESE DRAWINGS MAY NOT BE USED OR DUPLICATED WITHOUT THE EXPRESS WRITTEN PERMISSION OF WOODLEY ARCHITECTURAL GROUP, INC.



REAR ELEVATION

SCALE: 1/4" = 1'-0"



LEFT ELEVATION

SCALE: 1/4" = 1'-0"

07.01.24

SCHEME 10 | STONE A

DUET | ELEVATION B | ENHANCED
GREENBRIAR LANDING | VILLAS | LENNAR
 BREA, CALIFORNIA


NOTE: SQUARE FOOTAGE MAY VARY BASED ON CALCULATION METHODS

THESE DRAWINGS ARE INTENDED FOR DESIGN DEVELOPMENT AND PRELIMINARY STUDIES ONLY AND ARE NOT TO BE USED FOR ANY OTHER PURPOSE, SUCH AS FINAL PLOTTING OR FINAL ENGINEERING. COPYRIGHT WOODLEY ARCHITECTURAL GROUP, INC. THESE DRAWINGS MAY NOT BE USED OR DUPLICATED WITHOUT THE EXPRESS WRITTEN PERMISSION OF WOODLEY ARCHITECTURAL GROUP, INC.

LNLA2304


woodley
architectural
 group, inc

colorado // 731 southpark dr. suite B
 littleton, co 80120 / 303 683.7231
 california // 2943 pullman st. suite A
 santa ana, ca 92705 / 949 553.8919

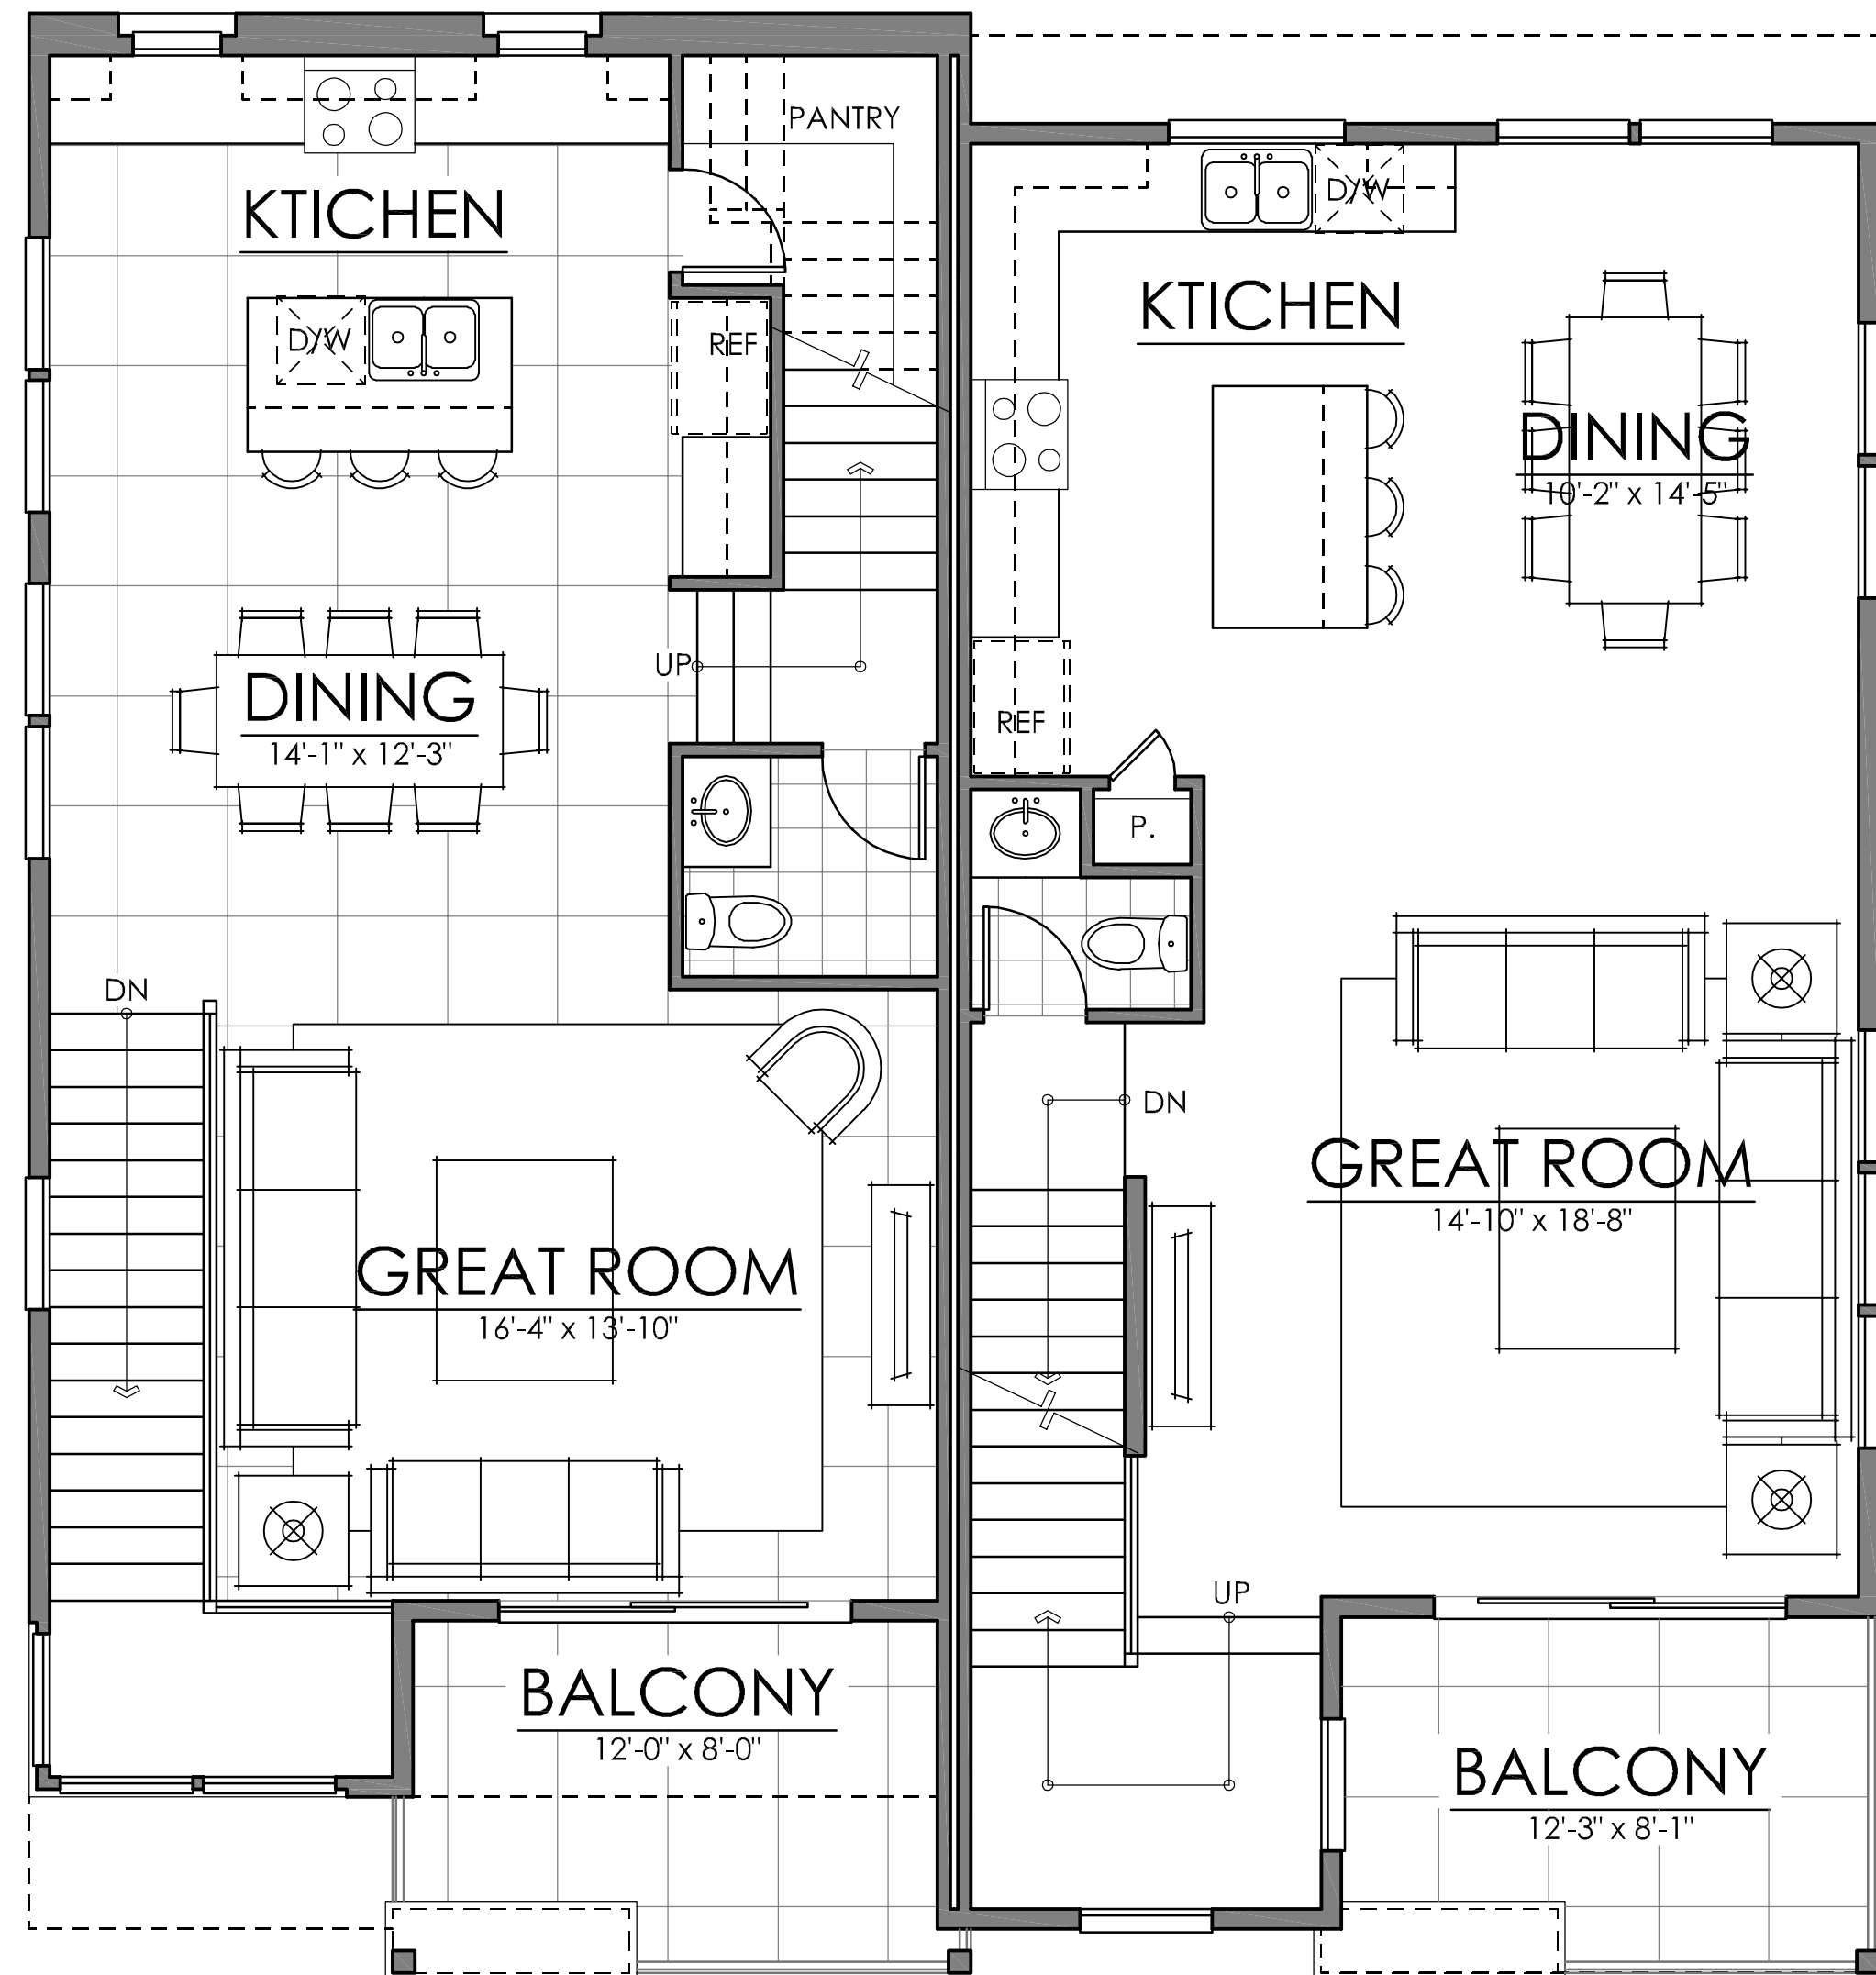

SECOND FLOOR

UNIT ONE	
FIRST FLOOR	380 SQ. FT.
SECOND FLOOR	698 SQ. FT.
THIRD FLOOR	837 SQ. FT.
ROOF TERRACE	379 SQ. FT.
TOTAL LIVING	2294 SQ. FT.

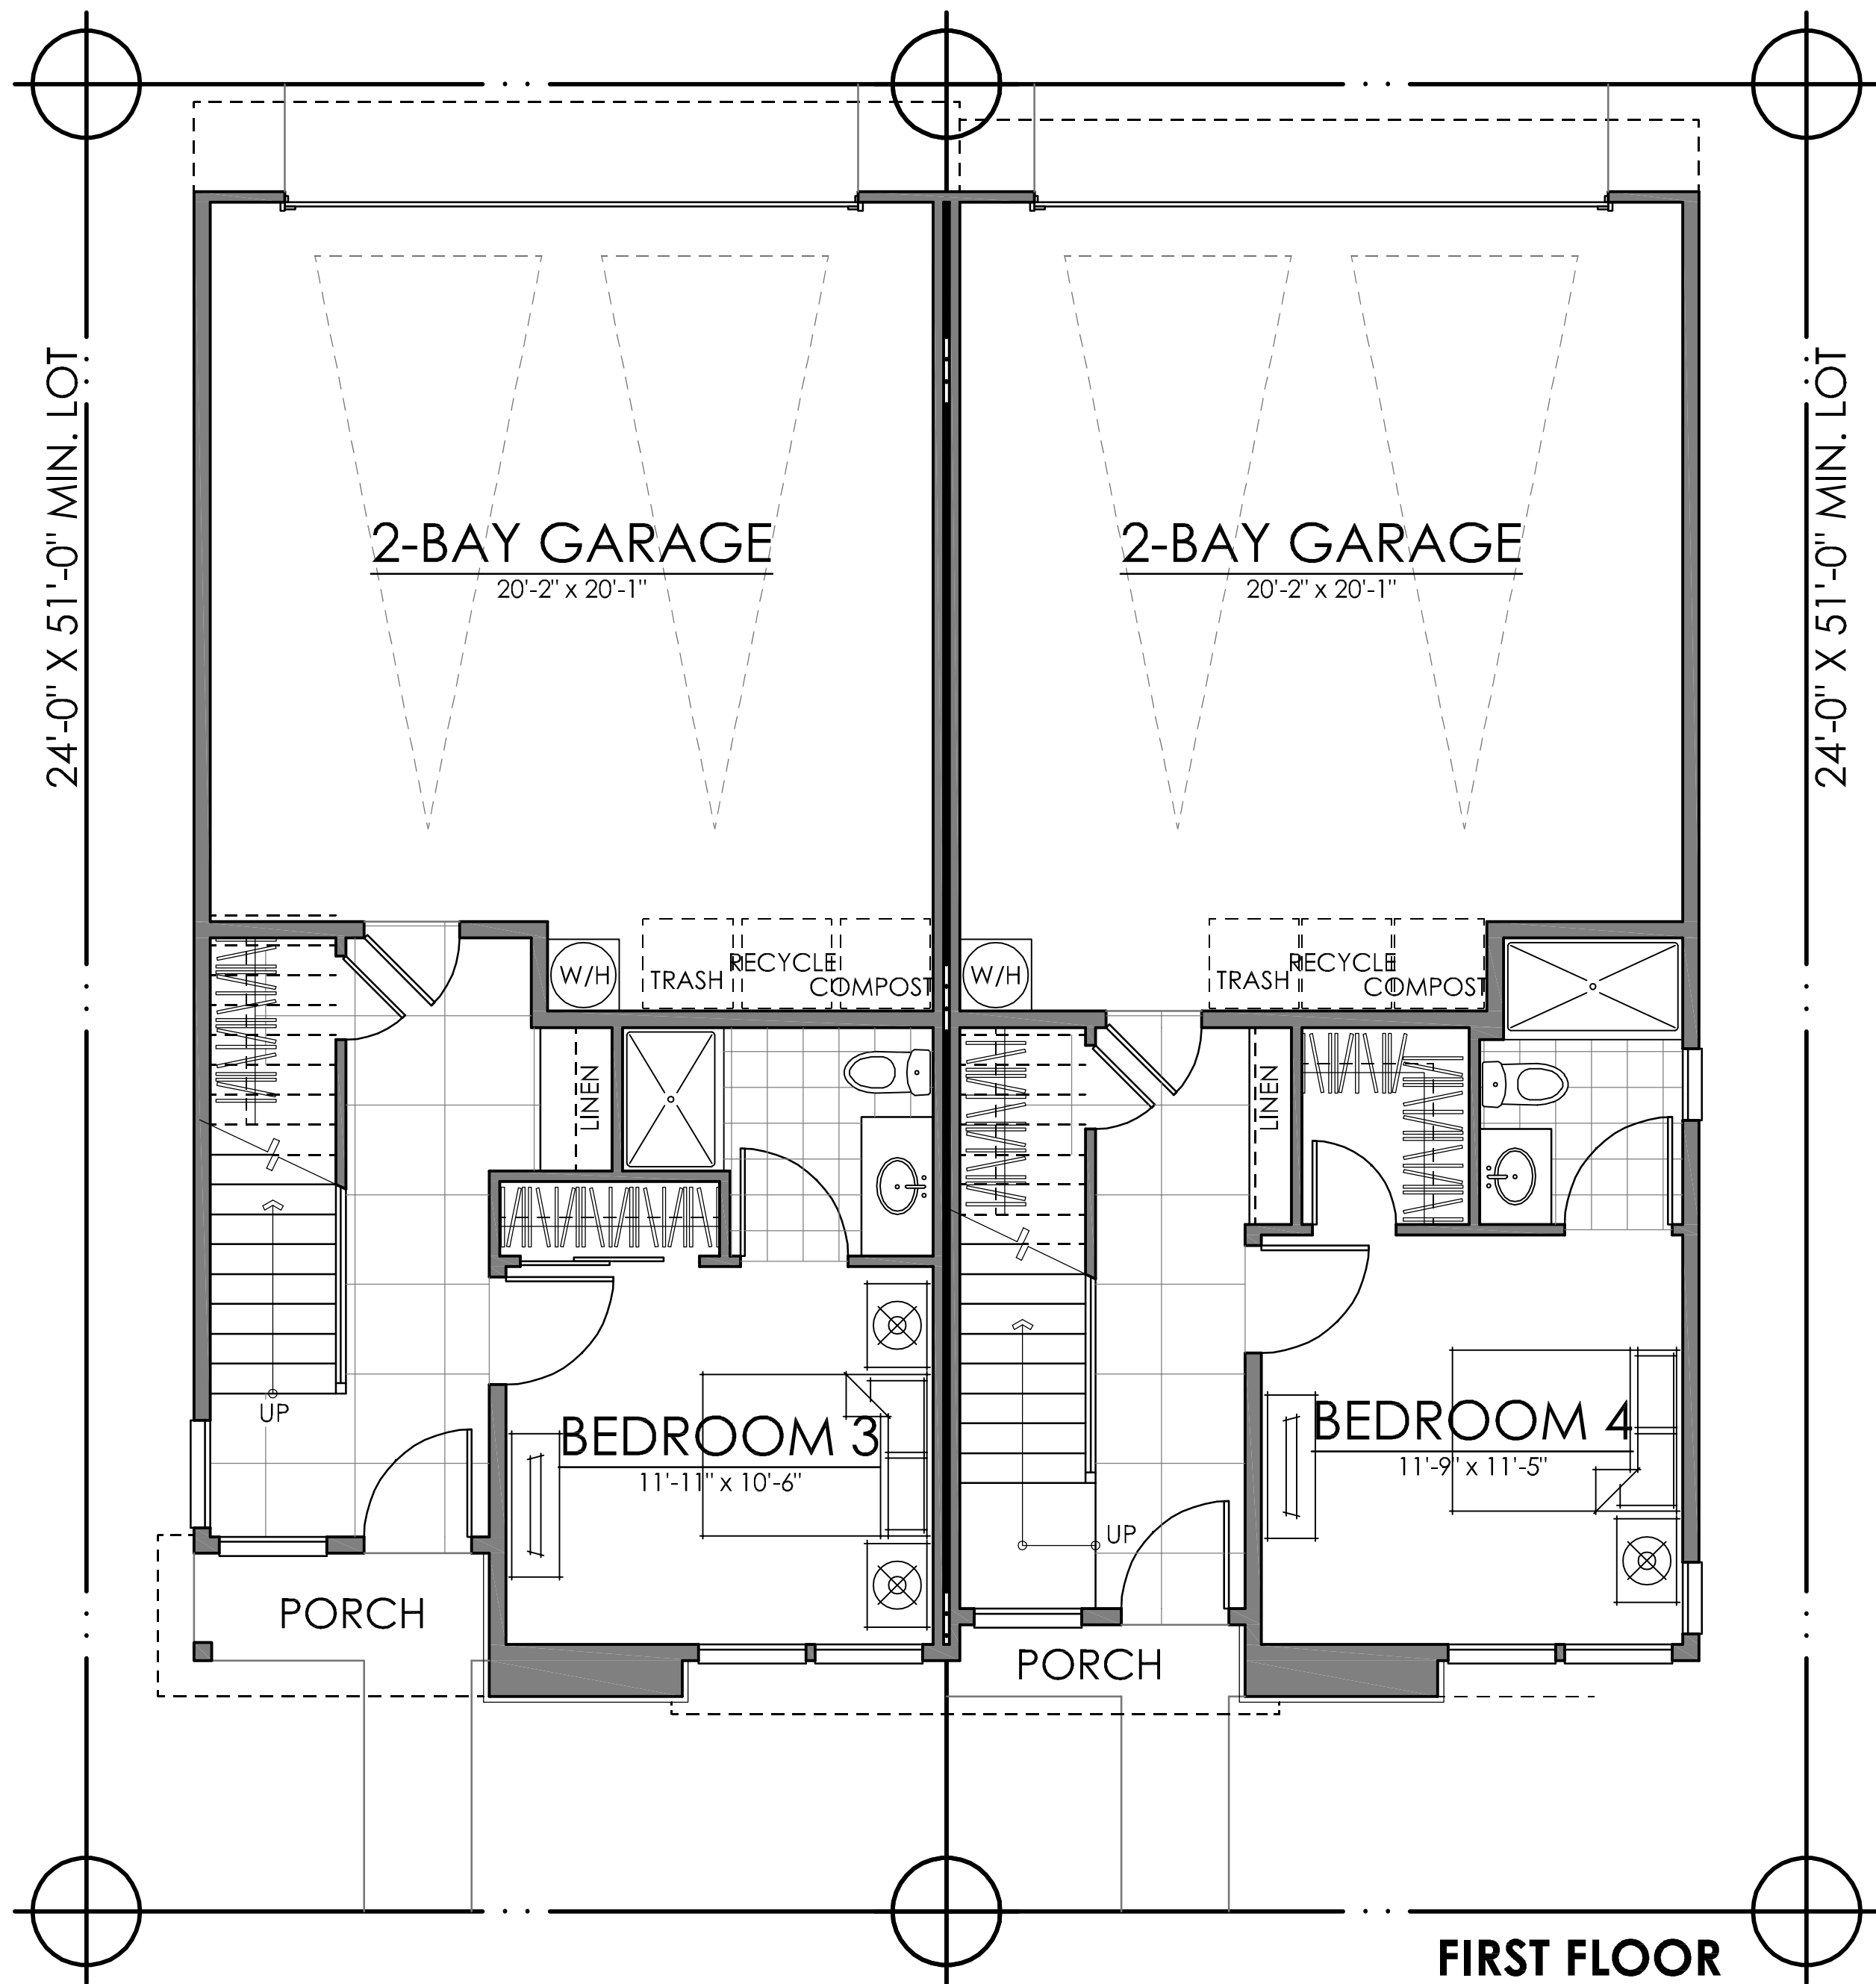


FIRST FLOOR

UNIT TWO	
FIRST FLOOR	386 SQ. FT.
SECOND FLOOR	771 SQ. FT.
THIRD FLOOR	899 SQ. FT.
ROOF TERRACE	447 SQ. FT.
TOTAL LIVING	2503 SQ. FT.



ROOF TERRACE

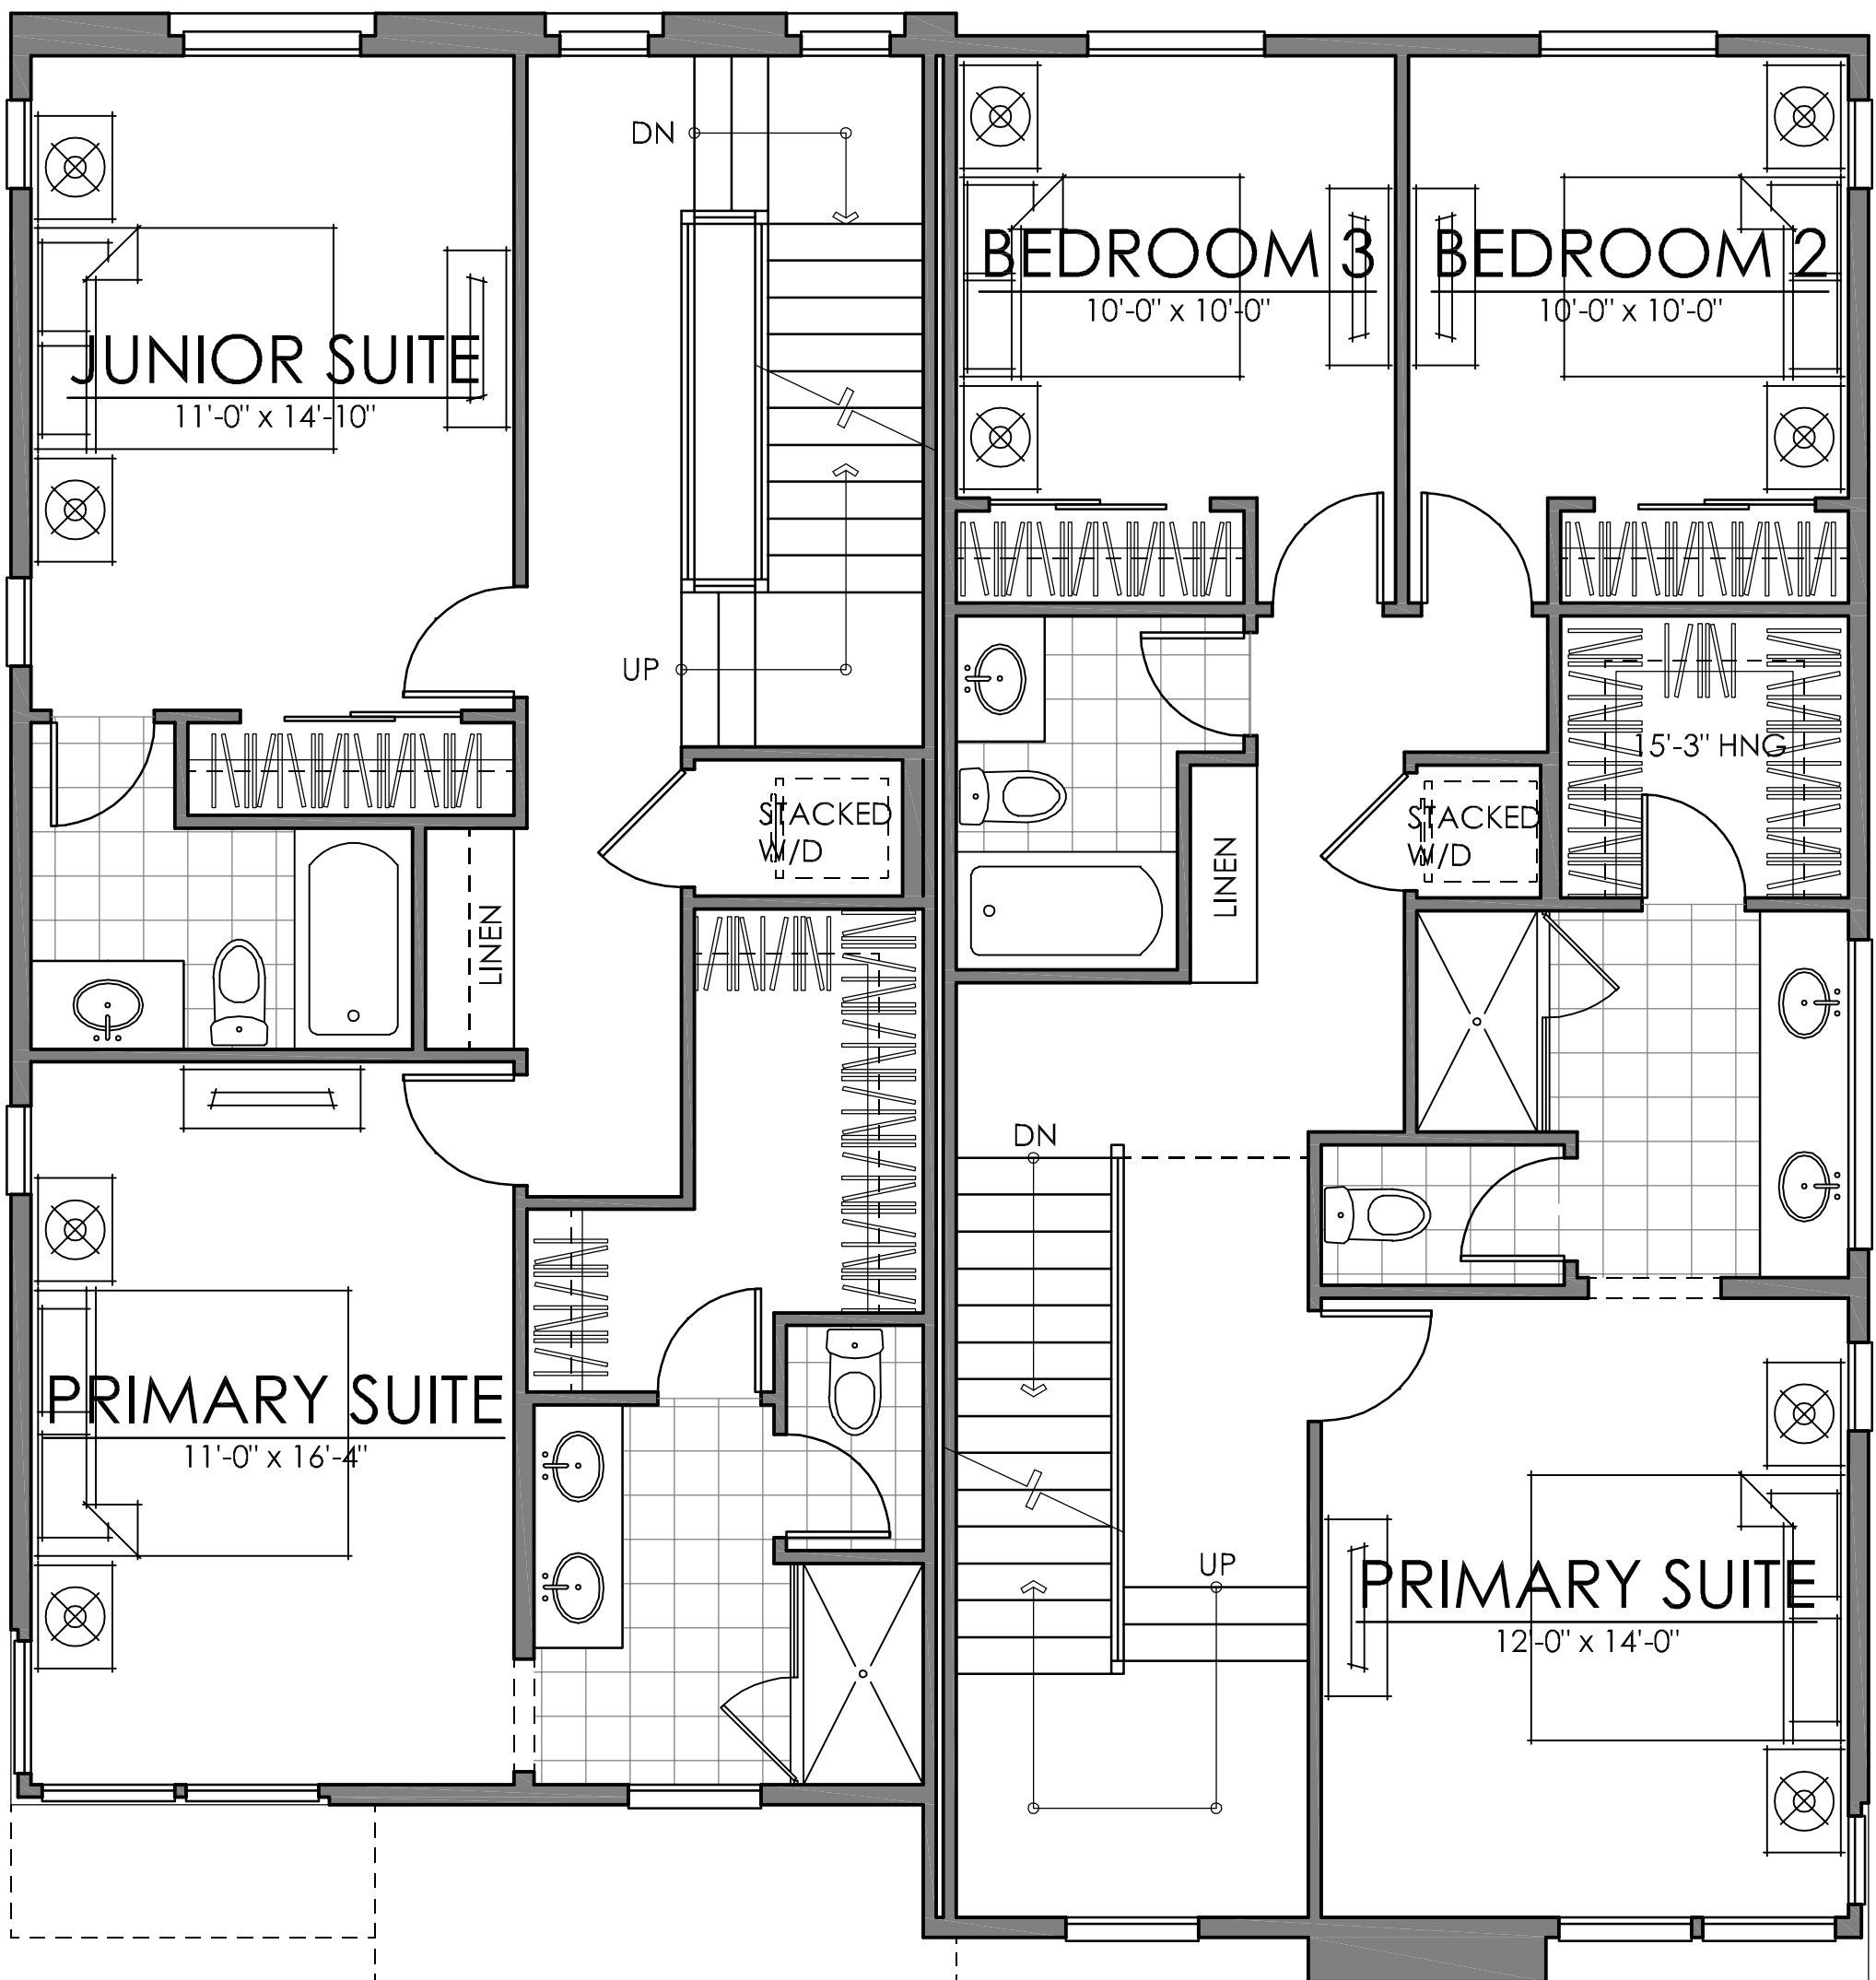

THIRD FLOOR

UNIT ONE

FIRST FLOOR	380 SQ. FT.
SECOND FLOOR	698 SQ. FT.
THIRD FLOOR	837 SQ. FT.
ROOF TERRACE	379 SQ. FT.
TOTAL LIVING	2294 SQ. FT.

UNIT TWO

FIRST FLOOR	386 SQ. FT.
SECOND FLOOR	771 SQ. FT.
THIRD FLOOR	899 SQ. FT.
ROOF TERRACE	447 SQ. FT.
TOTAL LIVING	2503 SQ. FT.

DUETS | ELEVATION C

GREENBRIAR LANDING | VILLAS | LENNAR
BREA, CALIFORNIA

NOTE: SQUARE FOOTAGE MAY VARY BASED ON CALCULATION METHODS


THESE DRAWINGS ARE INTENDED FOR DESIGN DEVELOPMENT AND PRELIMINARY STUDIES ONLY AND ARE NOT TO BE USED FOR ANY OTHER PURPOSE, SUCH AS FINAL PLOTTING OR FINAL ENGINEERING. COPYRIGHT WOODLEY ARCHITECTURAL GROUP, INC. THESE DRAWINGS MAY NOT BE USED OR DUPLICATED WITHOUT THE EXPRESS WRITTEN PERMISSION OF WOODLEY ARCHITECTURAL GROUP, INC.

07.01.24

LNLA2304



colorado // 731 southpark dr. suite B
littleton, co 80120 / 303.683.7231
california // 2943 pullman st. suite A
santa ana, ca 92705 / 949.553.8919

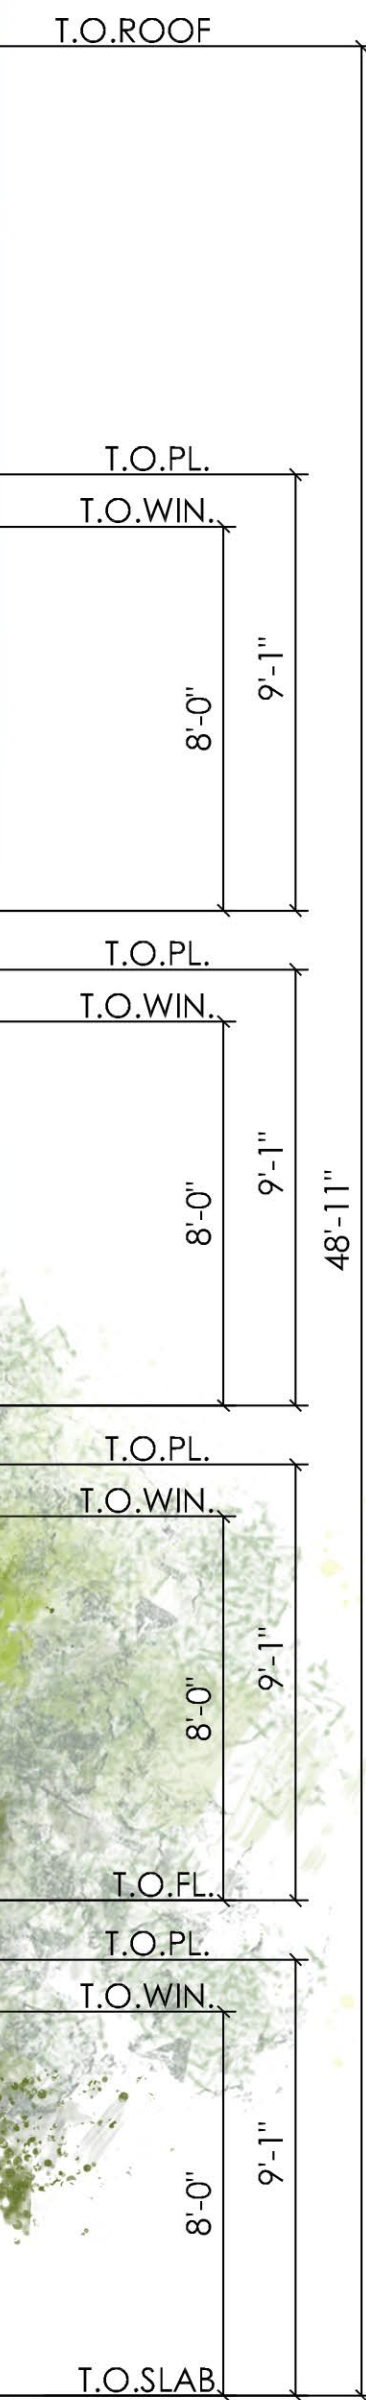

FRONT ELEVATION

SCALE: 1/4" = 1'-0"



RIGHT ELEVATION

SCALE: 1/4" = 1'-0"

07.01.24

SCHEME 11 | BRICK Z

DUET | ELEVATION C

GREENBRIAR LANDING | VILLAS | LENNAR

BREA, CALIFORNIA

NOTE: SQUARE FOOTAGE MAY VARY BASED ON CALCULATION METHODS

THESE DRAWINGS ARE INTENDED FOR DESIGN DEVELOPMENT AND PRELIMINARY STUDIES ONLY AND ARE NOT TO BE USED FOR ANY OTHER PURPOSE, SUCH AS FINAL PLOTTING OR FINAL ENGINEERING. COPYRIGHT WOODLEY ARCHITECTURAL GROUP, INC. THESE DRAWINGS MAY NOT BE USED OR DUPLICATED WITHOUT THE EXPRESS WRITTEN PERMISSION OF WOODLEY ARCHITECTURAL GROUP, INC.

LNLA2304

woodley
architectural
group, inc

colorado // 731 southpark dr. suite B
littleton, co 80120 / 303.683.7231
california // 2943 pullman st. suite A
santa ana, ca 92705 / 949.553.8919



REAR ELEVATION

SCALE: 1/4" = 1'-0"



LEFT ELEVATION

SCALE: 1/4" = 1'-0"

07.01.24

SCHEME 11 | BRICK Z

DUET | ELEVATION C

GREENBRIAR LANDING | VILLAS | LENNAR
BREA, CALIFORNIA

LNLA2304

woodley
architectural
group, inc

colorado // 731 southpark dr. suite B
littleton, co 80120 / 303 683.7231
california // 2943 pullman st. suite A
santa ana, ca 92705 / 949 553.8919

THESE DRAWINGS ARE INTENDED FOR DESIGN DEVELOPMENT AND PRELIMINARY STUDIES ONLY AND ARE NOT TO BE USED FOR ANY OTHER PURPOSE, SUCH AS FINAL PLOTTING OR FINAL ENGINEERING. COPYRIGHT WOODLEY ARCHITECTURAL GROUP, INC. THESE DRAWINGS MAY NOT BE USED OR DUPLICATED WITHOUT THE EXPRESS WRITTEN PERMISSION OF WOODLEY ARCHITECTURAL GROUP, INC.



FRONT ELEVATION

SCALE: 1/4" = 1'-0"



RIGHT ELEVATION

SCALE: 1/4" = 1'-0"

07.01.24

SCHEME 11 | BRICK Z

DUET | ELEVATION C | ENHANCED
GREENBRIAR LANDING | VILLAS | LENNAR
 BREA, CALIFORNIA

LNLA2304

woodley
architectural
 group, inc

colorado // 731 southpark dr. suite B
 littleton, co 80120 / 303 683.7231
 california // 2943 pullman st. suite A
 santa ana, ca 92705 / 949 553.8919

NOTE: SQUARE FOOTAGE MAY VARY BASED ON CALCULATION METHODS
 THESE DRAWINGS ARE INTENDED FOR DESIGN DEVELOPMENT AND PRELIMINARY STUDIES ONLY AND ARE NOT TO BE USED FOR ANY OTHER PURPOSE, SUCH AS FINAL PLOTTING OR FINAL ENGINEERING. COPYRIGHT WOODLEY ARCHITECTURAL GROUP, INC. THESE DRAWINGS MAY NOT BE USED OR DUPLICATED WITHOUT THE EXPRESS WRITTEN PERMISSION OF WOODLEY ARCHITECTURAL GROUP, INC.



REAR ELEVATION

SCALE: 1/4" = 1'-0"



LEFT ELEVATION

SCALE: 1/4" = 1'-0"

07.01.24

DUET | ELEVATION C | ENHANCED
GREENBRIAR LANDING | VILLAS | LENNAR
 BREA, CALIFORNIA

LNLA2304


woodley
architectural
 group, inc

colorado // 731 southpark dr. suite B
 littleton, co 80120 / 303.683.7231
 california // 2943 pullman st. suite A
 santa ana, ca 92705 / 949.553.8919


NOTE: SQUARE FOOTAGE MAY VARY BASED ON CALCULATION METHODS
 THESE DRAWINGS ARE INTENDED FOR DESIGN DEVELOPMENT AND PRELIMINARY STUDIES ONLY AND ARE NOT TO BE USED FOR ANY OTHER PURPOSE, SUCH AS FINAL PLOTTING OR FINAL ENGINEERING. COPYRIGHT WOODLEY ARCHITECTURAL GROUP, INC. THESE DRAWINGS MAY NOT BE USED OR DUPLICATED WITHOUT THE EXPRESS WRITTEN PERMISSION OF WOODLEY ARCHITECTURAL GROUP, INC.



SECOND FLOOR

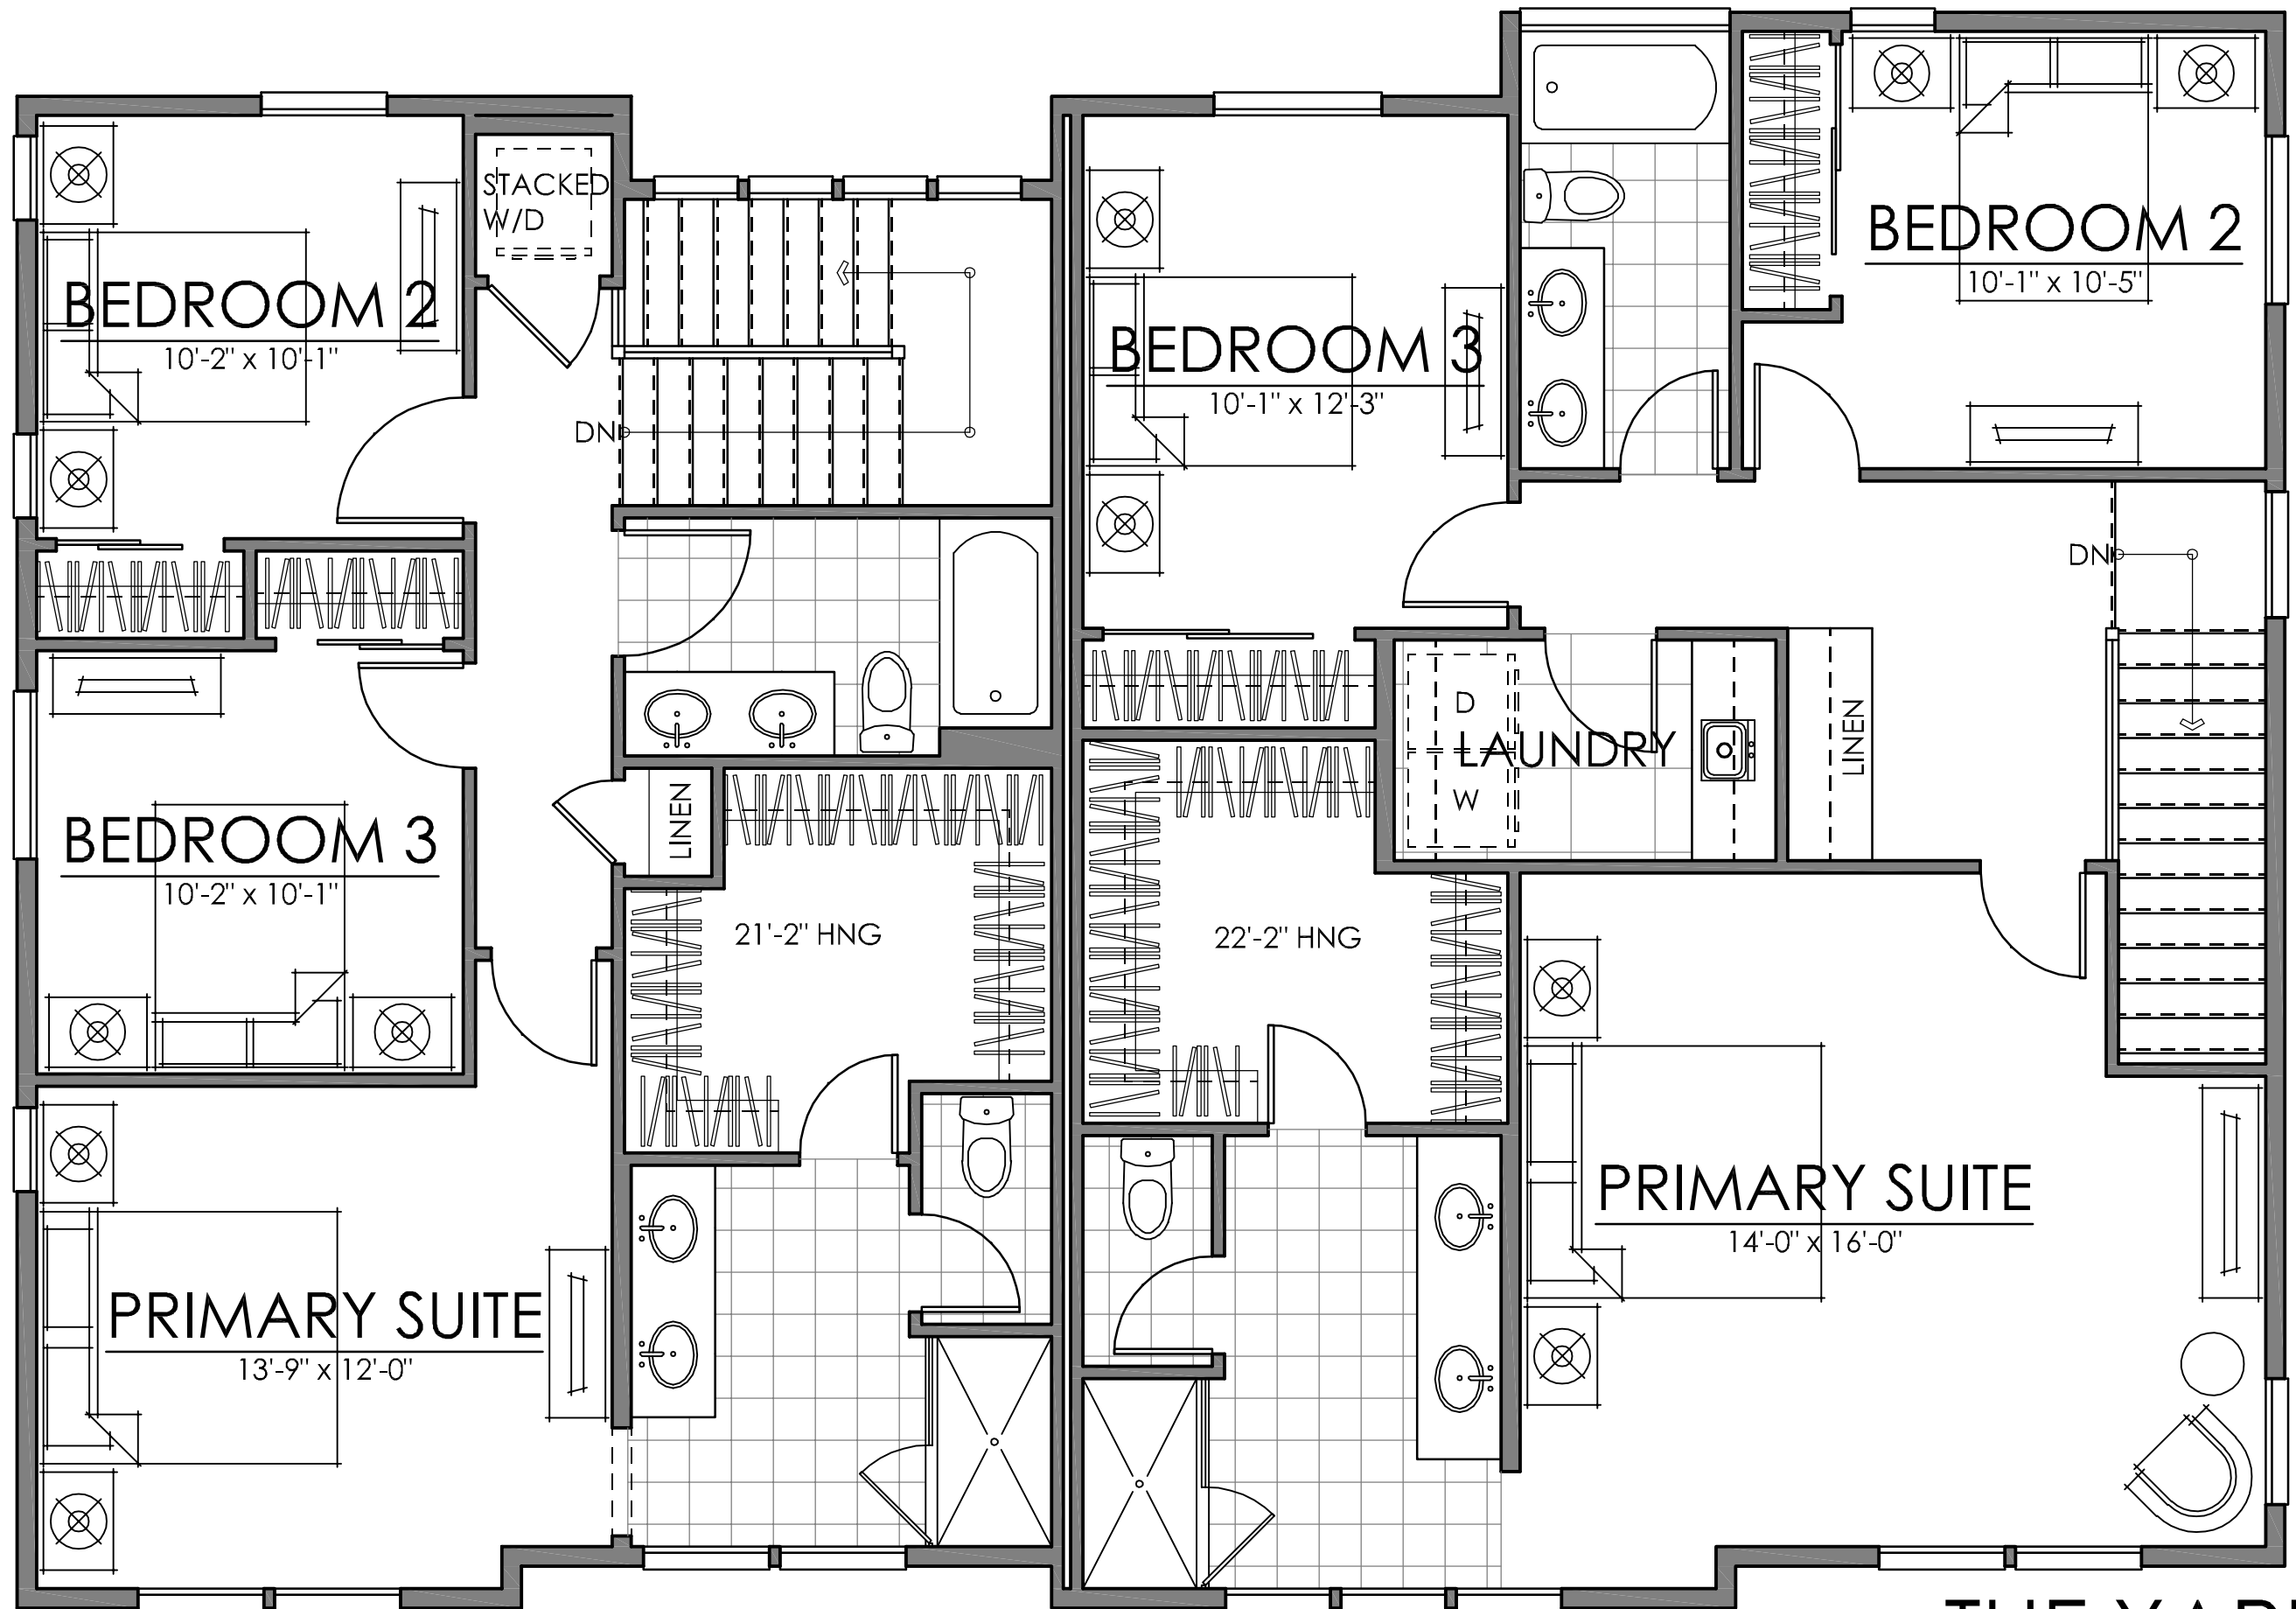

THIRD FLOOR

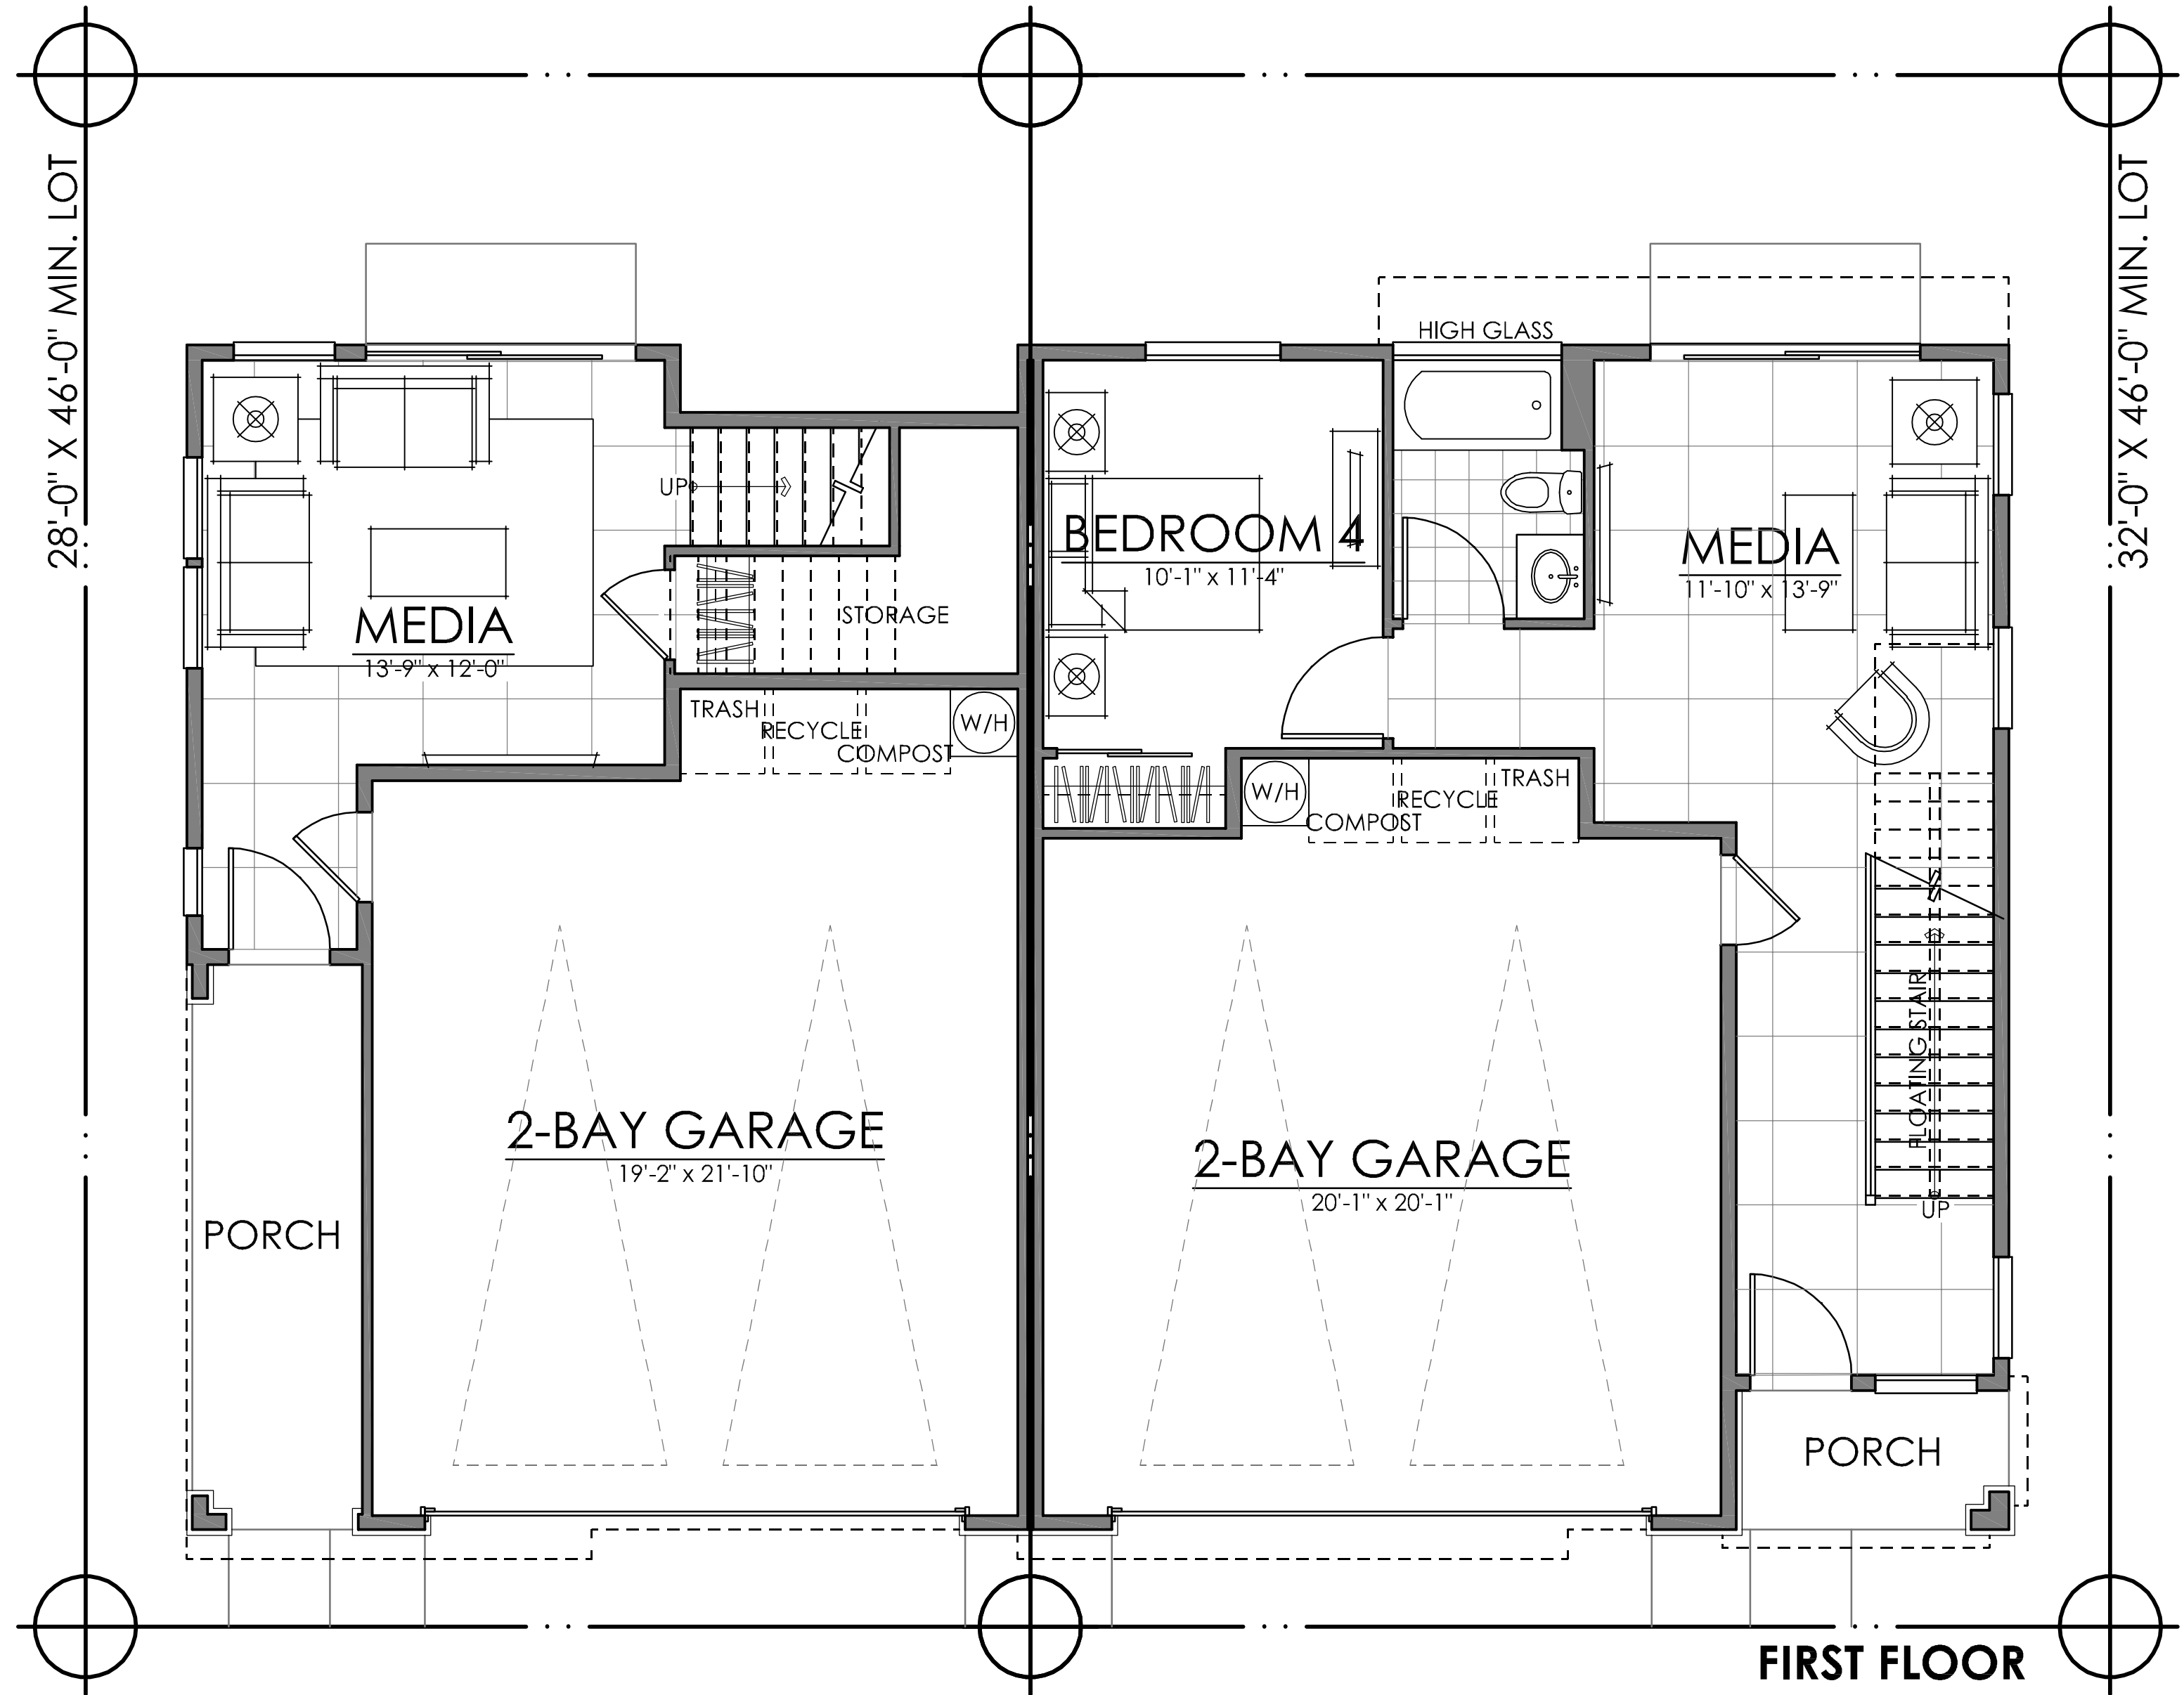

FIRST FLOOR

UNIT ONE	
FIRST FLOOR	303 SQ. FT.
SECOND FLOOR	760 SQ. FT.
THIRD FLOOR	783 SQ. FT.
TOTAL LIVING	1846 SQ. FT.

UNIT TWO	
FIRST FLOOR	539 SQ. FT.
SECOND FLOOR	923 SQ. FT.
THIRD FLOOR	1010 SQ. FT.
TOTAL LIVING	2472 SQ. FT.

07.01.24


THE YARDS | DUETS | ELEVATION A

GREENBRIAR LANDING | THE YARDS | LENNAR BREA, CALIFORNIA

LNLA2305

// 731 southpark dr. suite B
littleton, co 80120 / 303 683.7231
california // 2943 pullman st. suite A
santa ana, ca 92705 / 949 553.8919

NOTE: SQUARE FOOTAGE MAY VARY BASED ON CALCULATION METHODS
THESE DRAWINGS ARE INTENDED FOR DESIGN DEVELOPMENT AND PRELIMINARY STUDIES ONLY AND ARE NOT TO BE USED FOR ANY OTHER PURPOSE, SUCH AS FINAL PLOTTING OR FINAL ENGINEERING. COPYRIGHT WOODLEY ARCHITECTURAL GROUP, INC. THESE DRAWINGS MAY NOT BE USED OR DUPLICATED WITHOUT THE EXPRESS WRITTEN PERMISSION OF WOODLEY ARCHITECTURAL GROUP, INC.

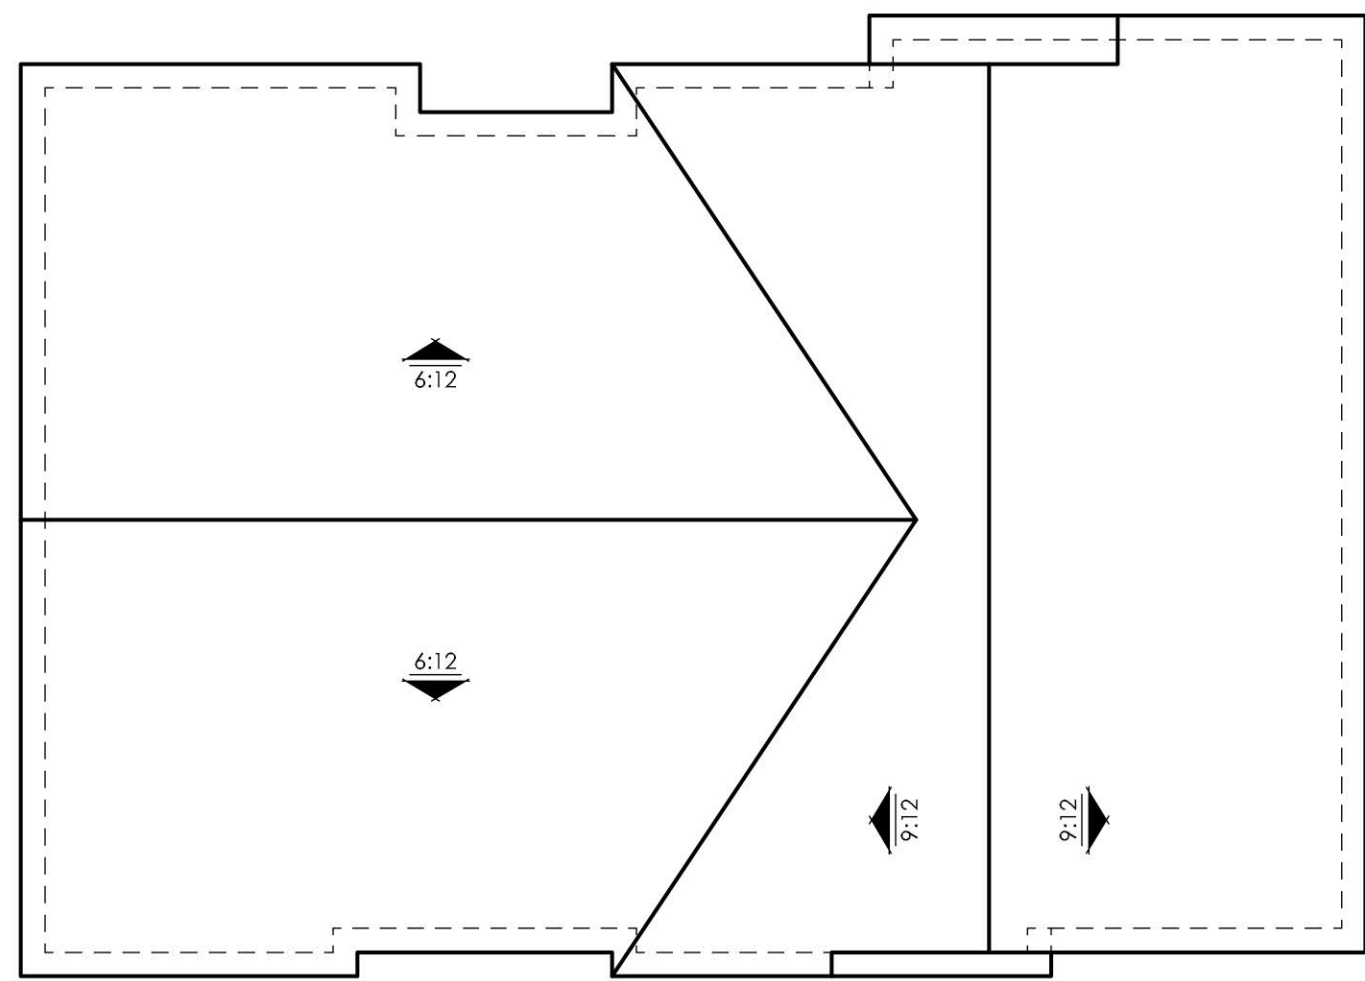

ROOF PLAN

SCALE: 1/8" = 1'-0"



FRONT ELEVATION

SCALE: 1/4" = 1'-0"



RIGHT ELEVATION

SCALE: 1/4" = 1'-0"

07.01.24

DUET | ELEVATION A

GREENBRIAR LANDING | THE YARDS | LENNAR
BREA, CALIFORNIA

NOTE: SQUARE FOOTAGE MAY VARY BASED ON CALCULATION METHODS

THESE DRAWINGS ARE INTENDED FOR DESIGN DEVELOPMENT AND PRELIMINARY STUDIES ONLY AND ARE NOT TO BE USED FOR ANY OTHER PURPOSE, SUCH AS FINAL PLOTTING OR FINAL ENGINEERING. COPYRIGHT WOODLEY ARCHITECTURAL GROUP, INC. THESE DRAWINGS MAY NOT BE USED OR DUPLICATED WITHOUT THE EXPRESS WRITTEN PERMISSION OF WOODLEY ARCHITECTURAL GROUP, INC.

LNLA2305





REAR ELEVATION

SCALE: 1/4" = 1'-0"



LEFT ELEVATION

SCALE: 1/4" = 1'-0"

07.01.24

DUET | ELEVATION A

GREENBRIAR LANDING | THE YARDS | LENNAR
BREA, CALIFORNIA

NOTE: SQUARE FOOTAGE MAY VARY BASED ON CALCULATION METHODS

THESE DRAWINGS ARE INTENDED FOR DESIGN DEVELOPMENT AND PRELIMINARY STUDIES ONLY AND ARE NOT TO BE USED FOR ANY OTHER PURPOSE, SUCH AS FINAL PLOTTING OR FINAL ENGINEERING. COPYRIGHT WOODLEY ARCHITECTURAL GROUP, INC. THESE DRAWINGS MAY NOT BE USED OR DUPLICATED WITHOUT THE EXPRESS WRITTEN PERMISSION OF WOODLEY ARCHITECTURAL GROUP, INC.


LNLA2305




colorado // 731 southpark dr. suite B
littleton, co 80120 / 303 683.7231
california // 2943 pullman st. suite A
santa ana, ca 92705 / 949 553.8919



SECOND FLOOR

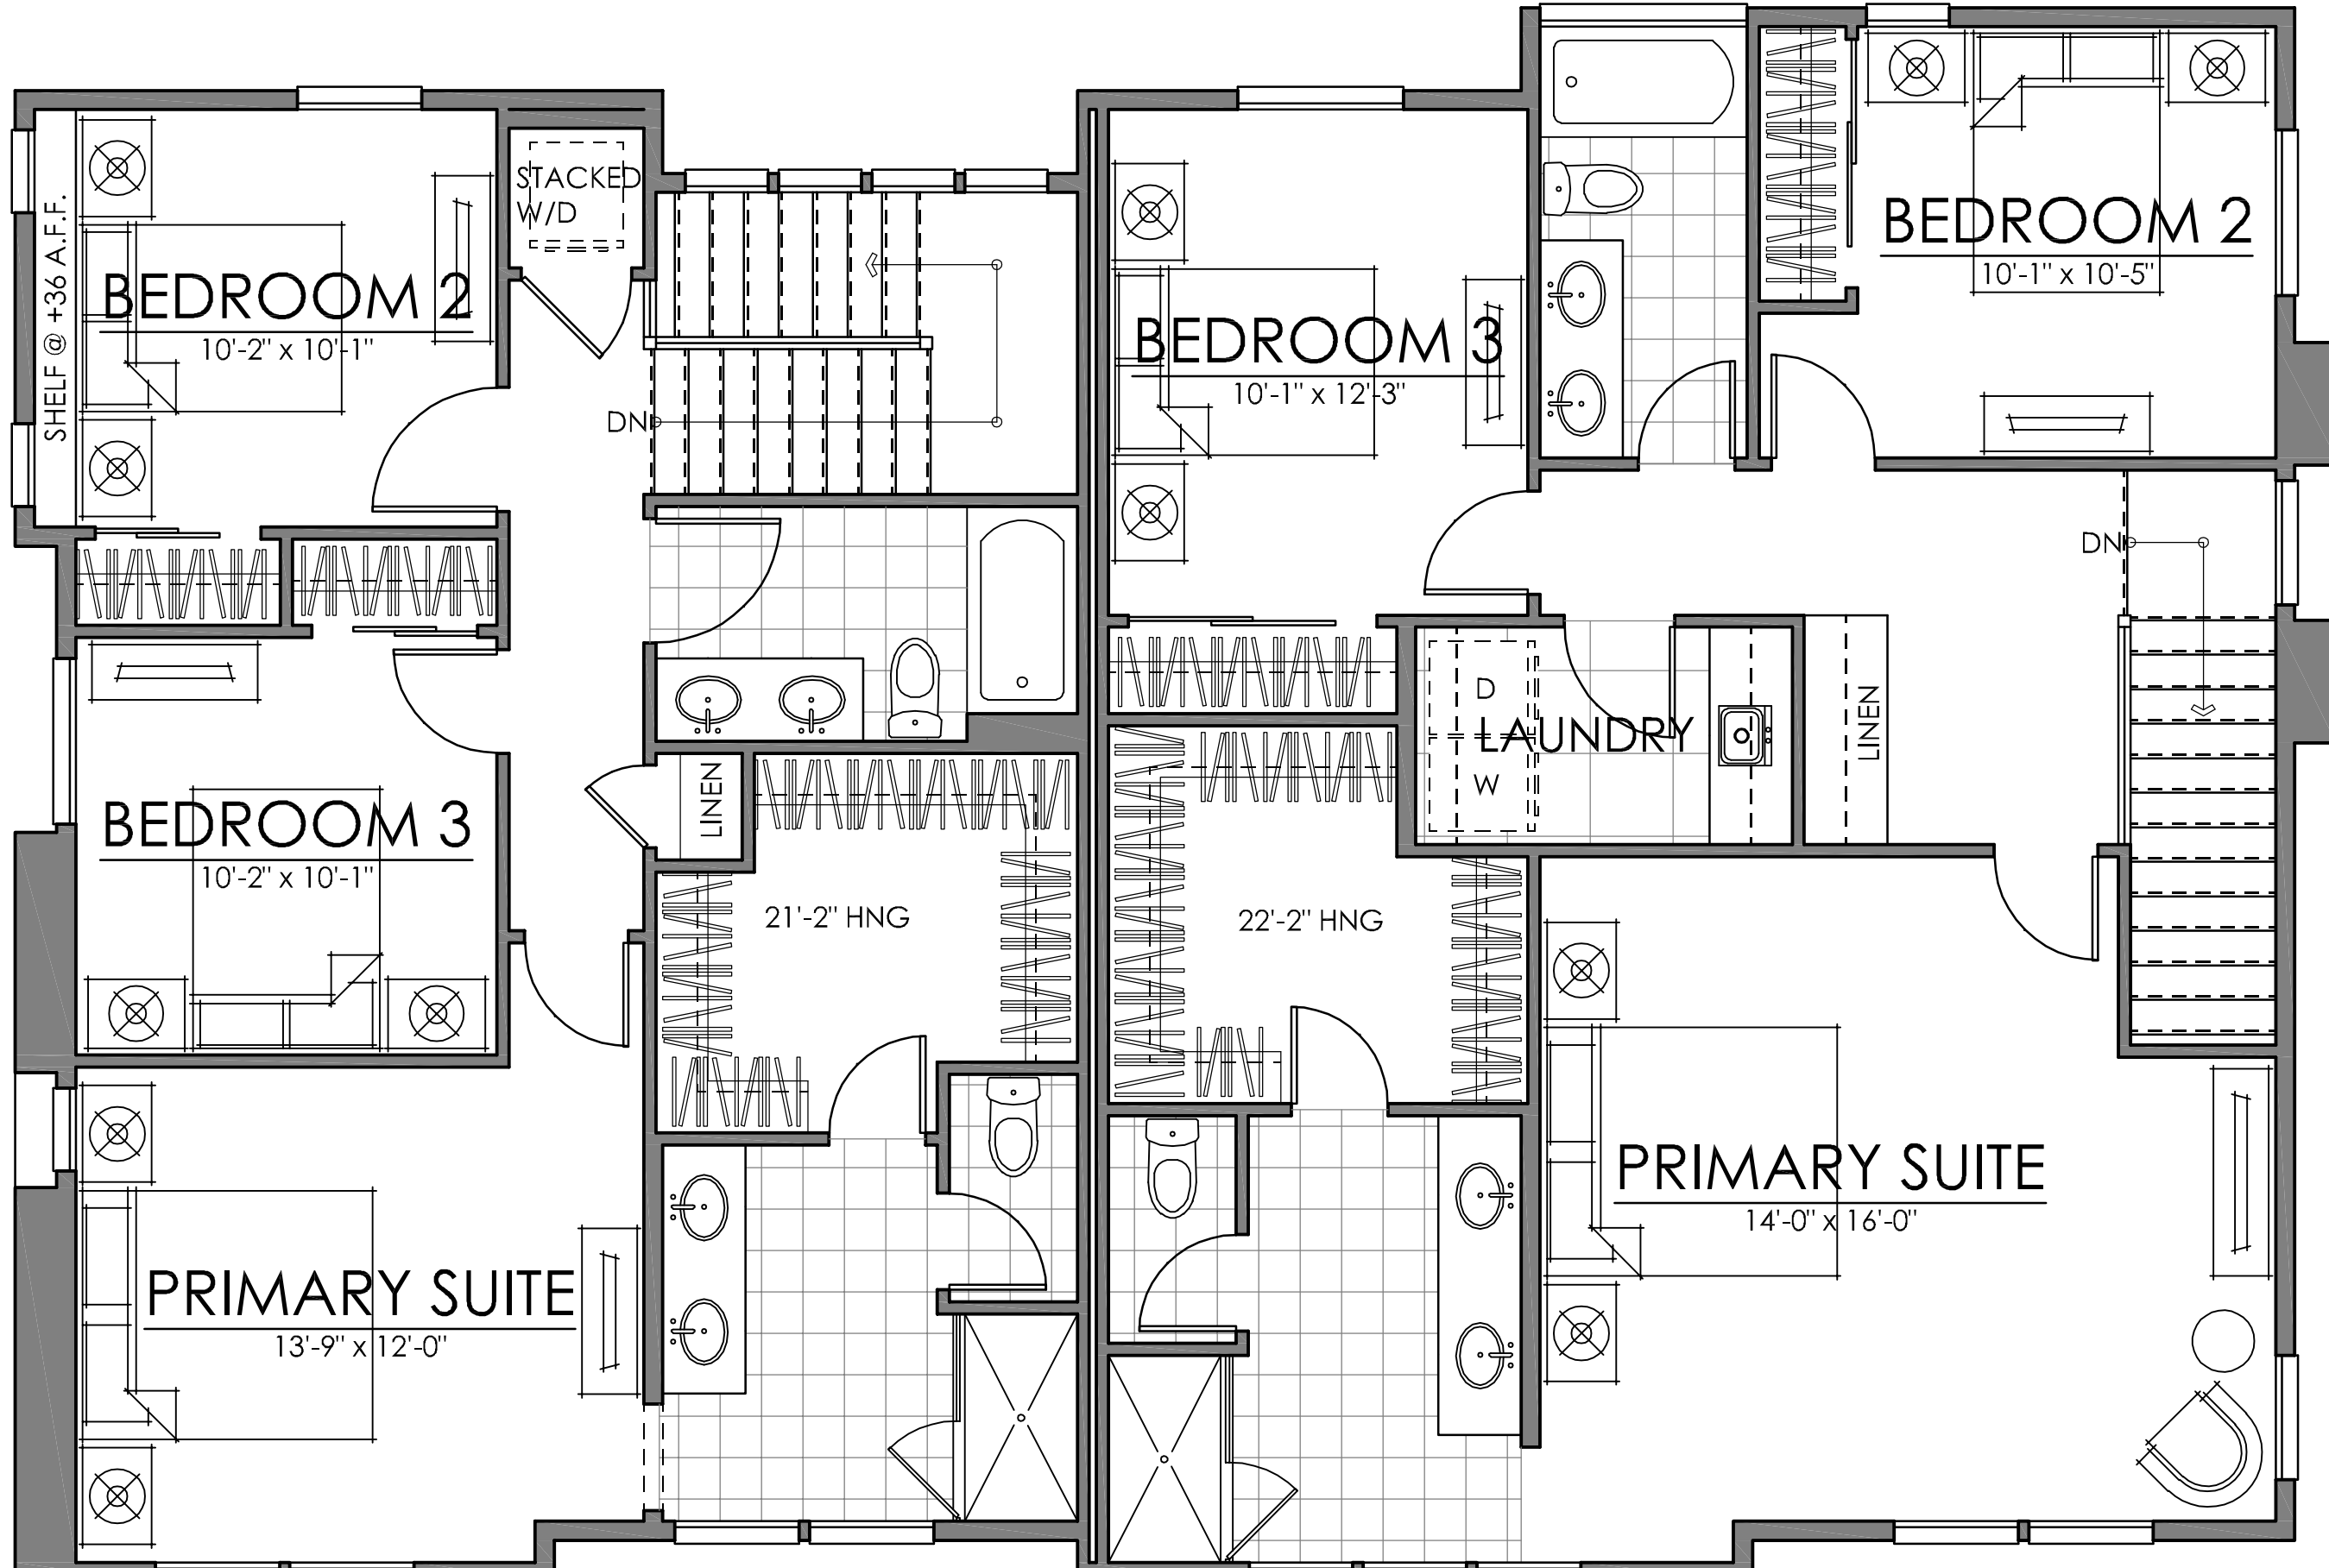

THIRD FLOOR

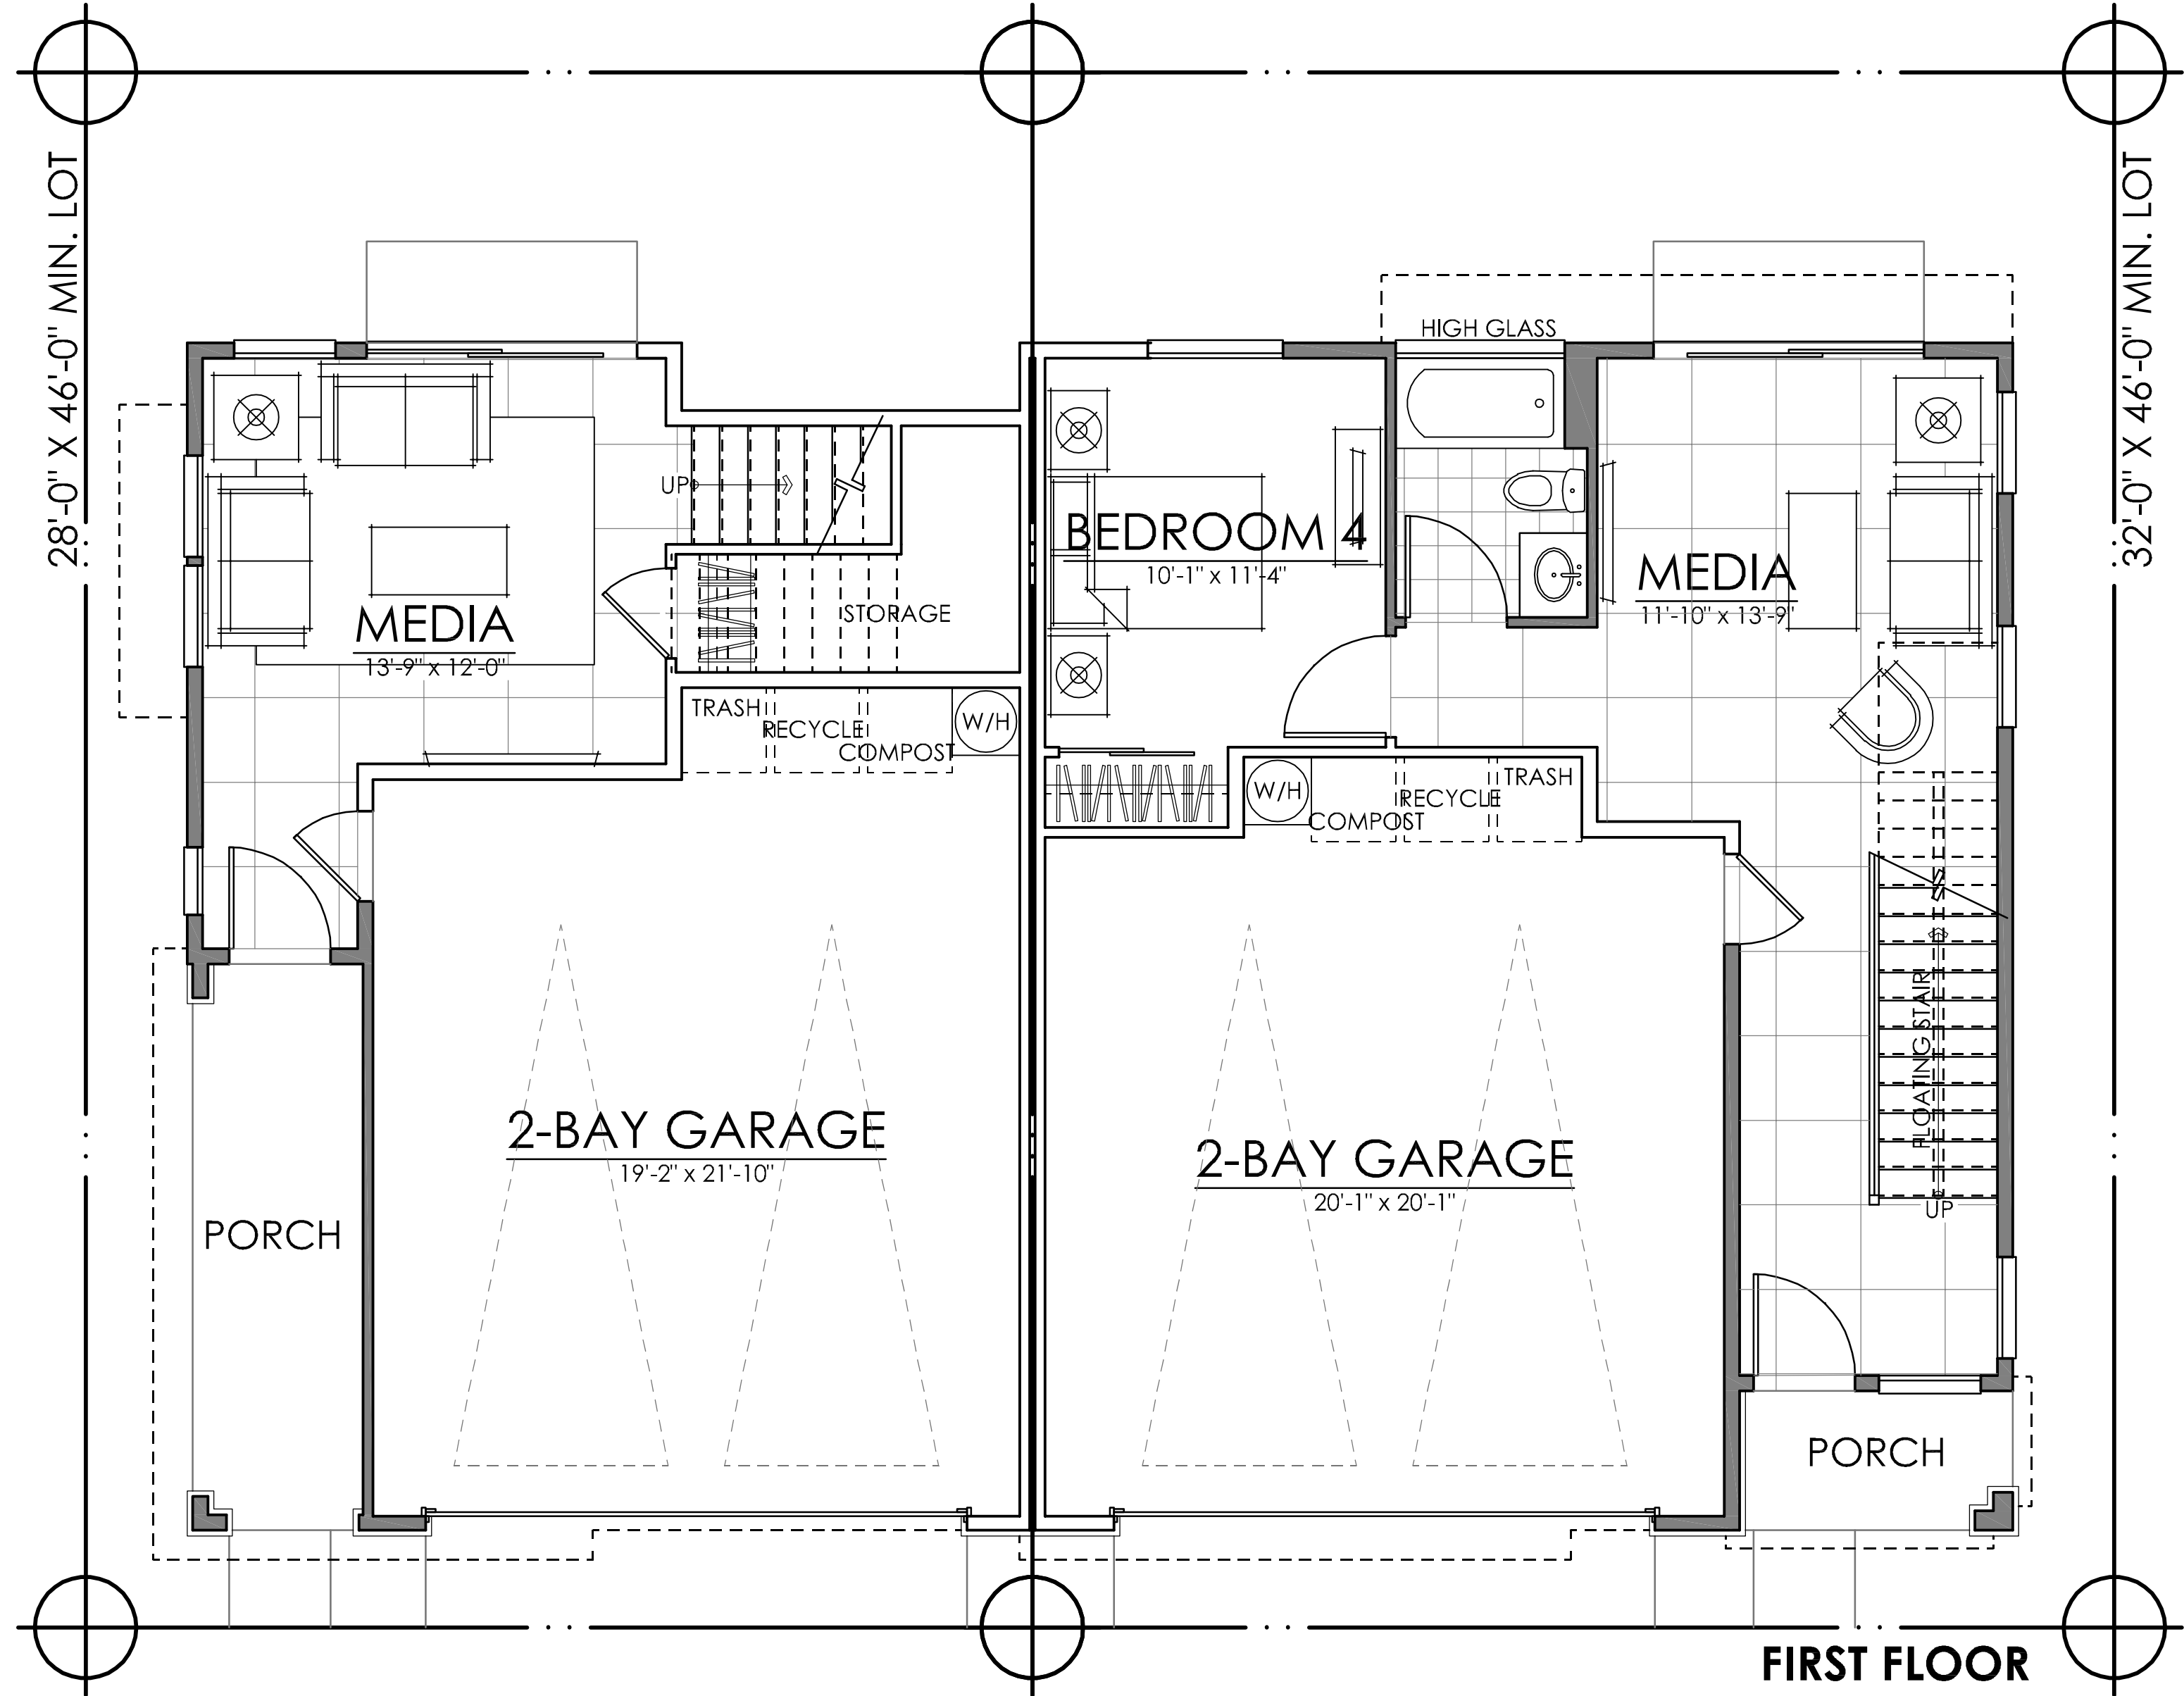

FIRST FLOOR

UNIT ONE		
FIRST FLOOR	303 SQ. FT.	
SECOND FLOOR	760 SQ. FT.	
THIRD FLOOR	783 SQ. FT.	
TOTAL LIVING	1846 SQ. FT.	
UNIT TWO		
FIRST FLOOR	539 SQ. FT.	
SECOND FLOOR	923 SQ. FT.	
THIRD FLOOR	1010 SQ. FT.	
TOTAL LIVING	2472 SQ. FT.	


07.01.24

THE YARDS | DUETS | ENAHNCED ELEV. A
GREENBRIAR LANDING | THE YARDS | LENNAR
 BREA, CALIFORNIA

LNLA2305



NOTE: SQUARE FOOTAGE MAY VARY BASED ON CALCULATION METHODS
 THESE DRAWINGS ARE INTENDED FOR DESIGN DEVELOPMENT AND PRELIMINARY STUDIES ONLY AND ARE NOT TO BE USED FOR ANY OTHER PURPOSE, SUCH AS FINAL PLOTTING OR FINAL ENGINEERING. COPYRIGHT WOODLEY ARCHITECTURAL GROUP, INC. THESE DRAWINGS MAY NOT BE USED OR DUPLICATED WITHOUT THE EXPRESS WRITTEN PERMISSION OF WOODLEY ARCHITECTURAL GROUP, INC.

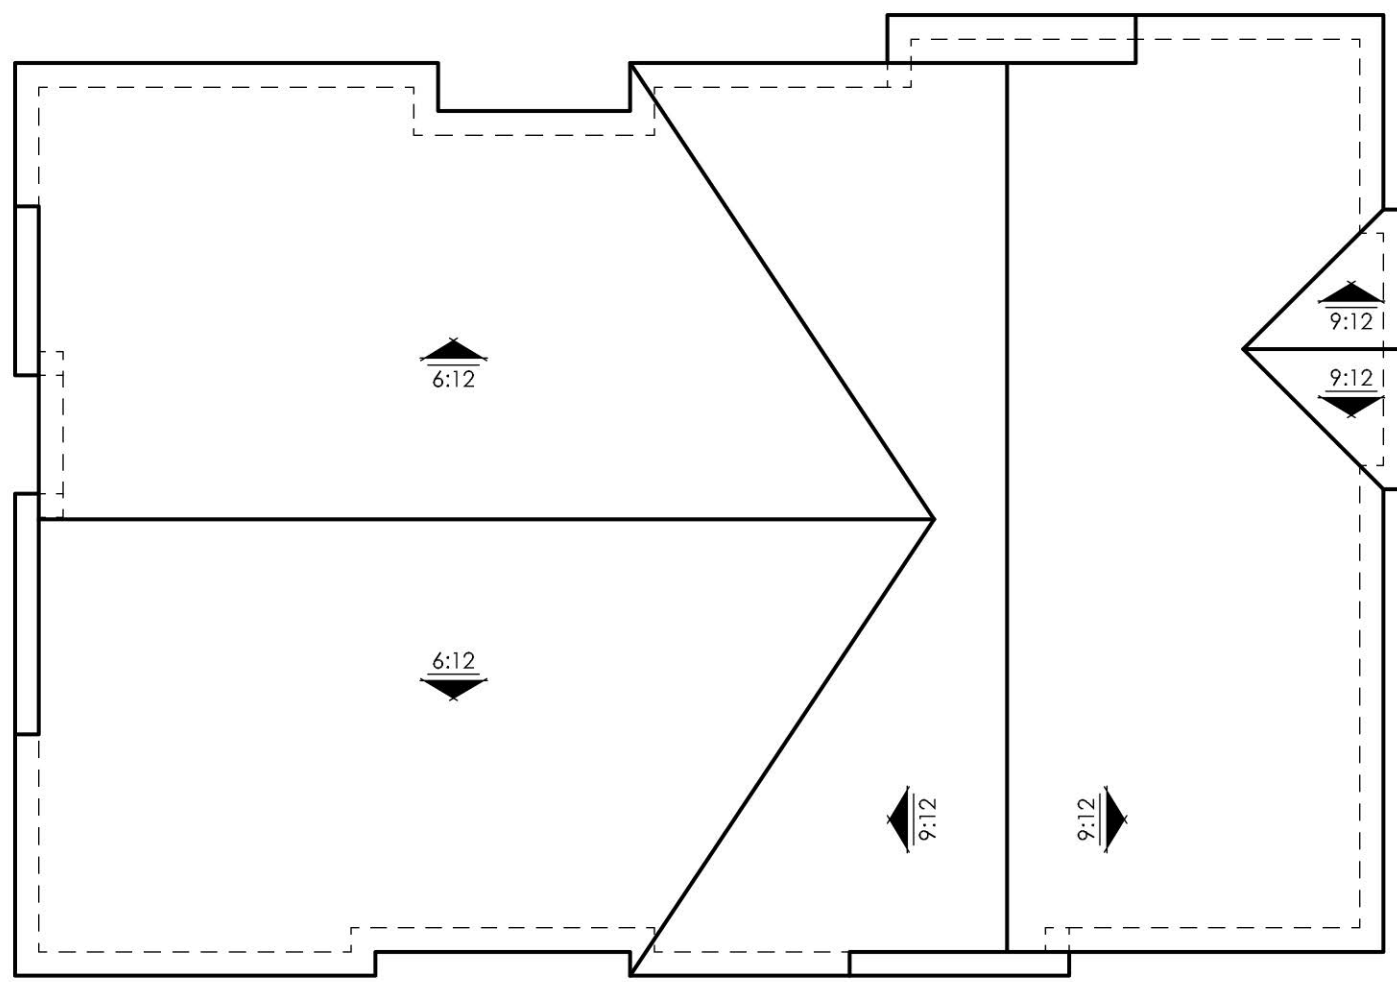

ROOF PLAN

SCALE: 1/8" = 1'-0"



FRONT ELEVATION

SCALE: 1/4" = 1'-0"



RIGHT ELEVATION

SCALE: 1/4" = 1'-0"

07.01.24

SCHEME 6 | BRICK V

DUET | ELEVATION A | ENHANCED
GREENBRIAR LANDING | THE YARDS | LENNAR
 BREA, CALIFORNIA

NOTE: SQUARE FOOTAGE MAY VARY BASED ON CALCULATION METHODS

THESE DRAWINGS ARE INTENDED FOR DESIGN DEVELOPMENT AND PRELIMINARY STUDIES ONLY AND ARE NOT TO BE USED FOR ANY OTHER PURPOSE, SUCH AS FINAL PLOTTING OR FINAL ENGINEERING. COPYRIGHT WOODLEY ARCHITECTURAL GROUP, INC. THESE DRAWINGS MAY NOT BE USED OR DUPLICATED WITHOUT THE EXPRESS WRITTEN PERMISSION OF WOODLEY ARCHITECTURAL GROUP, INC.

LNLA2305





REAR ELEVATION

SCALE: 1/4" = 1'-0"



LEFT ELEVATION

SCALE: 1/4" = 1'-0"

07.01.24

SCHEME 6 | BRICK V

DUET | ELEVATION A | ENHANCED
GREENBRIAR LANDING | THE YARDS | LENNAR
BREA, CALIFORNIA


NOTE: SQUARE FOOTAGE MAY VARY BASED ON CALCULATION METHODS
THESE DRAWINGS ARE INTENDED FOR DESIGN DEVELOPMENT AND PRELIMINARY STUDIES ONLY AND ARE NOT TO BE USED FOR ANY OTHER PURPOSE, SUCH AS FINAL PLOTTING OR FINAL ENGINEERING. COPYRIGHT WOODLEY ARCHITECTURAL GROUP, INC. THESE DRAWINGS MAY NOT BE USED OR DUPLICATED WITHOUT THE EXPRESS WRITTEN PERMISSION OF WOODLEY ARCHITECTURAL GROUP, INC.

LNLA2305


woodley
architectural
group, inc
colorado // 731 southpark dr. suite B
littleton, co 80120 / 303 683.7231
california // 2943 pullman st. suite A
santa ana, ca 92705 / 949 553.8919



SECOND FLOOR

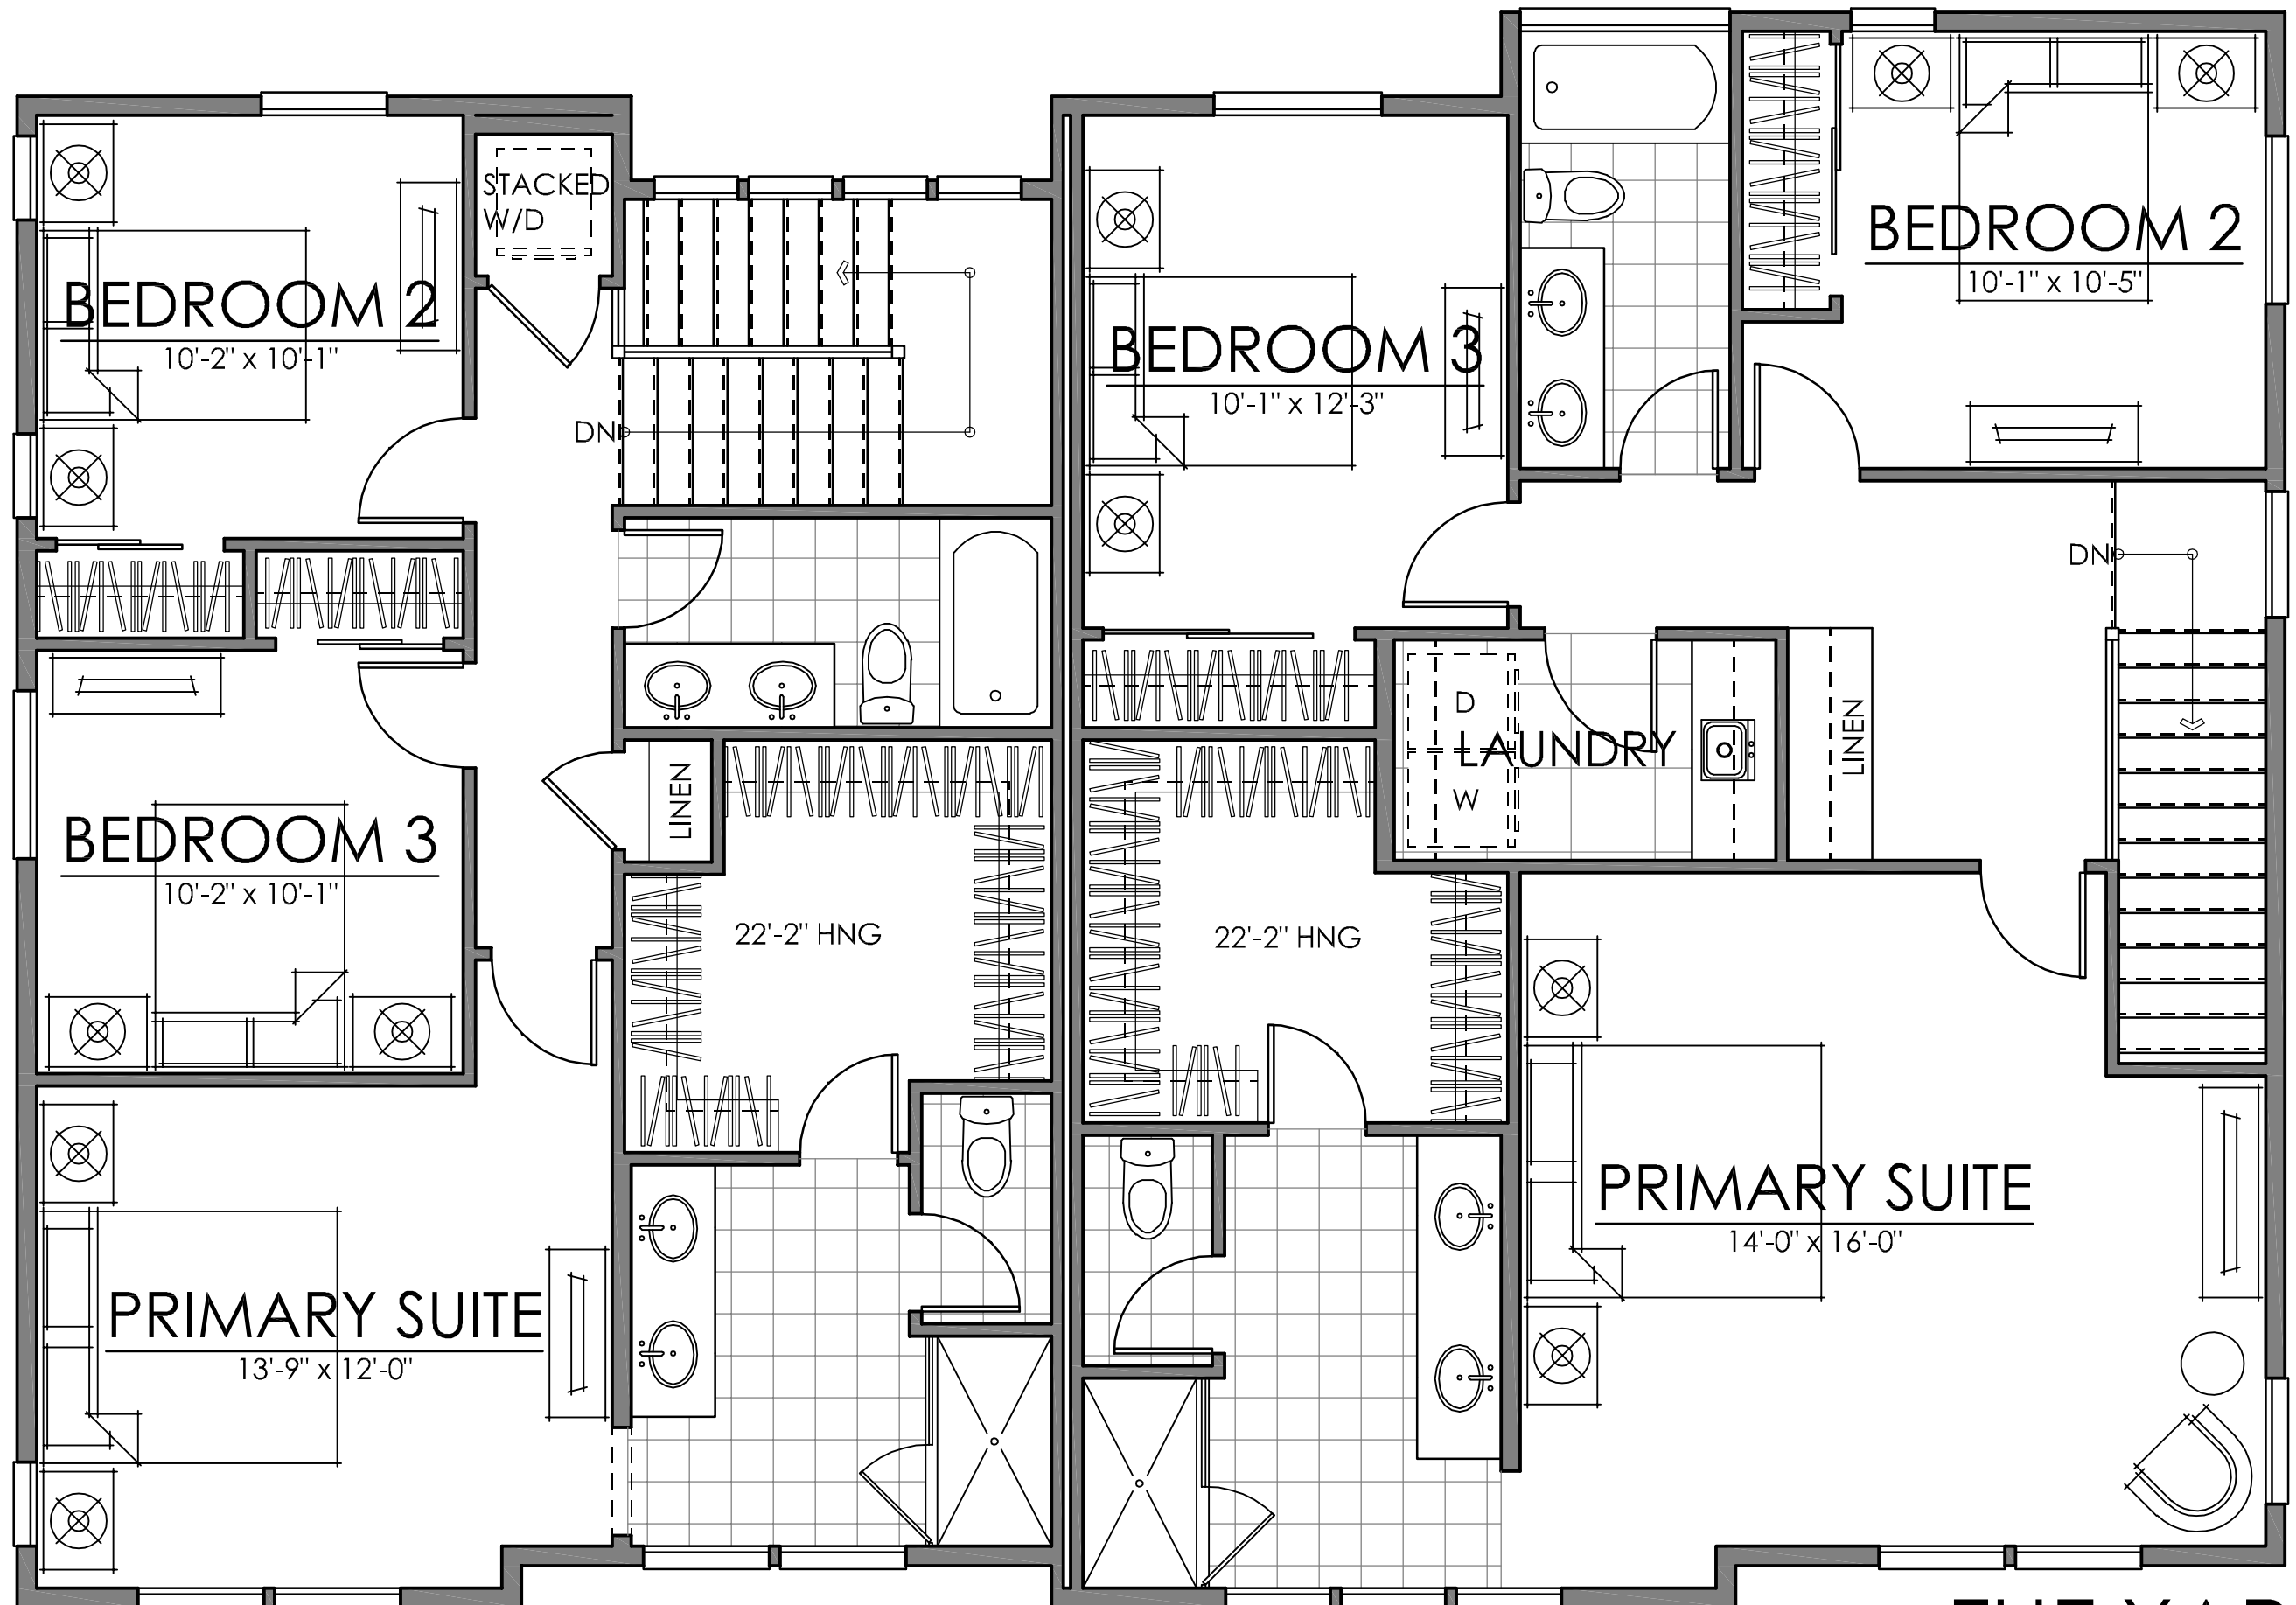

THIRD FLOOR

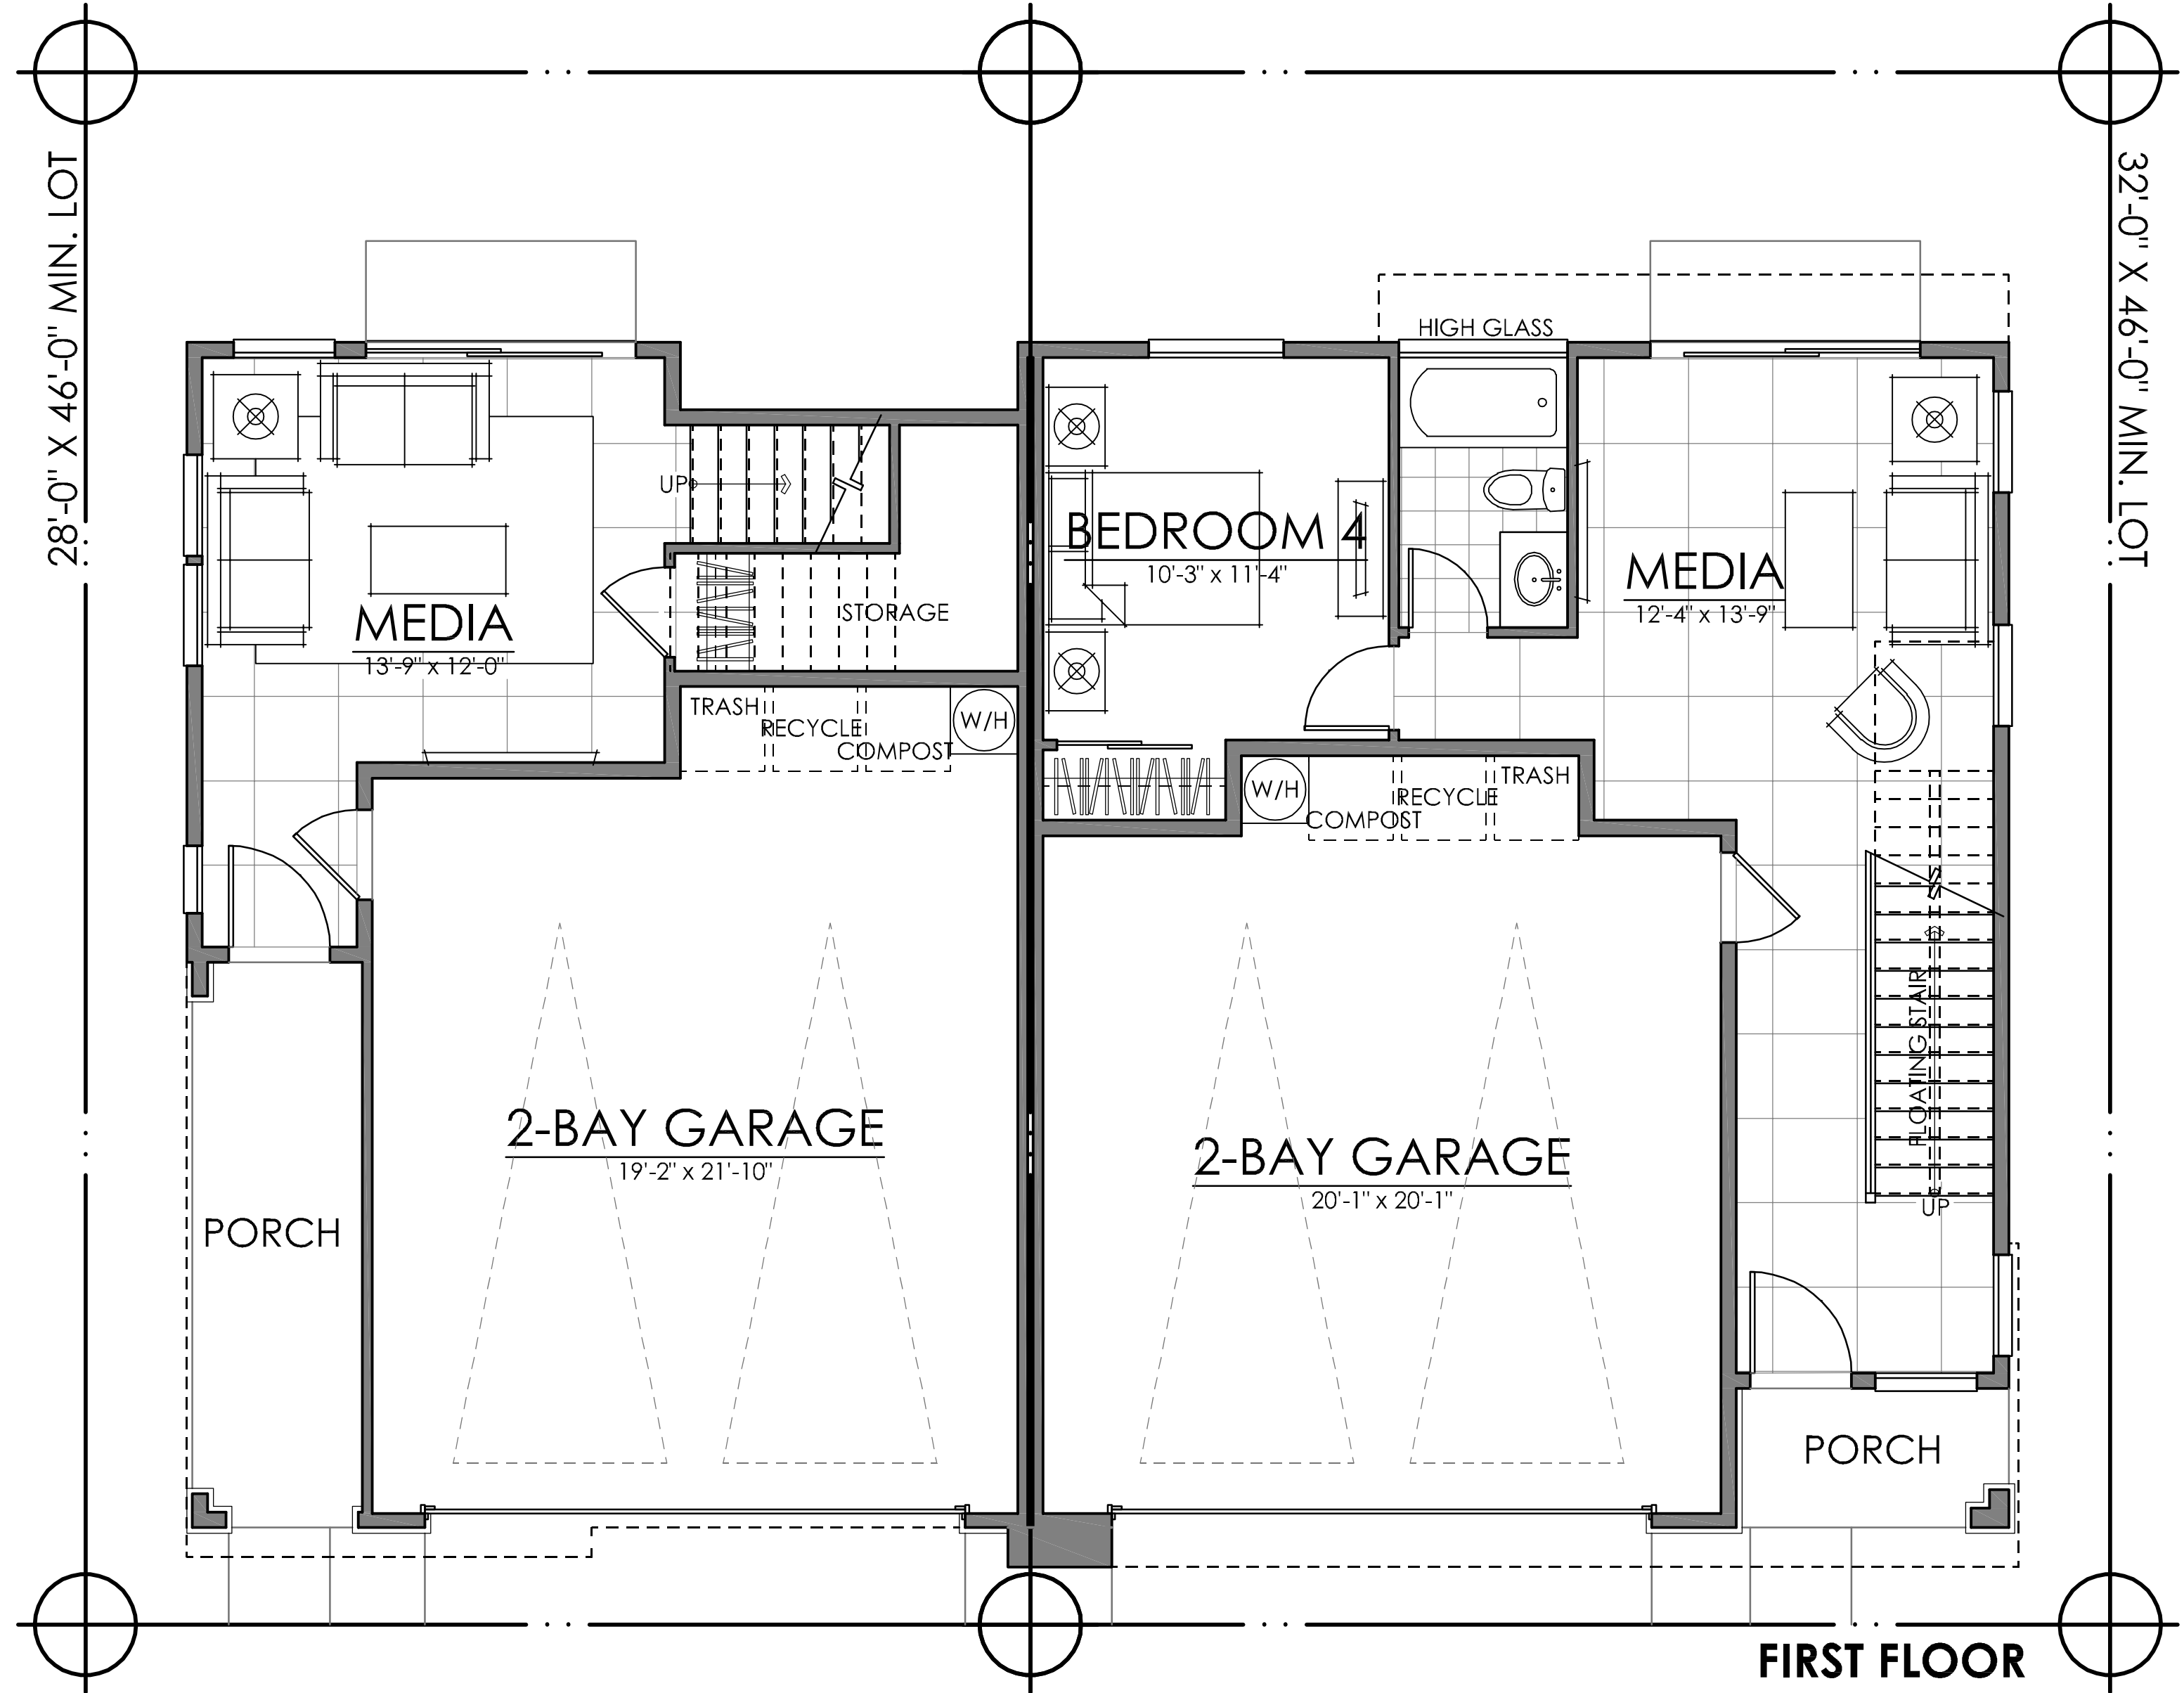

FIRST FLOOR

UNIT ONE		
FIRST FLOOR	303 SQ. FT.	
SECOND FLOOR	760 SQ. FT.	
THIRD FLOOR	783 SQ. FT.	
TOTAL LIVING	1846 SQ. FT.	
UNIT TWO		
FIRST FLOOR	539 SQ. FT.	
SECOND FLOOR	923 SQ. FT.	
THIRD FLOOR	1010 SQ. FT.	
TOTAL LIVING	2472 SQ. FT.	

07.01.24


THE YARDS | DUETS | ELEVATION B

GREENBRIAR LANDING | THE YARDS | LENNAR **BREA, CALIFORNIA**

LNLA2305



NOTE: SQUARE FOOTAGE MAY VARY BASED ON CALCULATION METHODS
THESE DRAWINGS ARE INTENDED FOR DESIGN DEVELOPMENT AND PRELIMINARY STUDIES ONLY AND ARE NOT TO BE USED FOR ANY OTHER PURPOSE, SUCH AS FINAL PLOTTING OR FINAL ENGINEERING. COPYRIGHT WOODLEY ARCHITECTURAL GROUP, INC. THESE DRAWINGS MAY NOT BE USED OR DUPLICATED WITHOUT THE EXPRESS WRITTEN PERMISSION OF WOODLEY ARCHITECTURAL GROUP, INC.

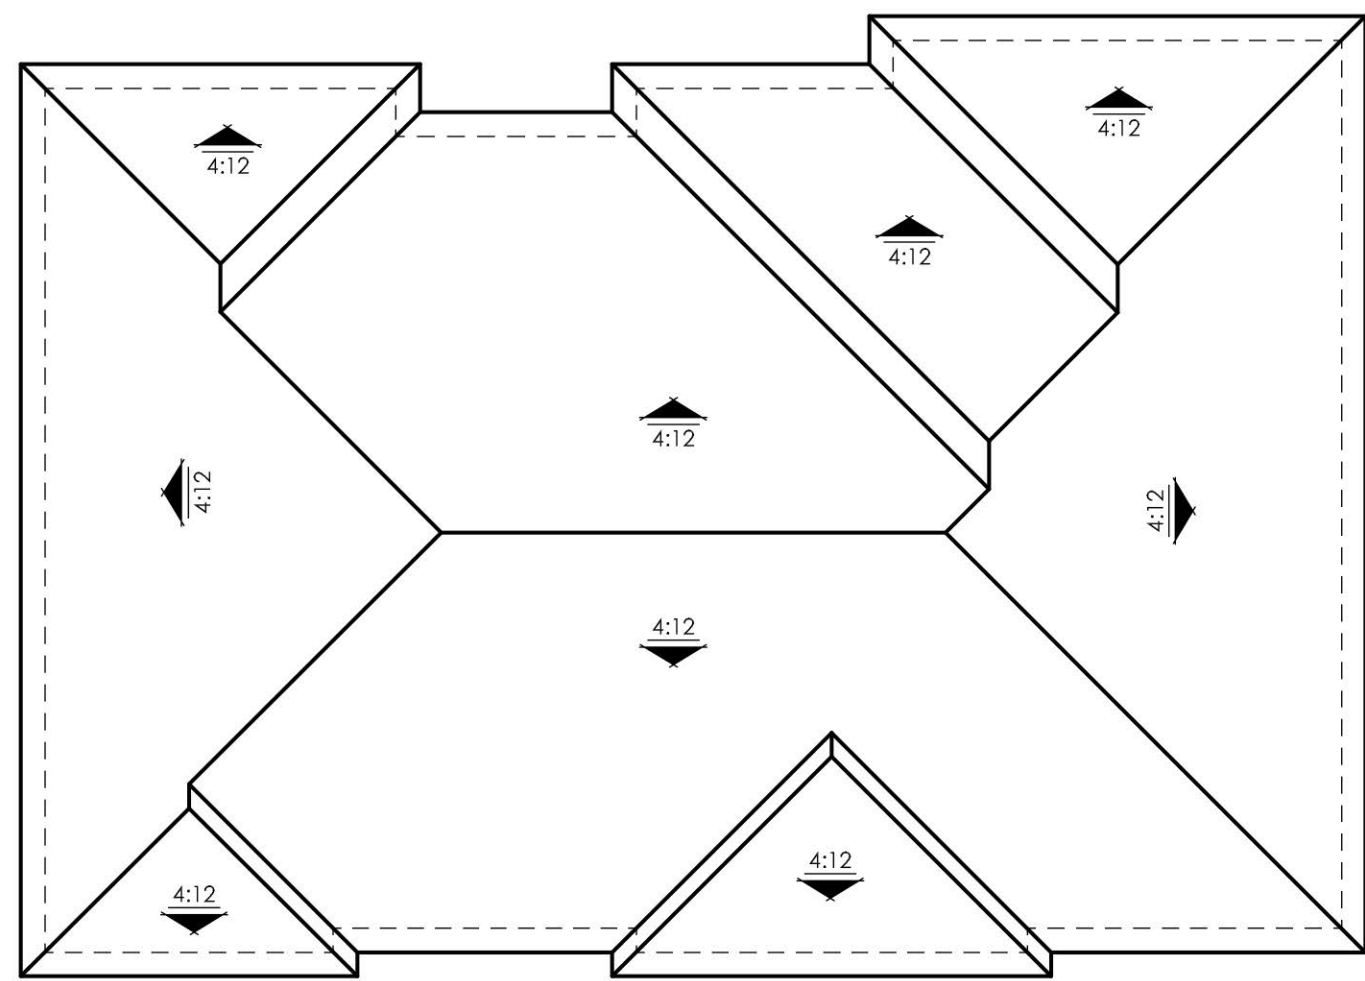

ROOF PLAN

SCALE: 1/8" = 1'-0"



FRONT ELEVATION

SCALE: 1/4" = 1'-0"



RIGHT ELEVATION

SCALE: 1/4" = 1'-0"

07.01.24

SCHEME 5 | STONE B

DUET | ELEVATION B
GREENBRIAR LANDING | THE YARDS | LENNAR
BREA, CALIFORNIA

NOTE: SQUARE FOOTAGE MAY VARY BASED ON CALCULATION METHODS

THESE DRAWINGS ARE INTENDED FOR DESIGN DEVELOPMENT AND PRELIMINARY STUDIES ONLY AND ARE NOT TO BE USED FOR ANY OTHER PURPOSE, SUCH AS FINAL PLOTTING OR FINAL ENGINEERING. COPYRIGHT WOODLEY ARCHITECTURAL GROUP, INC. THESE DRAWINGS MAY NOT BE USED OR DUPLICATED WITHOUT THE EXPRESS WRITTEN PERMISSION OF WOODLEY ARCHITECTURAL GROUP, INC.

LNLA2305





REAR ELEVATION

SCALE: 1/4" = 1'-0"



LEFT ELEVATION

SCALE: 1/4" = 1'-0"

07.01.24

DUET | ELEVATION B

GREENBRIAR LANDING | THE YARDS | LENNAR
BREA, CALIFORNIA

NOTE: SQUARE FOOTAGE MAY VARY BASED ON CALCULATION METHODS

THESE DRAWINGS ARE INTENDED FOR DESIGN DEVELOPMENT AND PRELIMINARY STUDIES ONLY AND ARE NOT TO BE USED FOR ANY OTHER PURPOSE, SUCH AS FINAL PLOTTING OR FINAL ENGINEERING. COPYRIGHT WOODLEY ARCHITECTURAL GROUP, INC. THESE DRAWINGS MAY NOT BE USED OR DUPLICATED WITHOUT THE EXPRESS WRITTEN PERMISSION OF WOODLEY ARCHITECTURAL GROUP, INC.


LNLA2305

woodley
architectural
group, inc


colorado // 731 southpark dr. suite B
littleton, co 80120 / 303 683.7231
california // 2943 pullman st. suite A
santa ana, ca 92705 / 949 553.8919



SECOND FLOOR

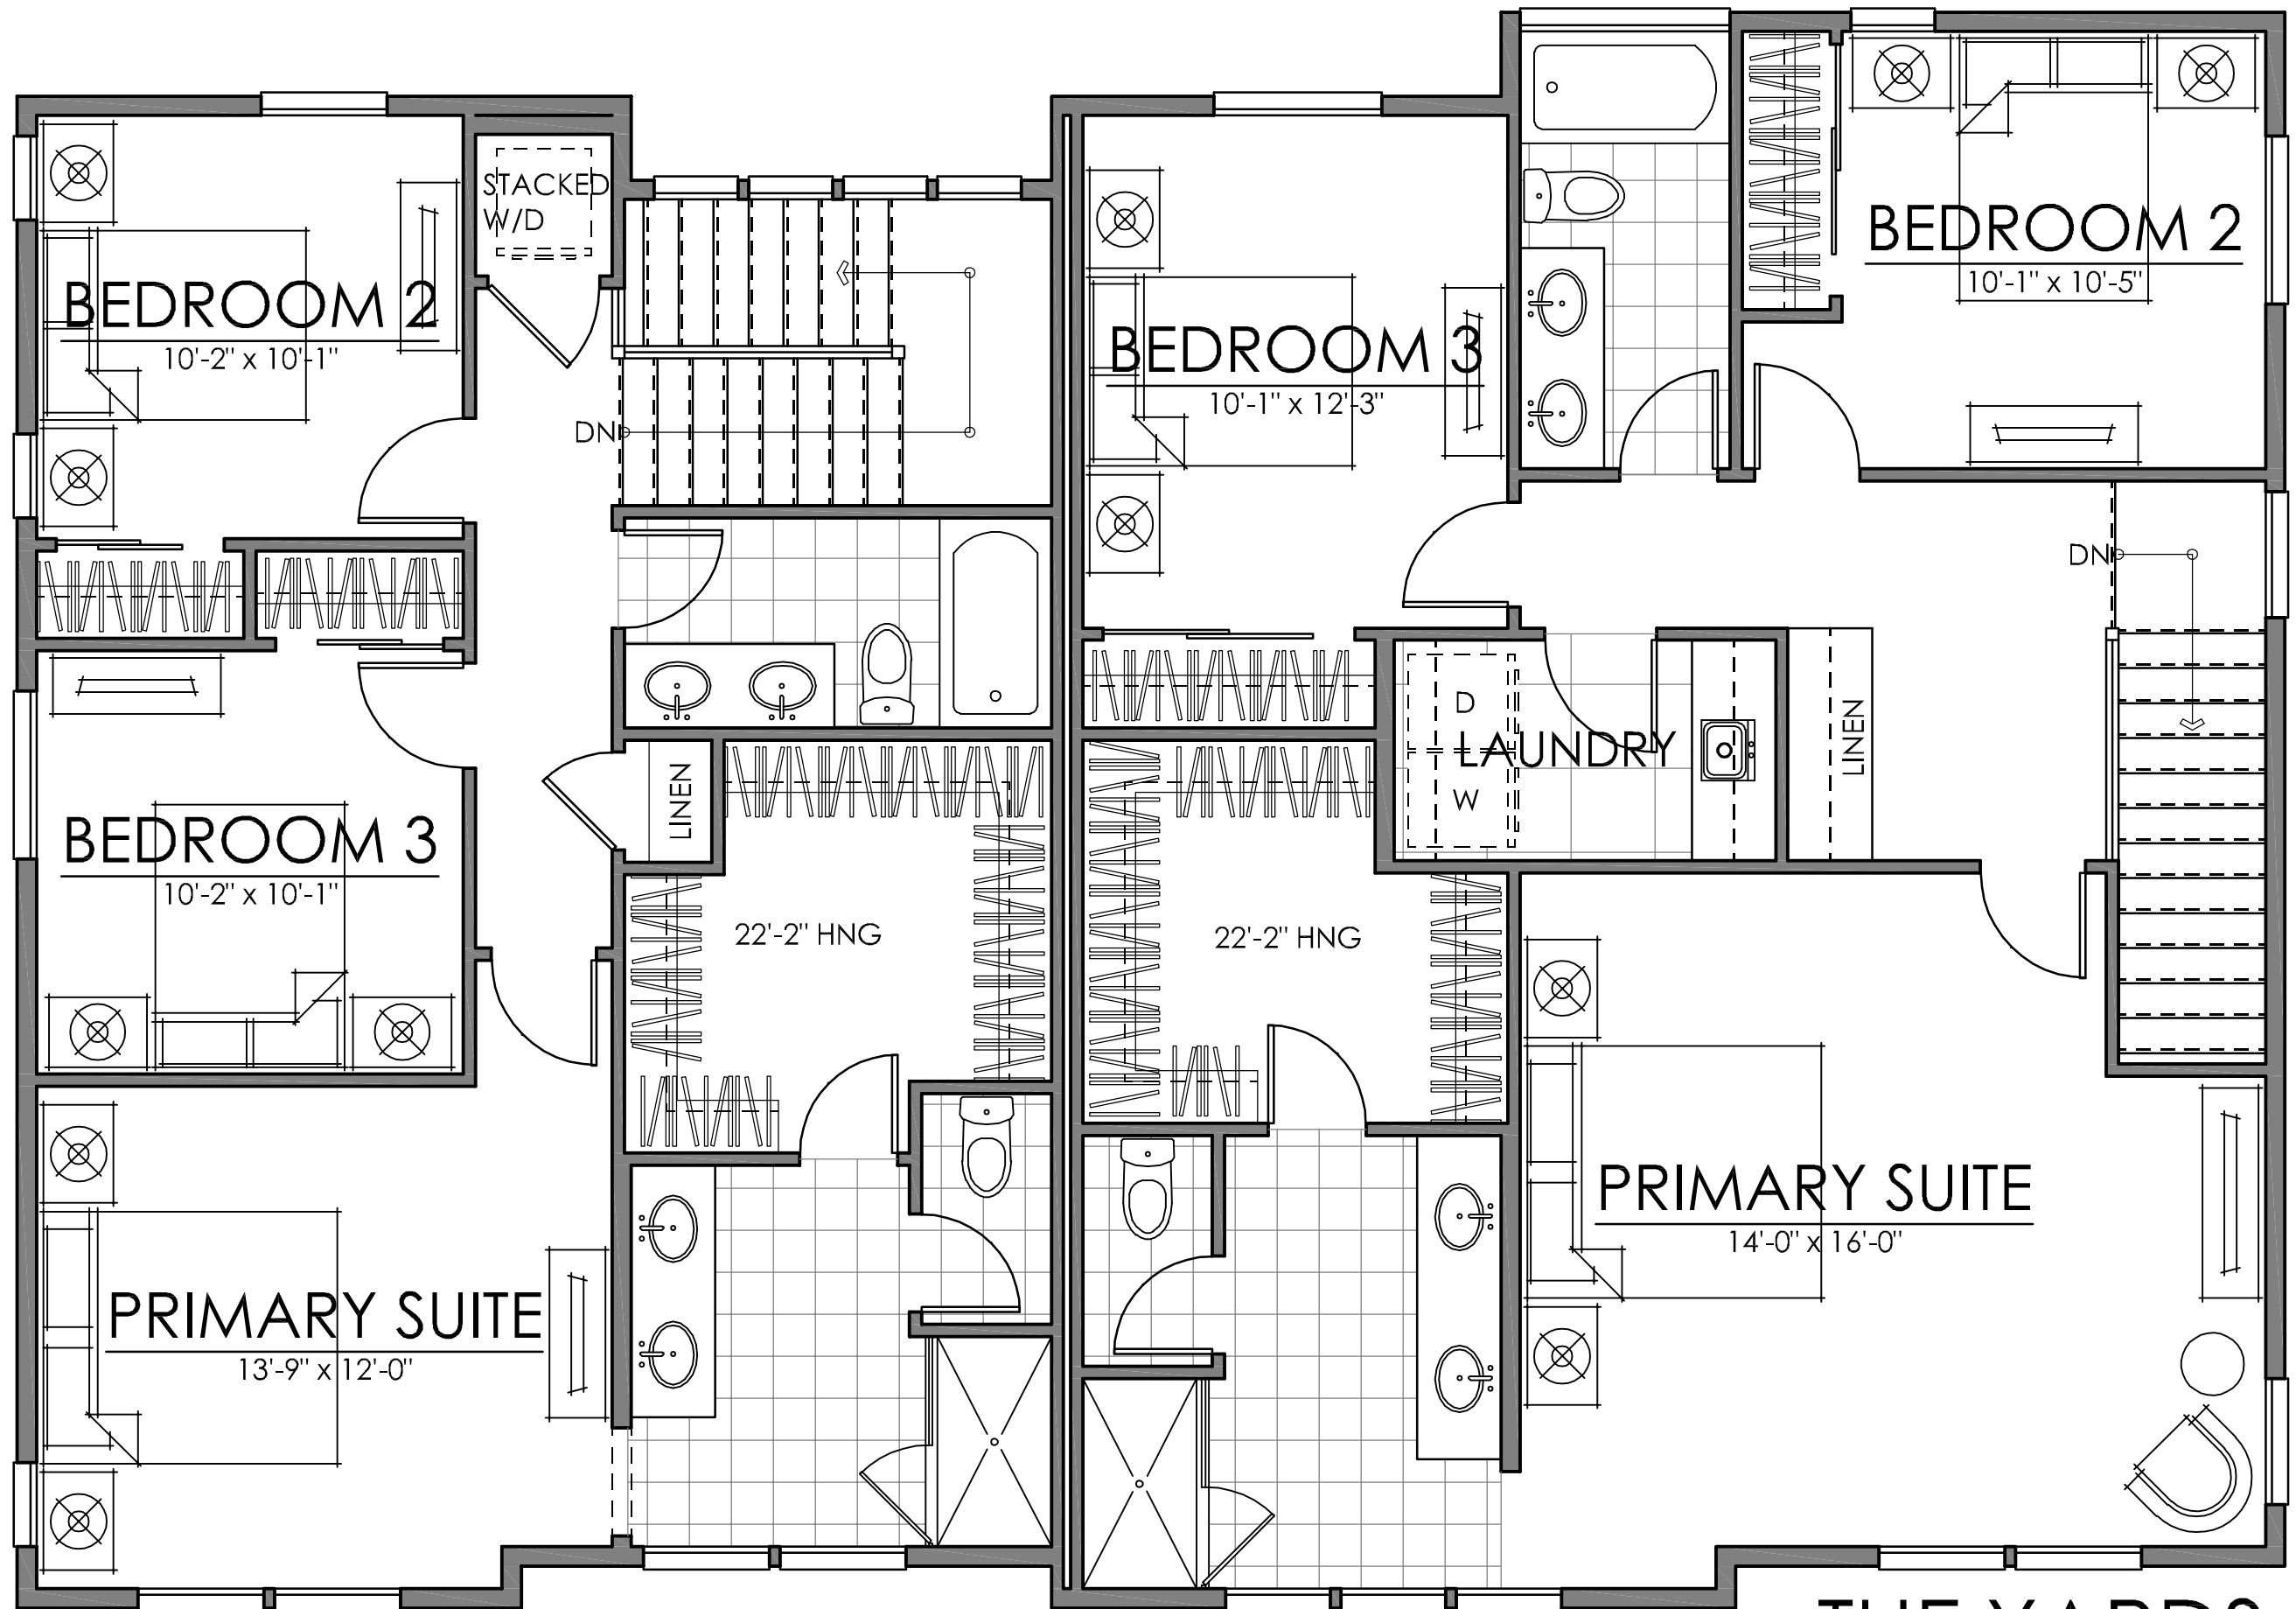

THIRD FLOOR

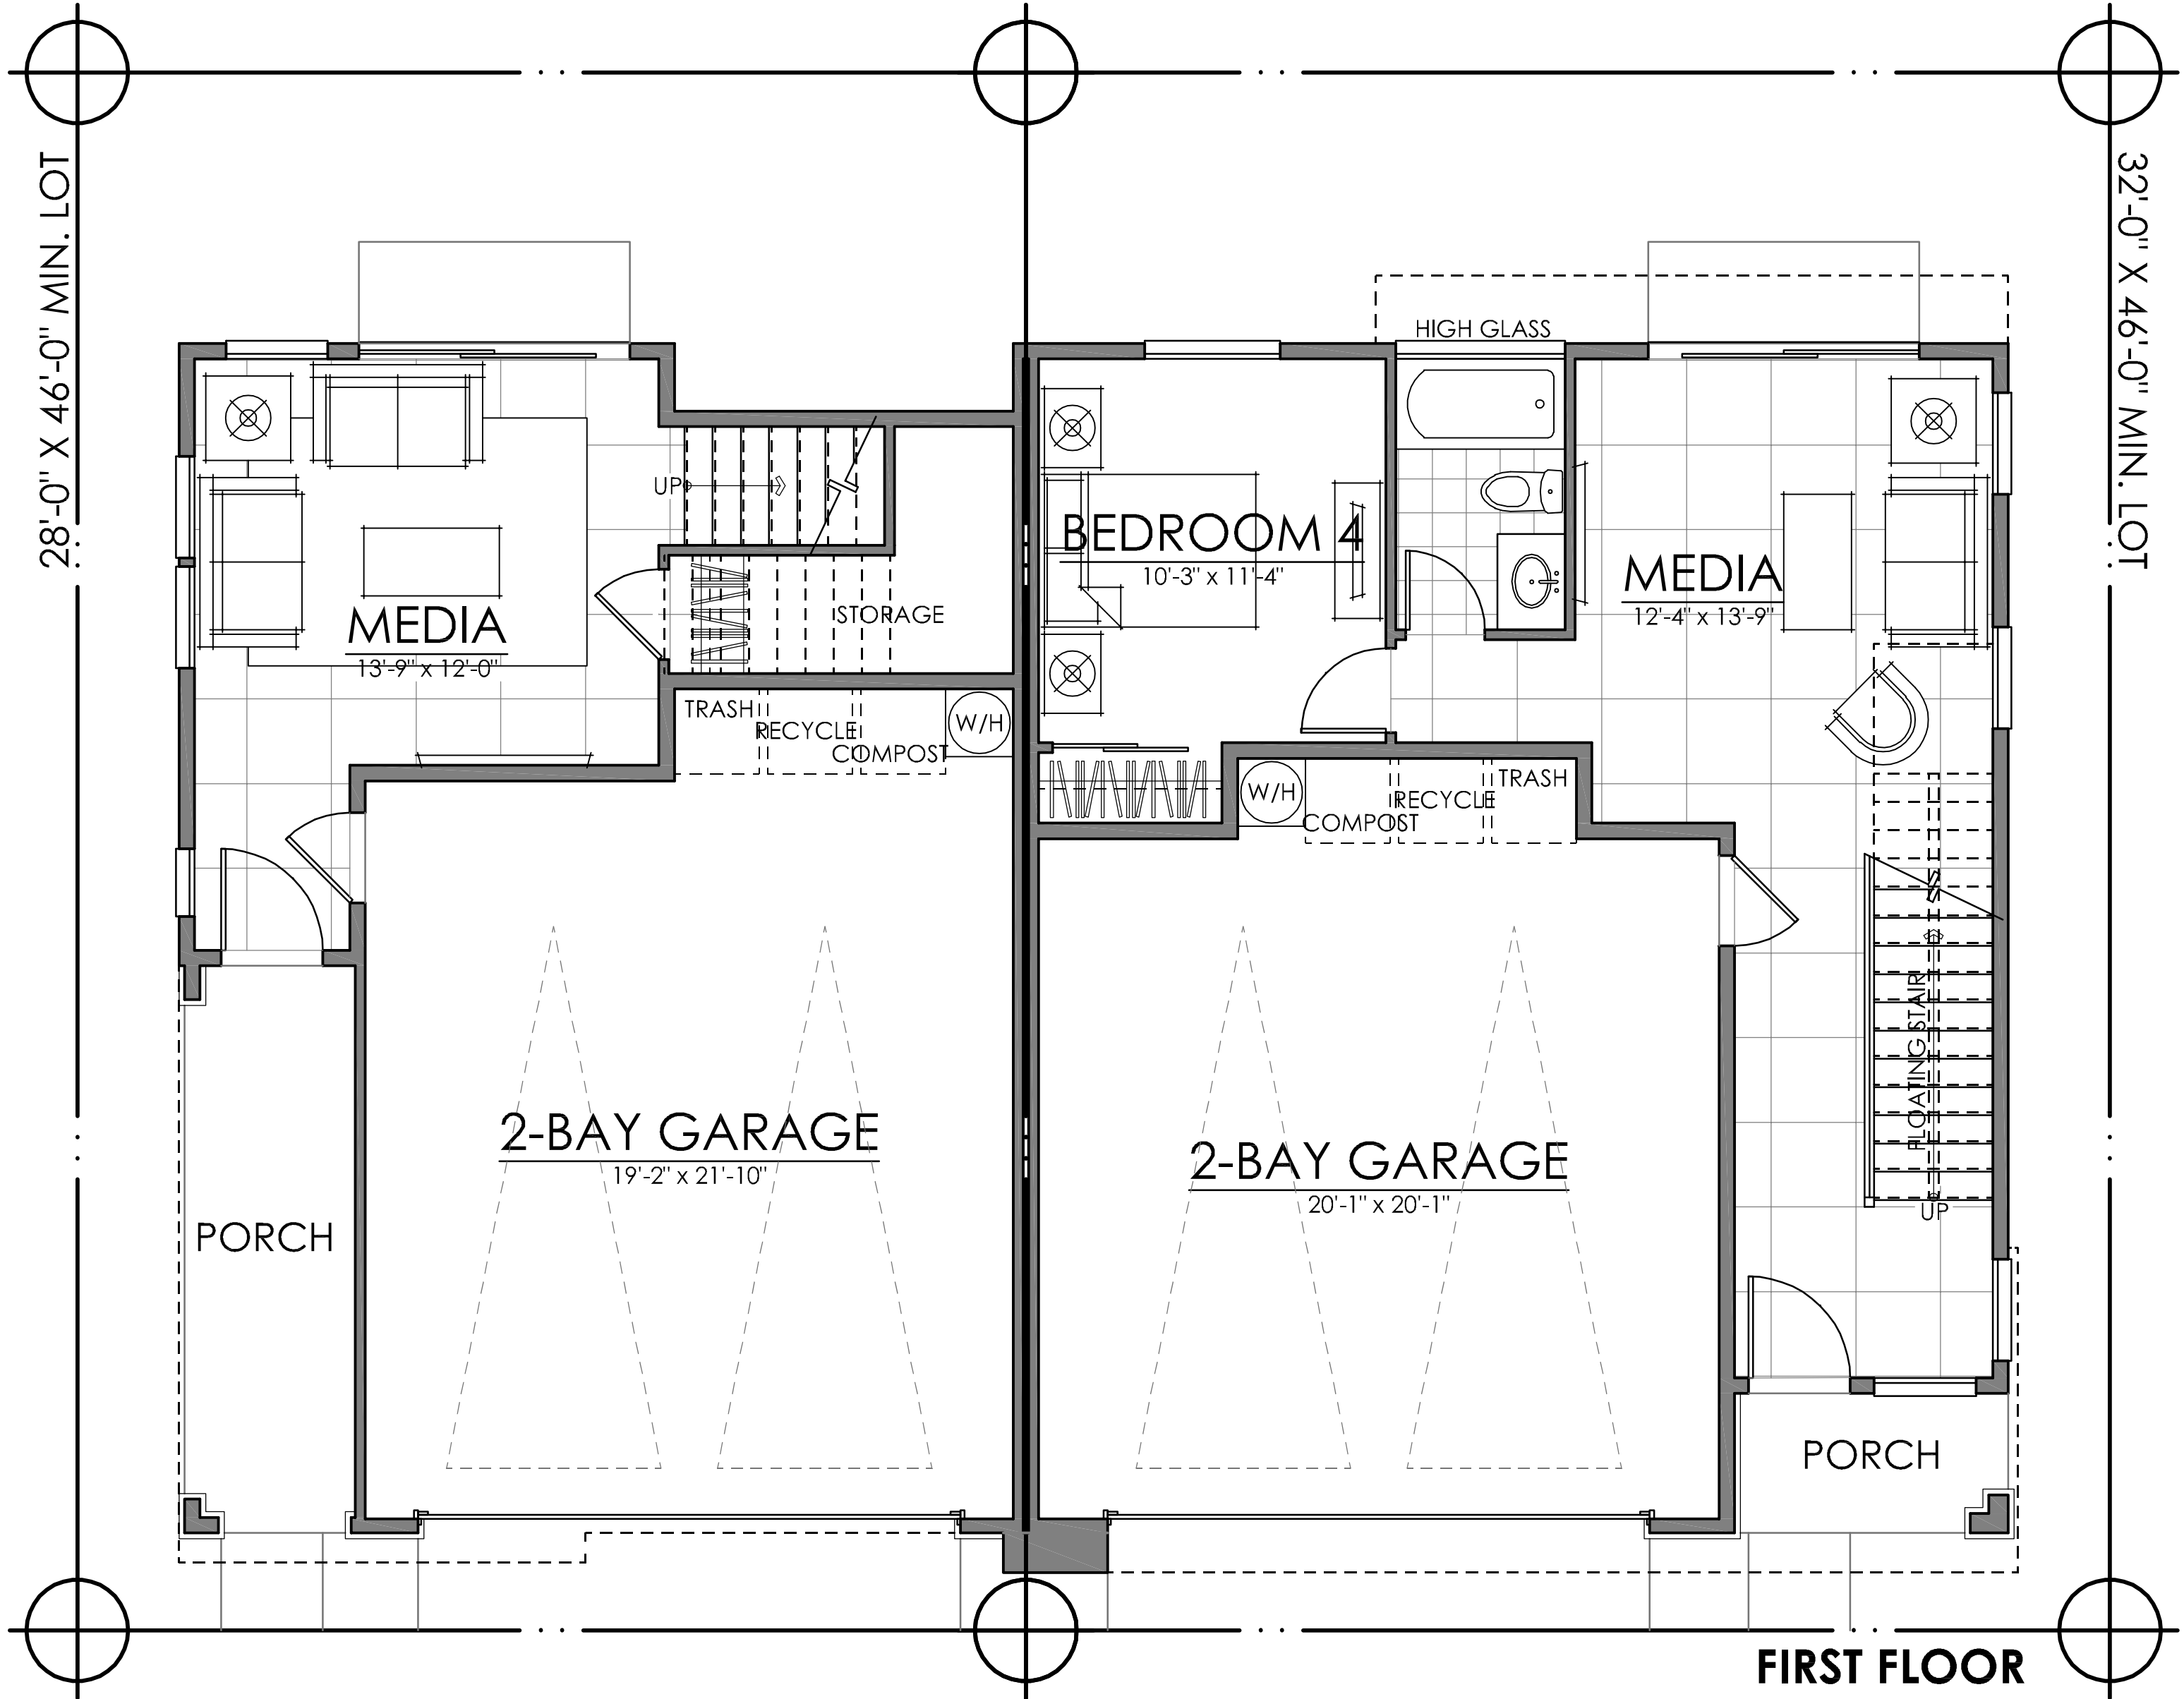

FIRST FLOOR

UNIT ONE	
FIRST FLOOR	303 SQ. FT.
SECOND FLOOR	760 SQ. FT.
THIRD FLOOR	783 SQ. FT.
TOTAL LIVING	1846 SQ. FT.

UNIT TWO	
FIRST FLOOR	539 SQ. FT.
SECOND FLOOR	923 SQ. FT.
THIRD FLOOR	1010 SQ. FT.
TOTAL LIVING	2472 SQ. FT.


07.01.24

THE YARDS | DUETS | ENHANCED ELEV. B
GREENBRIAR LANDING | THE YARDS | LENNAR
 BREA, CALIFORNIA

LNLA2305

woodley architectural group, inc
 colorado // 731 southpark dr. suite B
 littleton, co 80120 / 303 683.7231
 california // 2943 pullman st. suite A
 santa ana, ca 92705 / 949 553.8919

NOTE: SQUARE FOOTAGE MAY VARY BASED ON CALCULATION METHODS
 THESE DRAWINGS ARE INTENDED FOR DESIGN DEVELOPMENT AND PRELIMINARY STUDIES ONLY AND ARE NOT TO BE USED FOR ANY OTHER PURPOSE, SUCH AS FINAL PLOTTING OR FINAL ENGINEERING. COPYRIGHT WOODLEY ARCHITECTURAL GROUP, INC. THESE DRAWINGS MAY NOT BE USED OR DUPLICATED WITHOUT THE EXPRESS WRITTEN PERMISSION OF WOODLEY ARCHITECTURAL GROUP, INC.

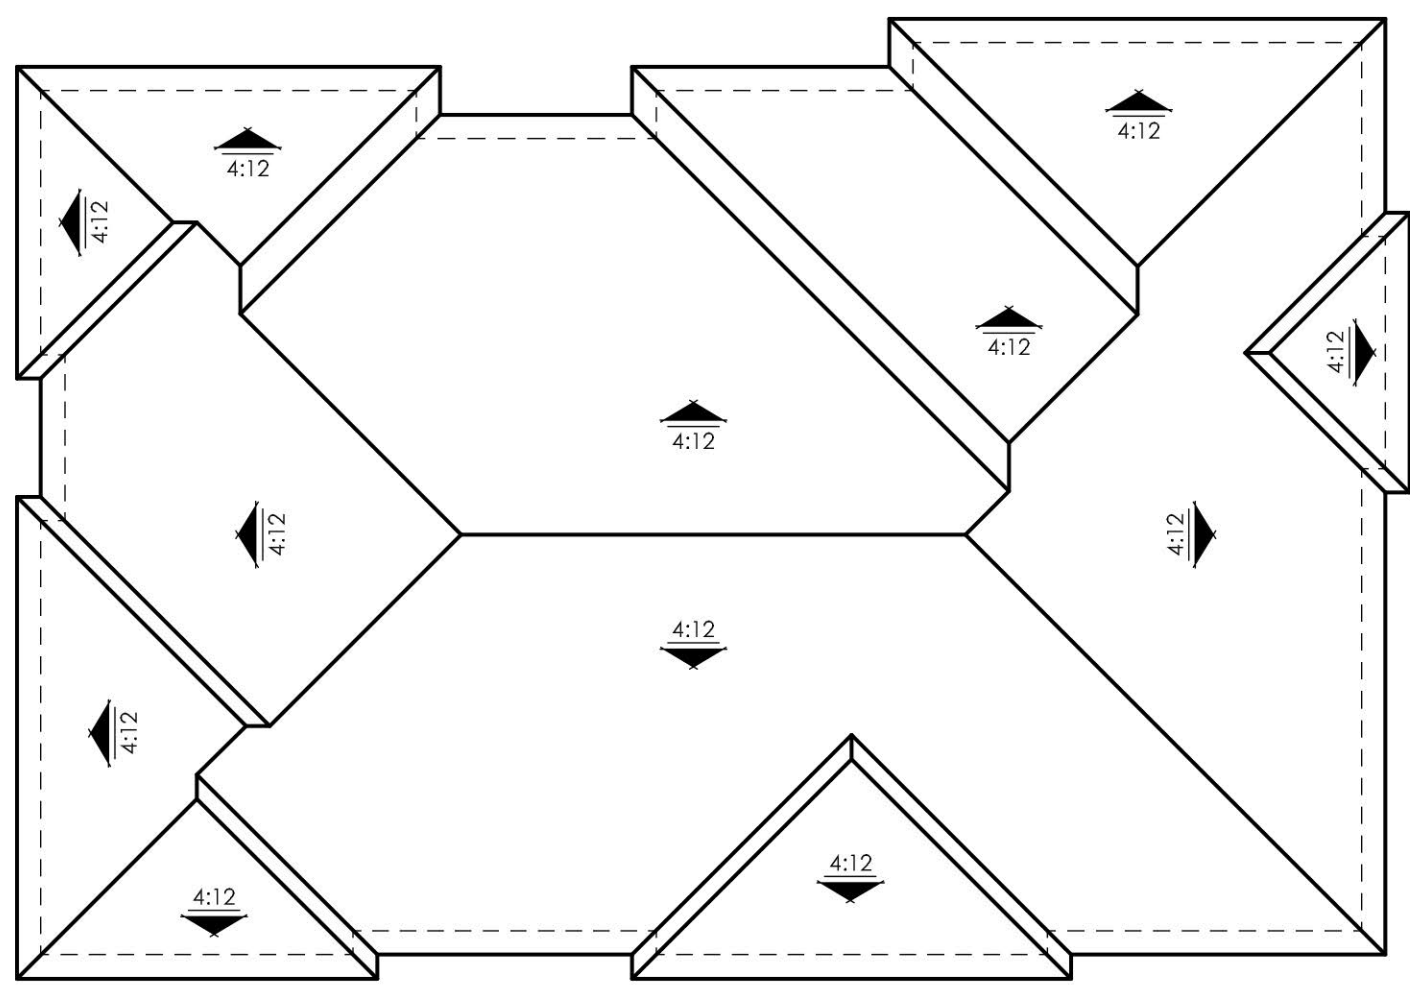

ROOF PLAN

SCALE: 1/8" = 1'-0"



FRONT ELEVATION

SCALE: 1/4" = 1'-0"



RIGHT ELEVATION

SCALE: 1/4" = 1'-0"

07.01.24

SCHEME 5 | STONE B

DUET | ELEVATION B | ENHANCED
GREENBRIAR LANDING | THE YARDS | LENNAR
 BREA, CALIFORNIA

NOTE: SQUARE FOOTAGE MAY VARY BASED ON CALCULATION METHODS

THESE DRAWINGS ARE INTENDED FOR DESIGN DEVELOPMENT AND PRELIMINARY STUDIES ONLY AND ARE NOT TO BE USED FOR ANY OTHER PURPOSE, SUCH AS FINAL PLOTTING OR FINAL ENGINEERING. COPYRIGHT WOODLEY ARCHITECTURAL GROUP, INC. THESE DRAWINGS MAY NOT BE USED OR DUPLICATED WITHOUT THE EXPRESS WRITTEN PERMISSION OF WOODLEY ARCHITECTURAL GROUP, INC.

LNLA2305





REAR ELEVATION

SCALE: 1/4" = 1'-0"



LEFT ELEVATION

SCALE: 1/4" = 1'-0"

07.01.24

DUET | ELEVATION B | ENHANCED
GREENBRIAR LANDING | THE YARDS | LENNAR
 BREA, CALIFORNIA

NOTE: SQUARE FOOTAGE MAY VARY BASED ON CALCULATION METHODS

THESE DRAWINGS ARE INTENDED FOR DESIGN DEVELOPMENT AND PRELIMINARY STUDIES ONLY AND ARE NOT TO BE USED FOR ANY OTHER PURPOSE, SUCH AS FINAL PLOTTING OR FINAL ENGINEERING. COPYRIGHT WOODLEY ARCHITECTURAL GROUP, INC. THESE DRAWINGS MAY NOT BE USED OR DUPLICATED WITHOUT THE EXPRESS WRITTEN PERMISSION OF WOODLEY ARCHITECTURAL GROUP, INC.

LNLA2305

woodley
architectural
 group, inc

colorado // 731 southpark dr. suite B
 littleton, co 80120 / 303.683.7231
 california // 2943 pullman st. suite A
 santa ana, ca 92705 / 949.553.8919