


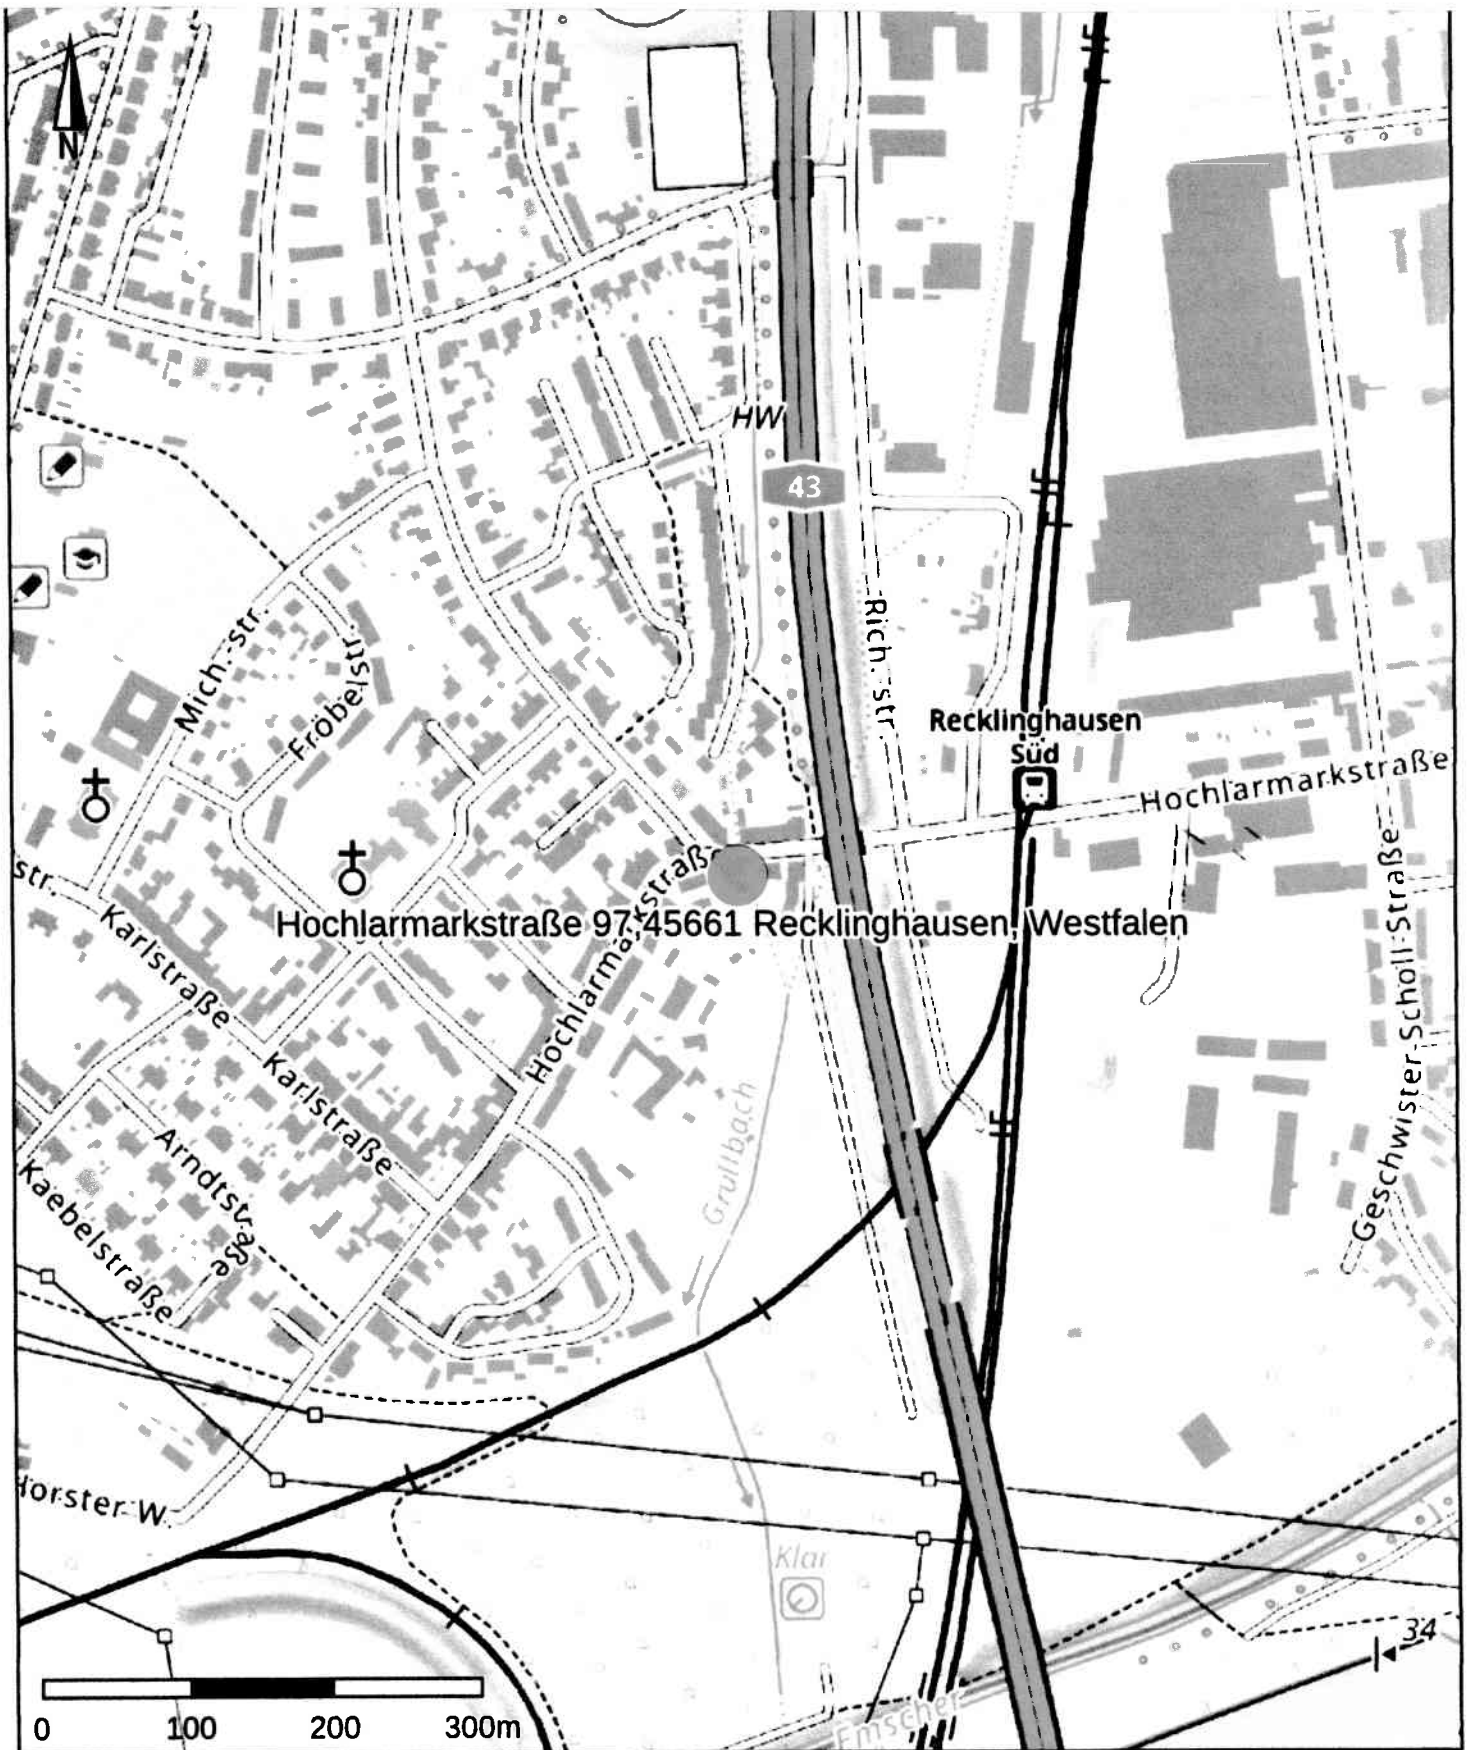



Kreis Recklinghausen Katasteramt

Kurt-Schumacher-Allee 1
45657 Recklinghausen

Auszug aus dem Liegenschaftskataster

Flurkarte NRW 1 : 500

Flurstück: 159

Flur: 635

Gemarkung: Recklinghausen

Hochlarmarkstraße 97, Recklinghausen

Erstellt: 29.01.2026




Maßstab 1 : 500


0 5 10 15 20 25 Meter

Die Nutzung dieses Auszuges ist im Rahmen des § 11 (1) DVOzVermKatG NRW zulässig. Zuwiderhandlungen werden nach § 27 VermKatG NRW verfolgt.

Fluchtlinienplan

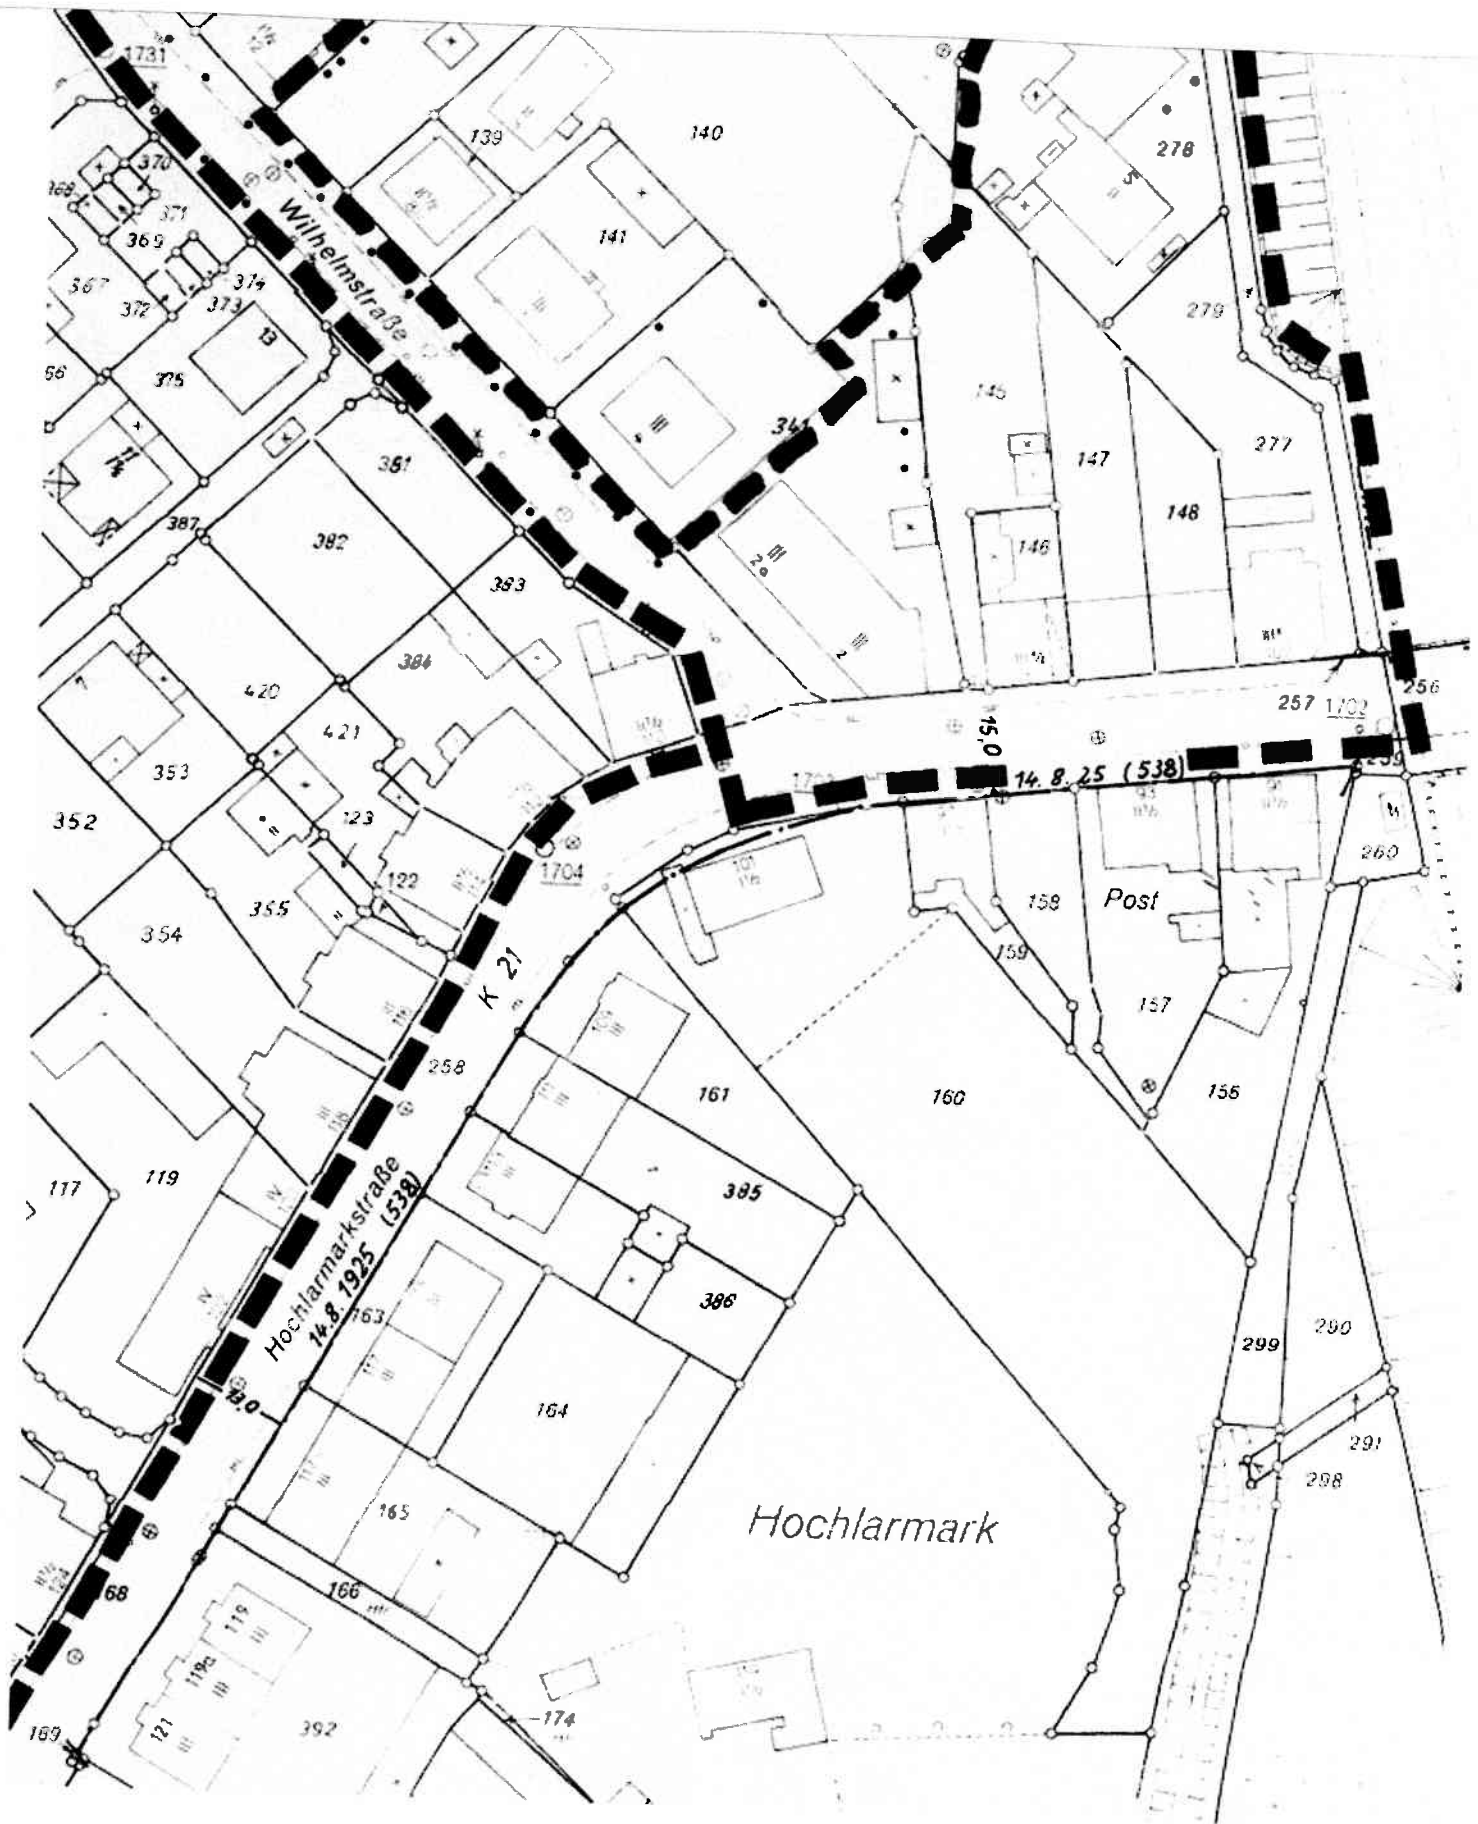


Grundrisszeichnung

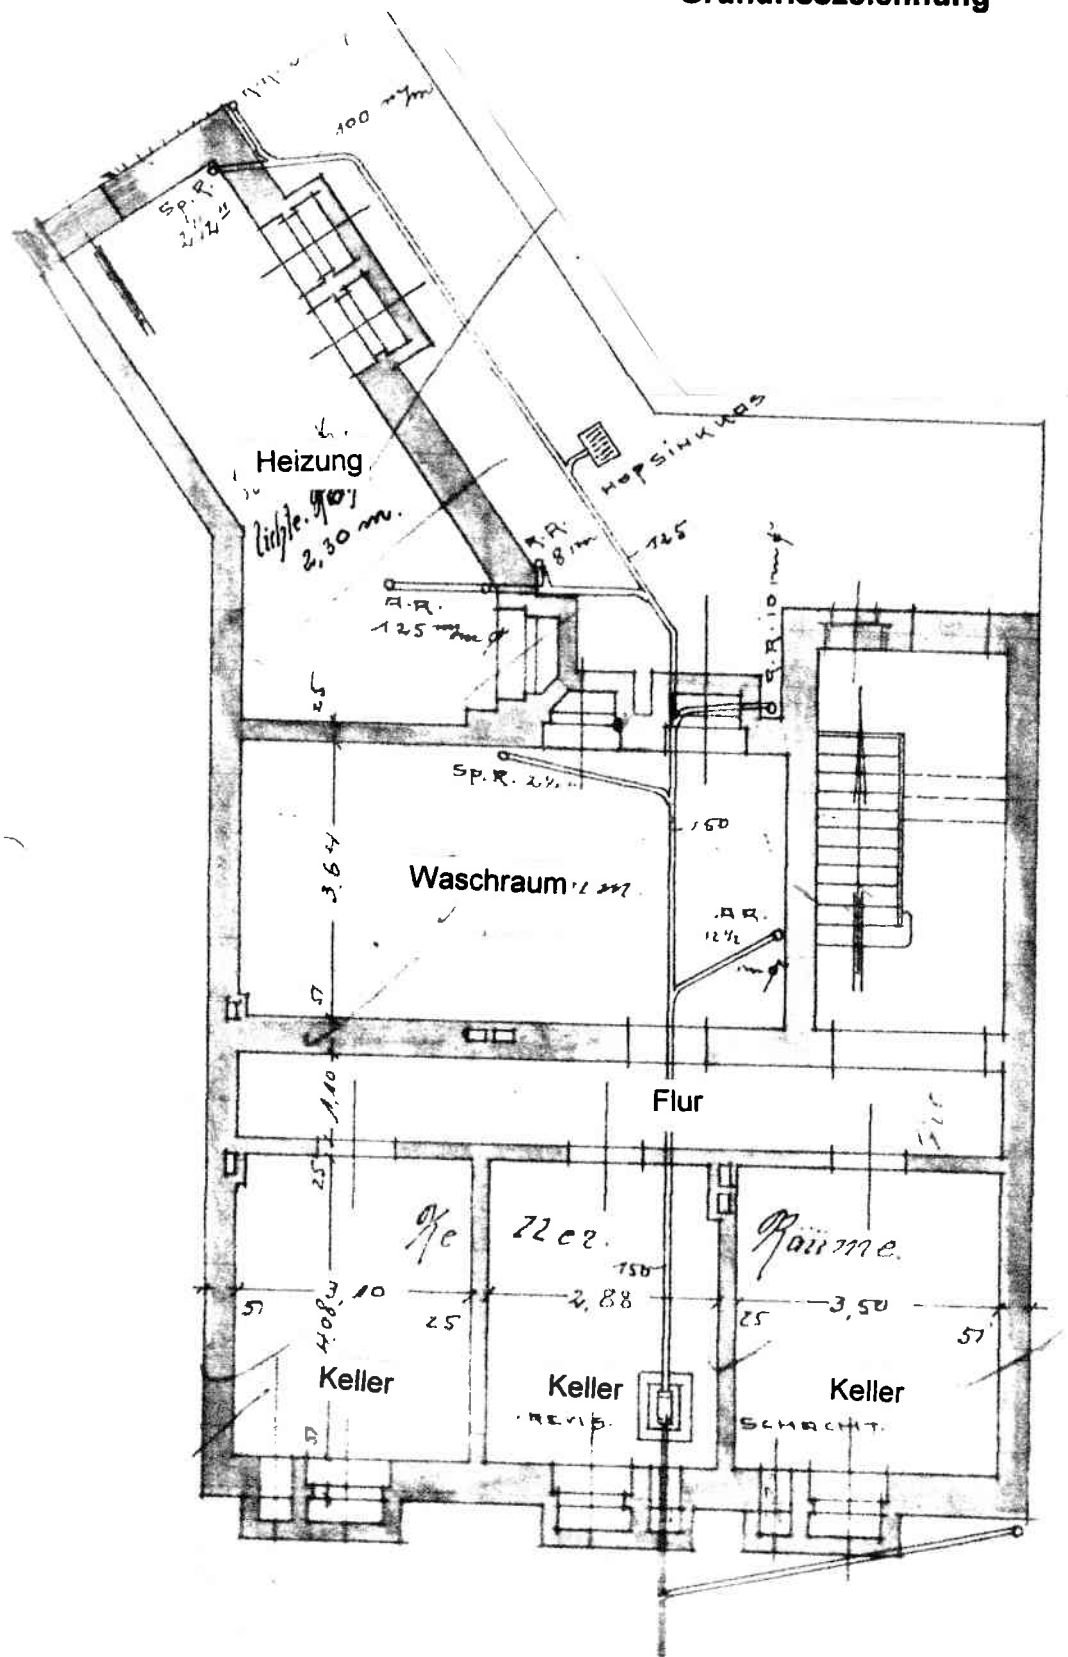


Hochlarmarkstraße 97
Kellergeschoss

Grundrisszeichnung

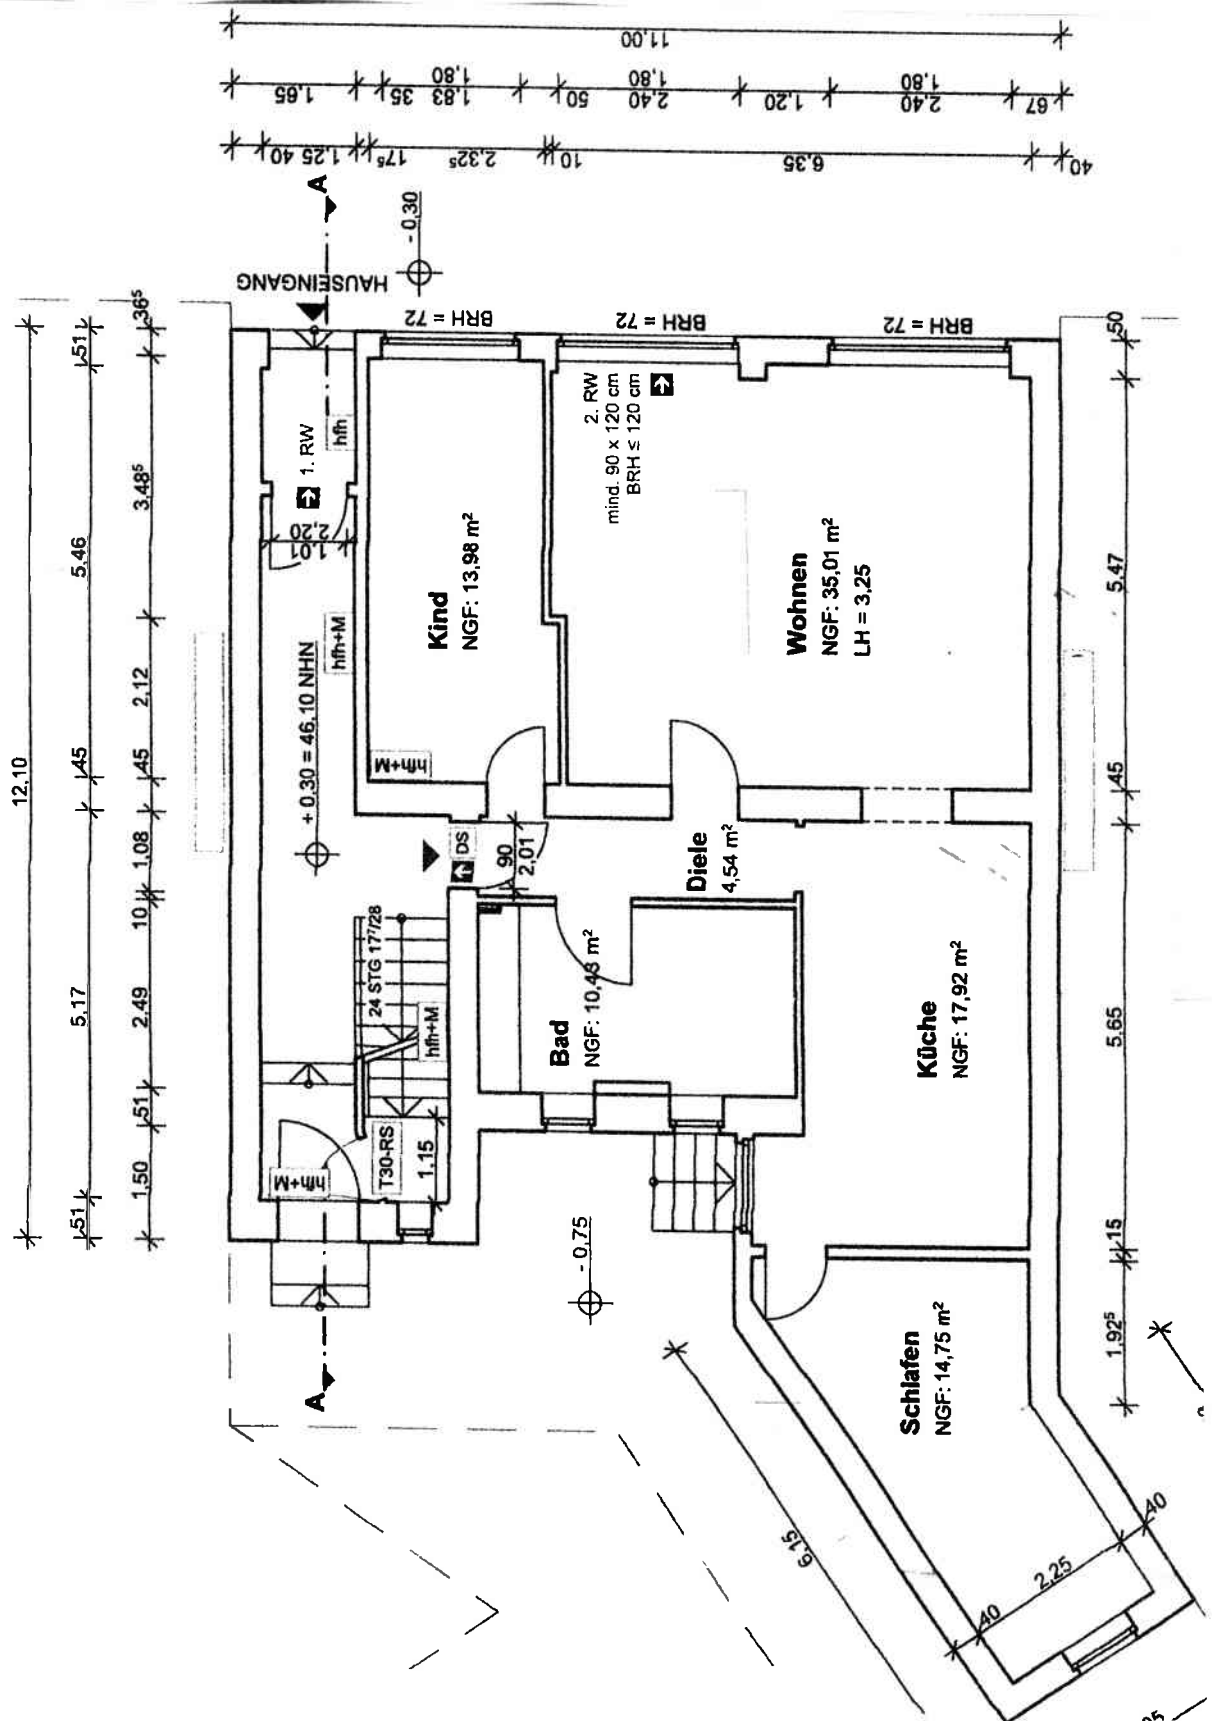


Hochlarmarkstraße 97
Erdgeschoss

Figure 10.10 illustrates the distribution of traffic flow between two alternative routes. The diagram shows a total flow of 40 units entering from the left. This flow splits into two paths: a left path with a flow of 3.00 units and a right path with a flow of 3.00 units. The left path consists of segments with flows of 1.80, 1.00, and 0.20. The right path consists of segments with flows of 1.80, 1.00, and 0.20. The flows recombine at the end, resulting in a total flow of 40 units exiting to the right.

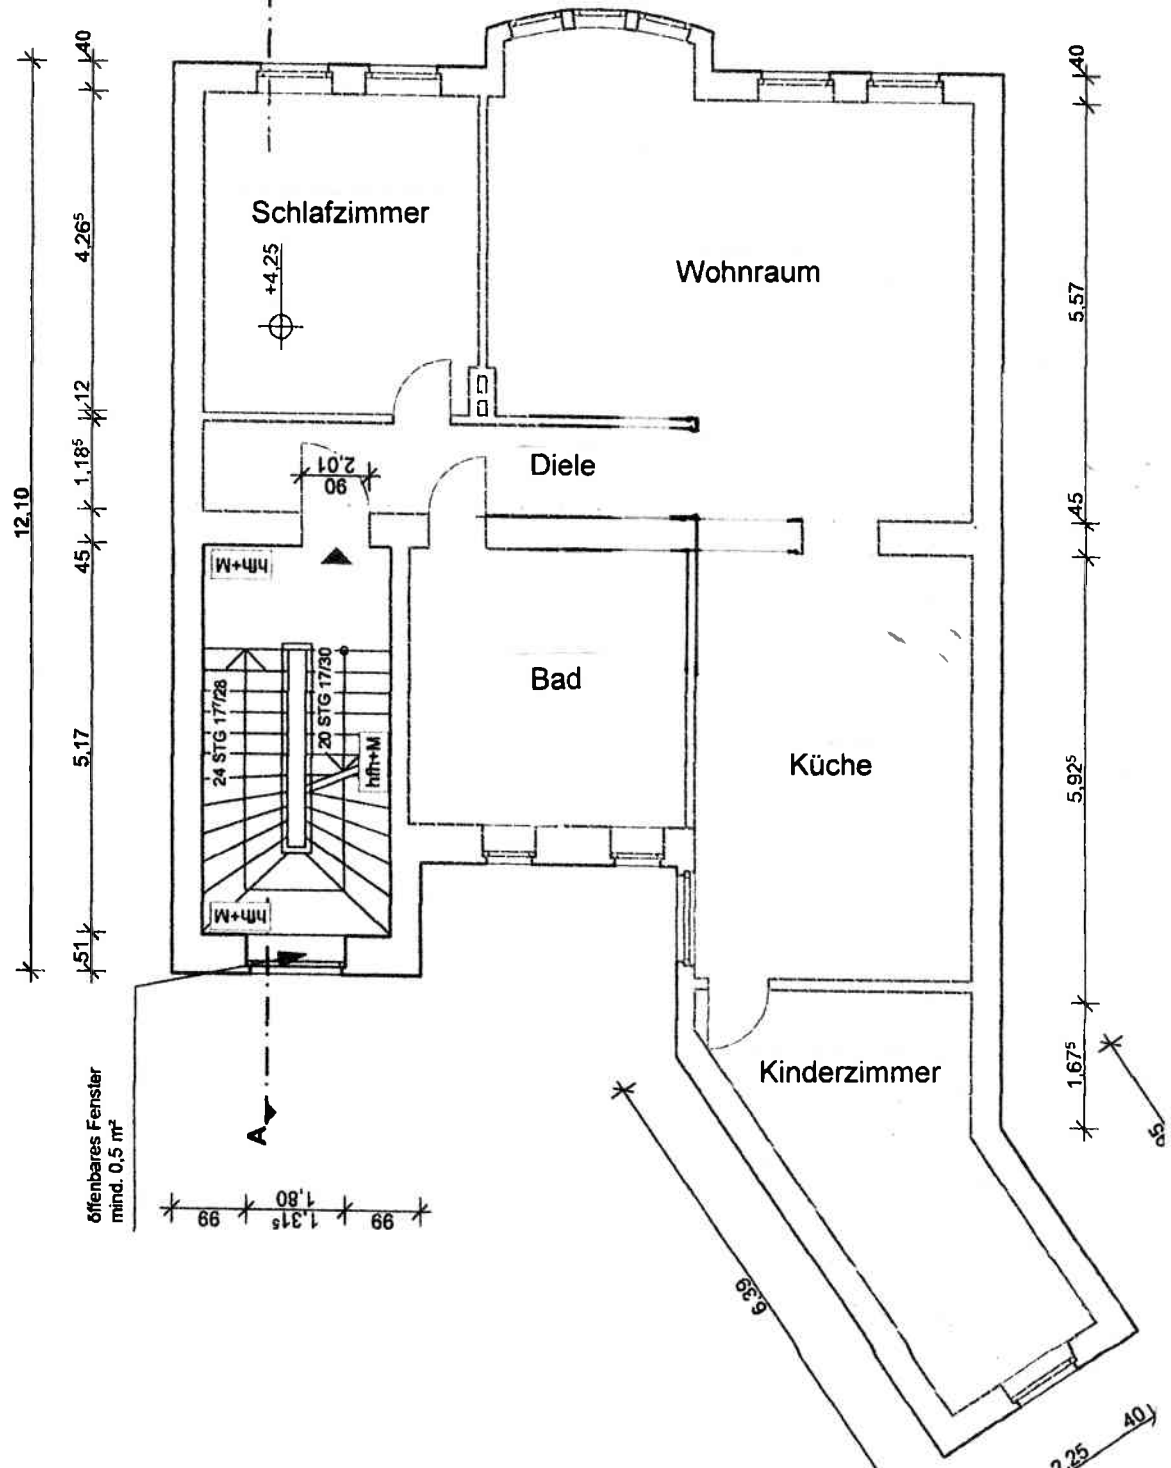


Hochlarmarkstraße 97
1. Obergeschoss

Grundrisszeichnung

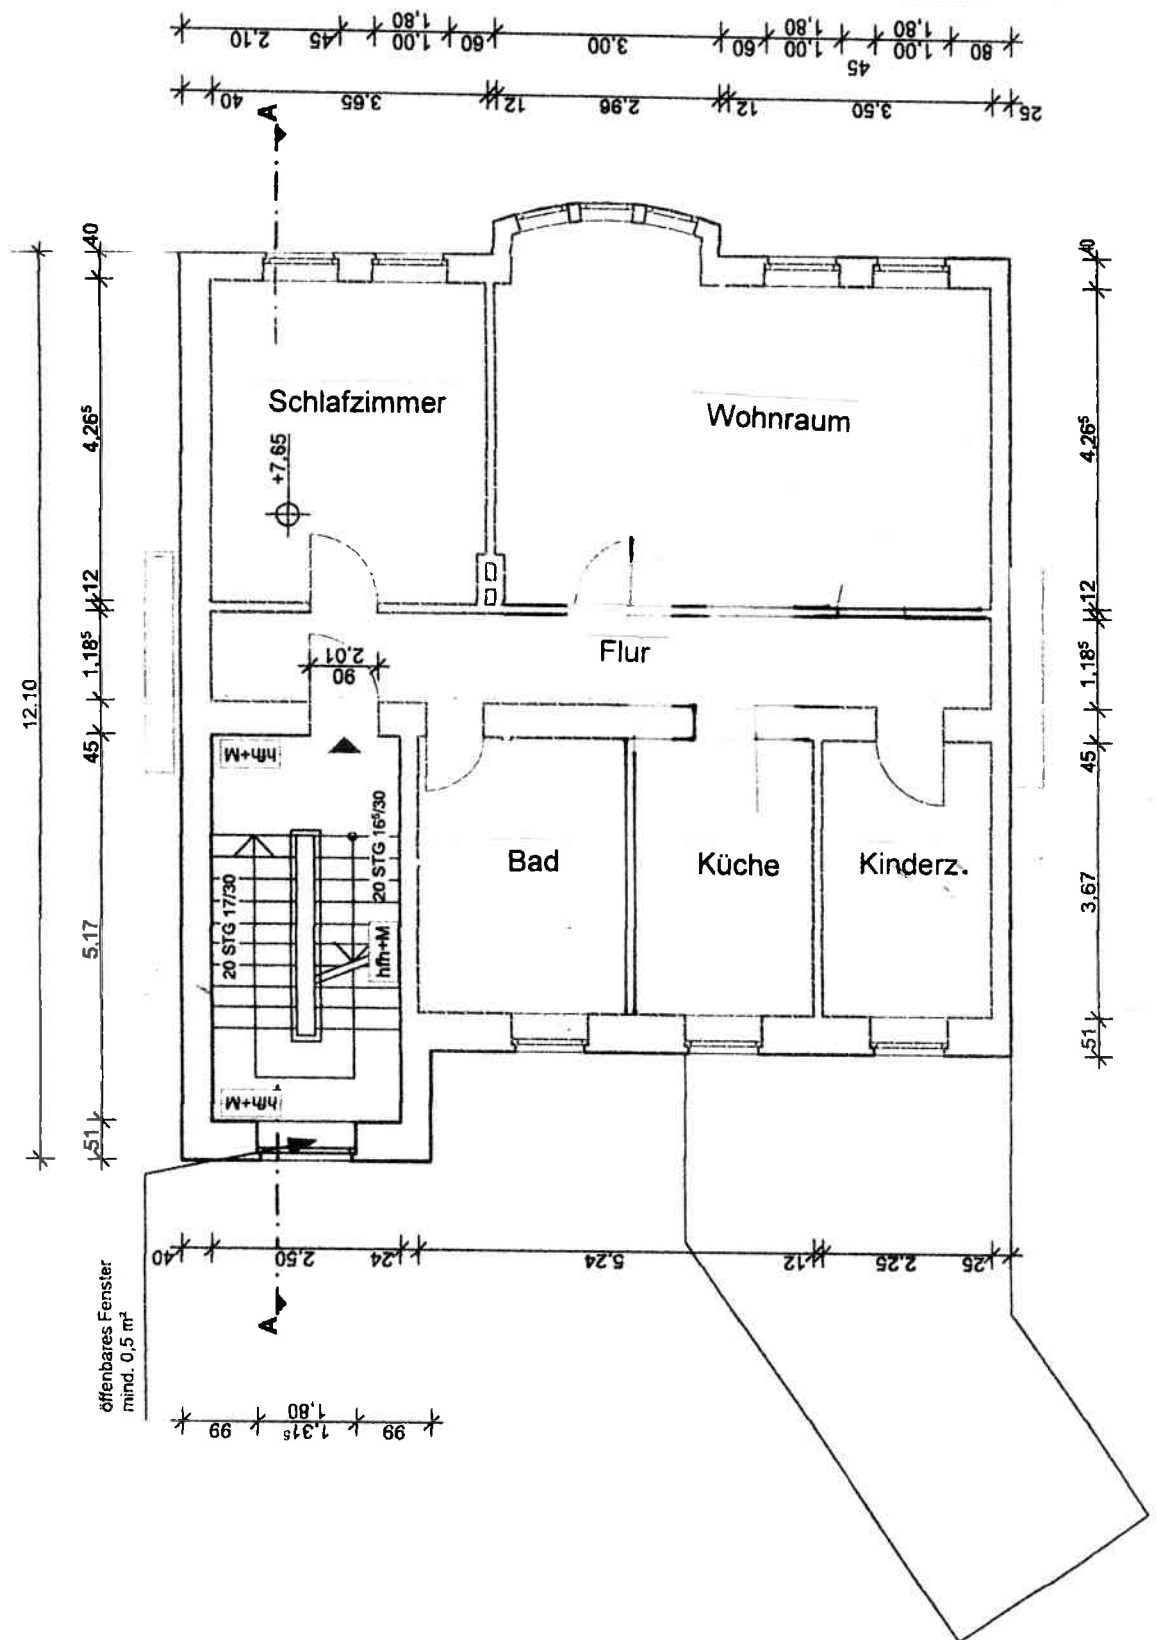

Hochlarmarkstraße 97
2. Obergeschoss

Grundrisszeichnung

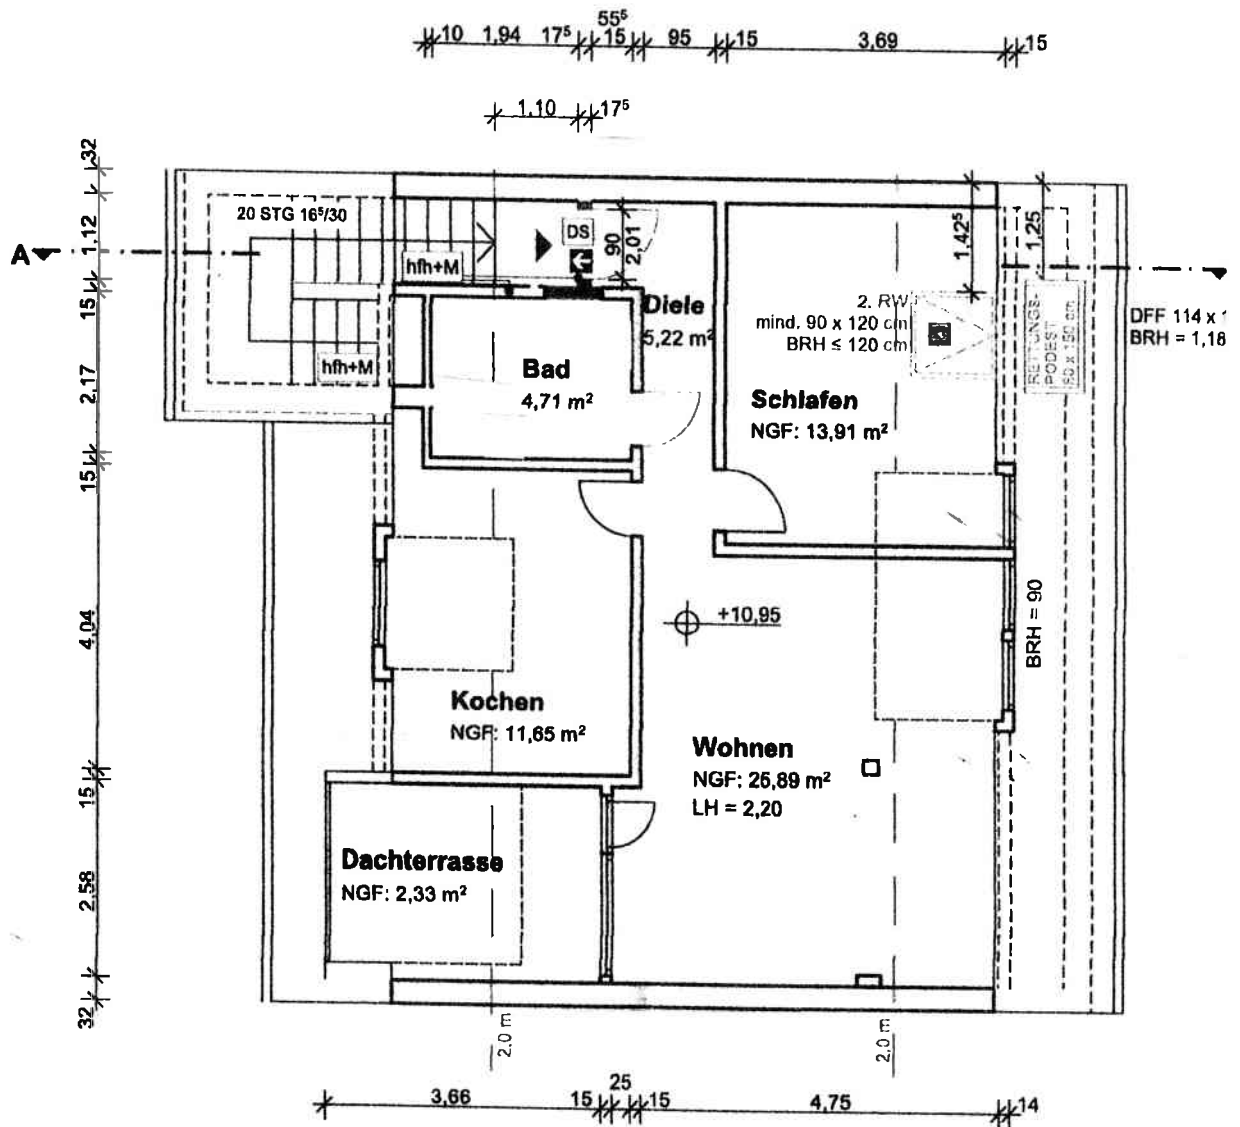

Hochlarmarkstraße 97
Dachgeschoss