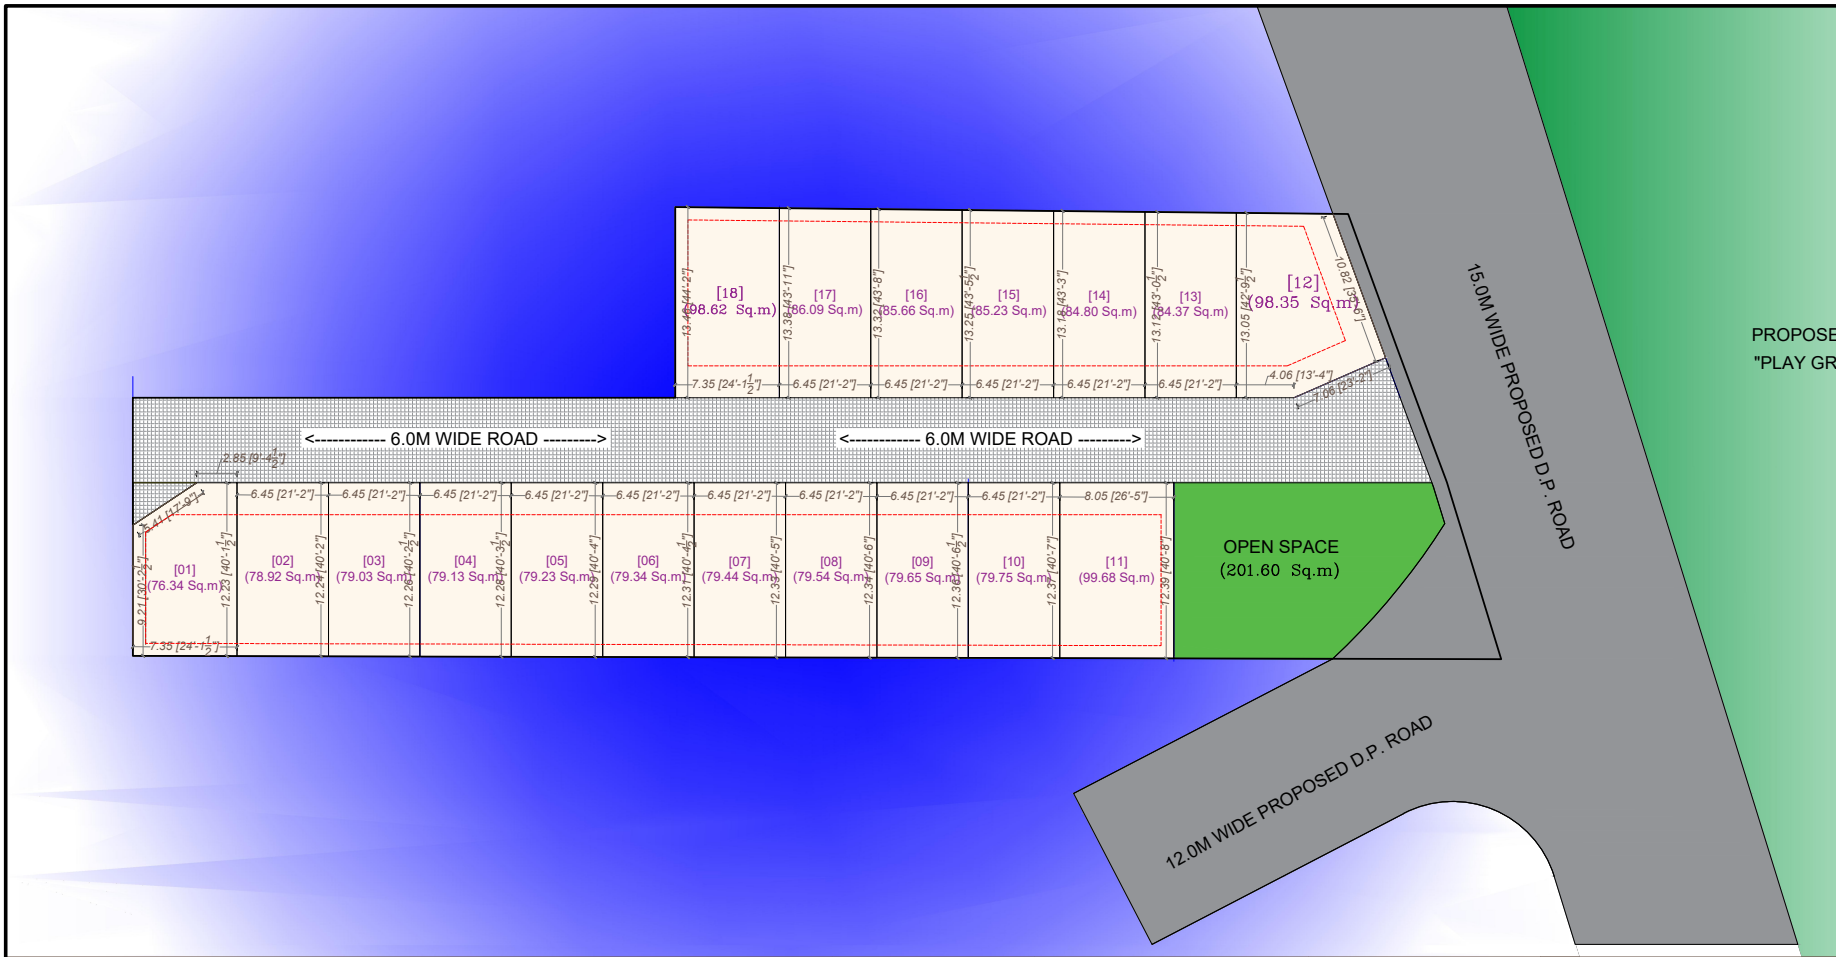


SIDDHATVA PARK

PROJECT BY:- TRUDARSH DEVELOPERS

FOR BOOKING +91 937 170 1200

-: SCAN FOR LOCATION:-

SITE ADDRESS :-
GAT NO. 1878 (P), CHAKAN
TAL. KHED DIST. PUNE

OFFICE ADDRESS :-
CHHAYARAJ COMMERCIALS
NEAR NAGARPARISHAD
OFFICE, CHAKAN
TAL. KHED DIST. PUNE

N

LAYOUT PLAN
SCALE 1:500

Architecture, Inte
SHOP NO 209, 210 SWARAJ GROU
CHAKAN TAL. KHED D
Mail ID: primearchpune
Cont.: +91 96079 52525, +9