Hildale City
WELCOME HOME

campbell architecture
A J&D COMPANY

Jones & DeMille Engineering

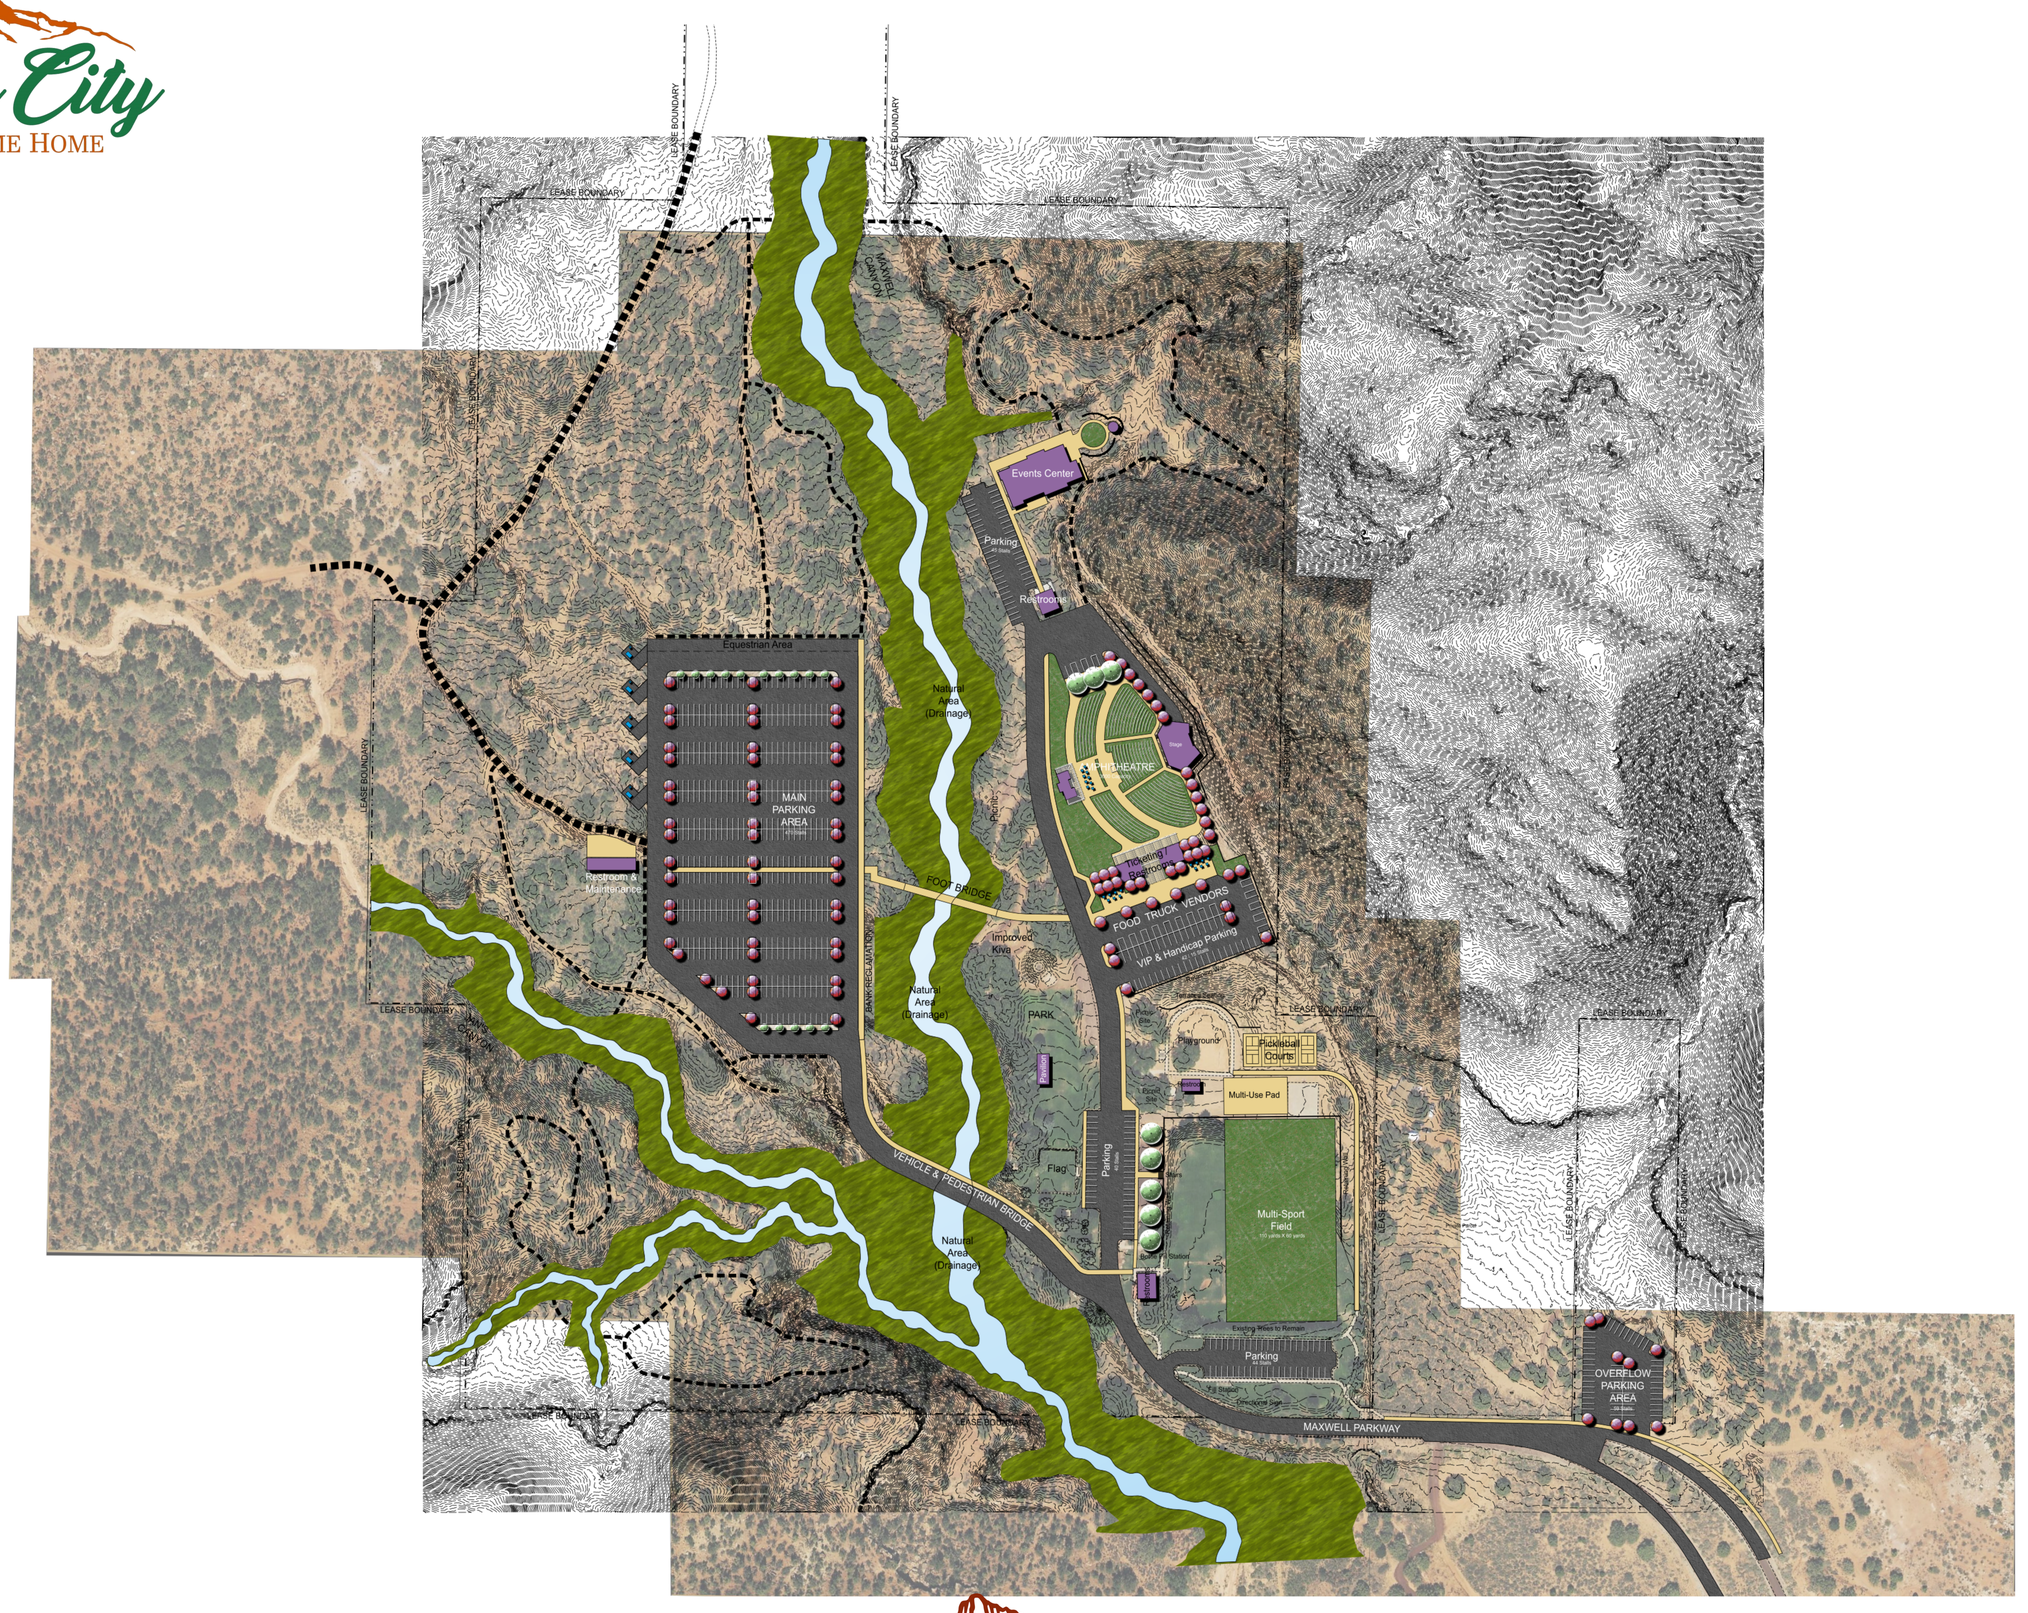

MAXWELL PARK
EXPANSION

Preliminary Site Plan

100' 0' 50' 100' 200' 400'
GRAPHIC SCALE

E. A. Lyman

3/12/2025