
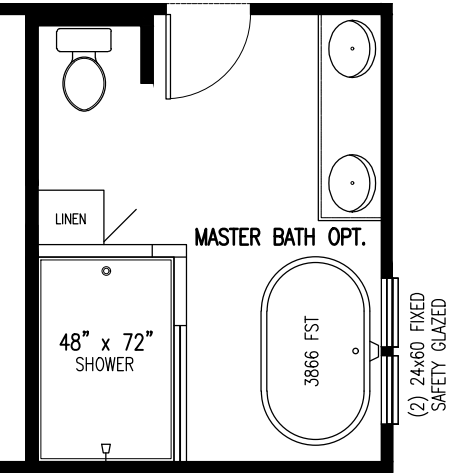


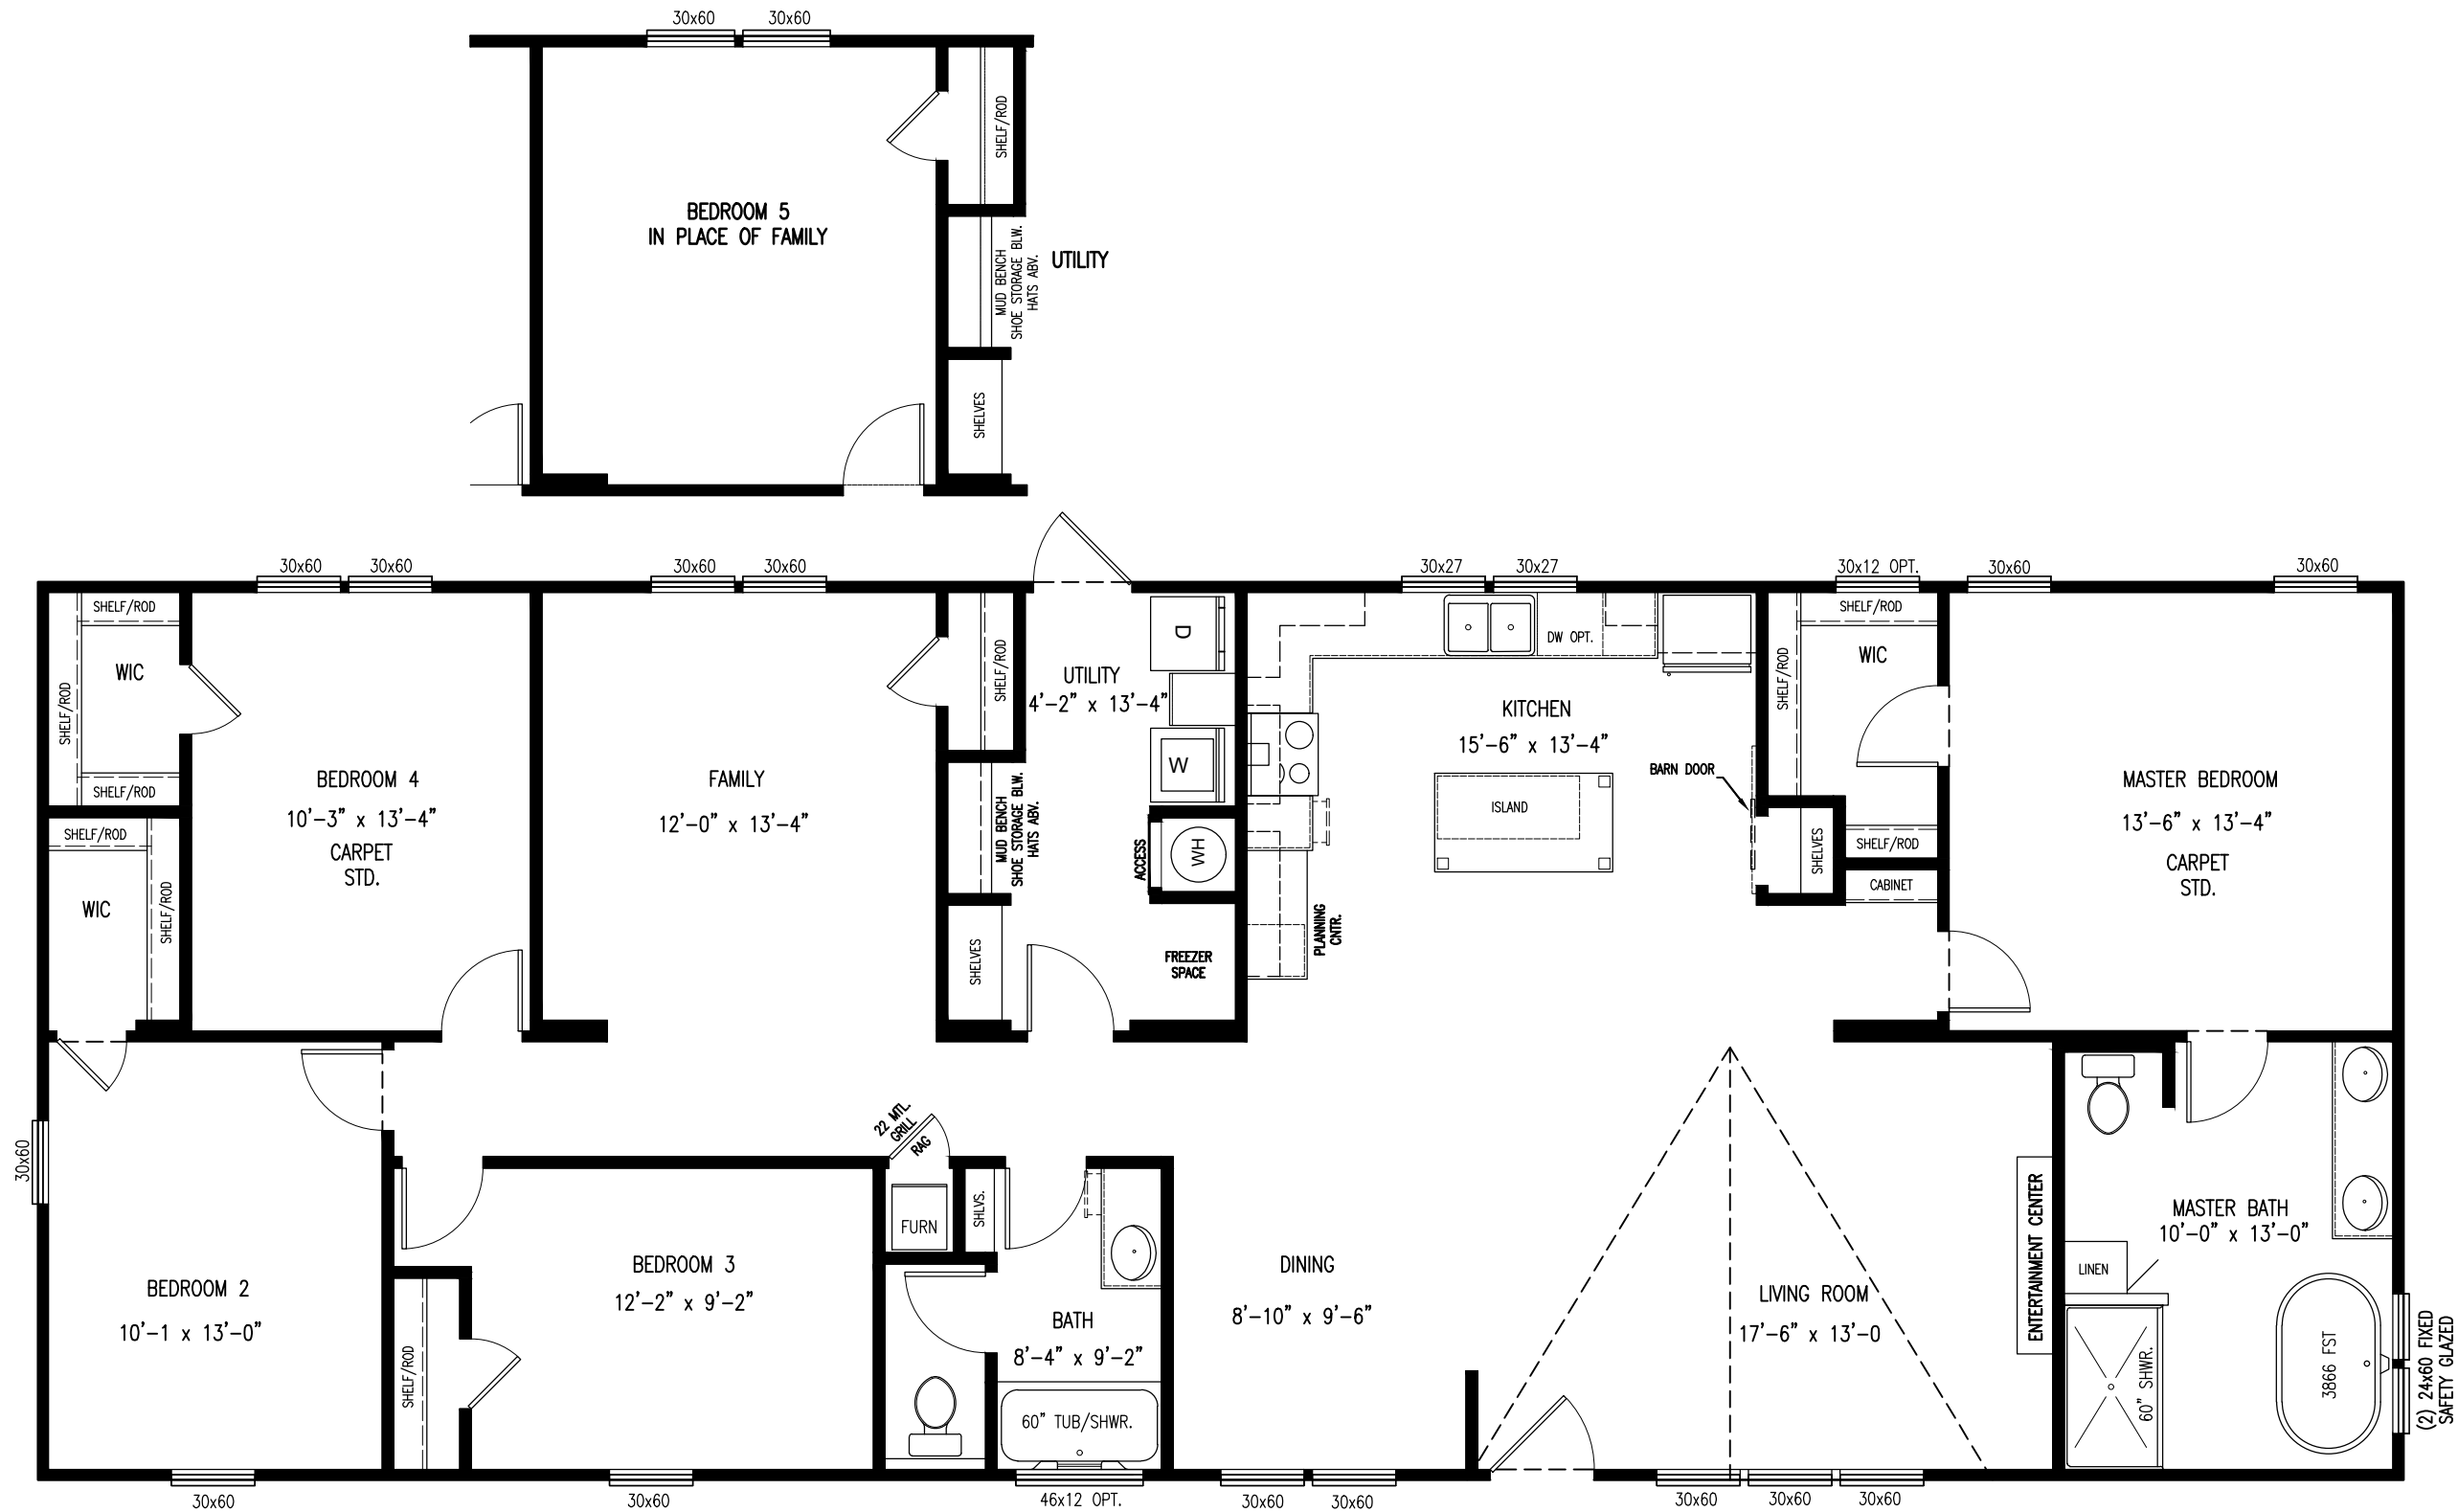

NEW VISION
NV-2804 THE SHERMAN | BROOKSIDE
(27'-4" x 72'-0" BOX)

CLERESTORY OPT.
30x60 30x60 30x60
30x12 ABV. 30x12 ABV. 30x12 ABV.

- NOTES:
- MADE BARN DOOR FOR PANTRY STANDARD AND REMOVED 30x12 WINDOW IN OPT BATH 02/09/2024 JAJ
 - REMOVED LINO THAT WAS MISSED, ADDED CARPET STD TAGS TO BED 4 AND MASTER BED, REMOVED DOORS FROM BEDROOM 5 OPT. 02/13/2024 JAJ