

UNIT TWO

FIRST FLOOR 102 SQ. FT.
 SECOND FLOOR 548 SQ. FT.
 THIRD FLOOR 562 SQ. FT.
TOTAL LIVING 1212 SQ. FT.

UNIT ONE

FIRST FLOOR 169 SQ. FT.
 SECOND FLOOR 433 SQ. FT.
 THIRD FLOOR 362 SQ. FT.
TOTAL LIVING 964 SQ. FT.

UNIT THREE


FIRST FLOOR 206 SQ. FT.
 SECOND FLOOR 637 SQ. FT.
 THIRD FLOOR 643 SQ. FT.
TOTAL LIVING 1486 SQ. FT.

UNIT FOUR

FIRST FLOOR 298 SQ. FT.
 SECOND FLOOR 730 SQ. FT.
 THIRD FLOOR 716 SQ. FT.
TOTAL LIVING 1744 SQ. FT.

UNIT FIVE

FIRST FLOOR 397 SQ. FT.
 SECOND FLOOR 664 SQ. FT.
 THIRD FLOOR 885 SQ. FT.
TOTAL LIVING 1946 SQ. FT.

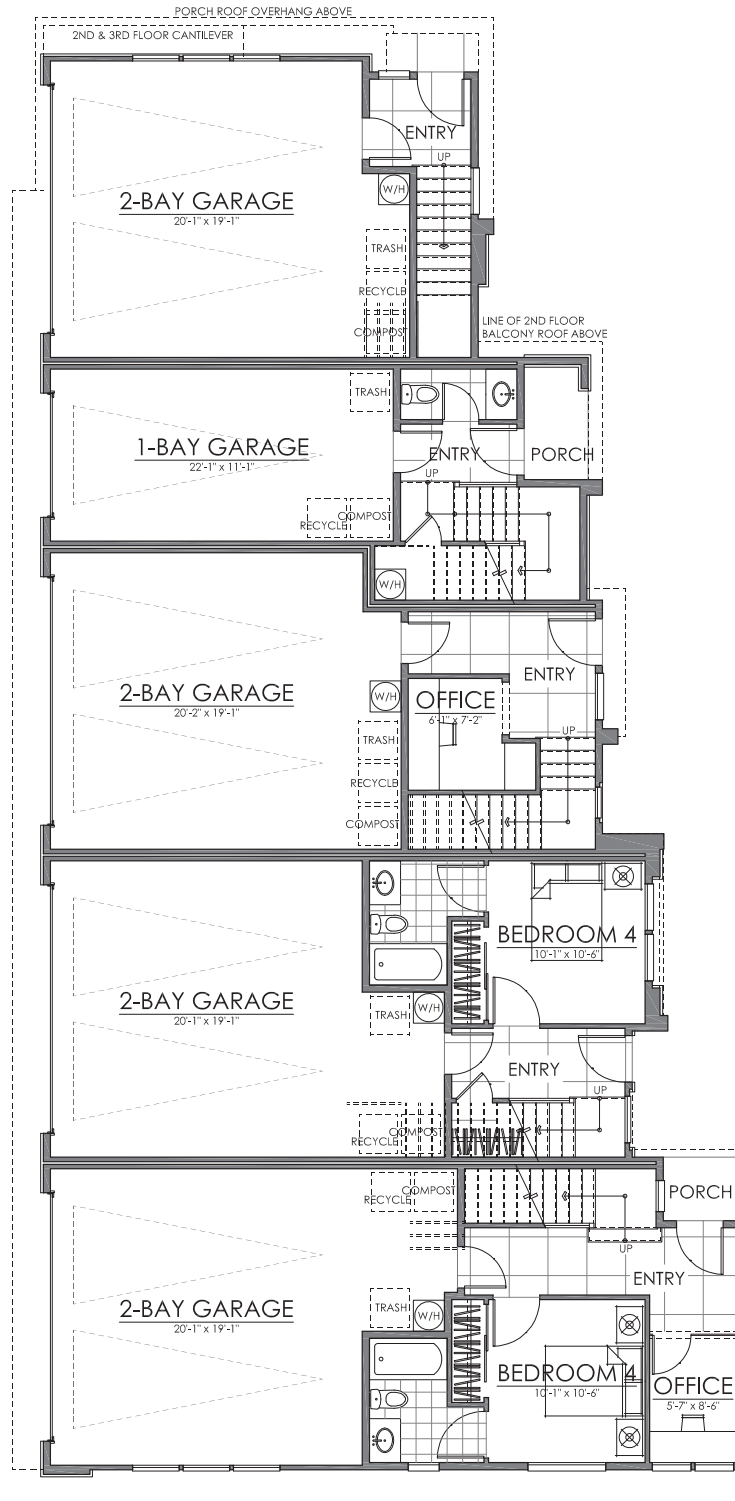

07.01.24

FLOOR ONE

GREENBRIAR LANDING | COURTS | LENNAR LNLA2303
BREA, CALIFORNIA

NOTE: SQUARE FOOTAGE MAY VARY BASED ON CALCULATION METHODS
 THESE DRAWINGS ARE INTENDED FOR DESIGN DEVELOPMENT AND PRELIMINARY STUDIES ONLY AND ARE NOT TO BE USED FOR ANY OTHER PURPOSES WITHOUT THE EXPRESS WRITTEN PERMISSION OF WOODLEY ARCHITECTURAL GROUP, INC.




UNIT TWO
 FIRST FLOOR 102 SQ. FT.
 SECOND FLOOR 548 SQ. FT.
 THIRD FLOOR 562 SQ. FT.
TOTAL LIVING 1212 SQ. FT.

UNIT ONE
 FIRST FLOOR 169 SQ. FT.
 SECOND FLOOR 433 SQ. FT.
 THIRD FLOOR 362 SQ. FT.
TOTAL LIVING 964 SQ. FT.

UNIT THREE
 FIRST FLOOR 206 SQ. FT.
 SECOND FLOOR 637 SQ. FT.
 THIRD FLOOR 643 SQ. FT.
TOTAL LIVING 1486 SQ. FT.

UNIT FOUR
 FIRST FLOOR 298 SQ. FT.
 SECOND FLOOR 730 SQ. FT.
 THIRD FLOOR 716 SQ. FT.
TOTAL LIVING 1744 SQ. FT.

UNIT FIVE
 FIRST FLOOR 397 SQ. FT.
 SECOND FLOOR 664 SQ. FT.
 THIRD FLOOR 885 SQ. FT.
TOTAL LIVING 1946 SQ. FT.

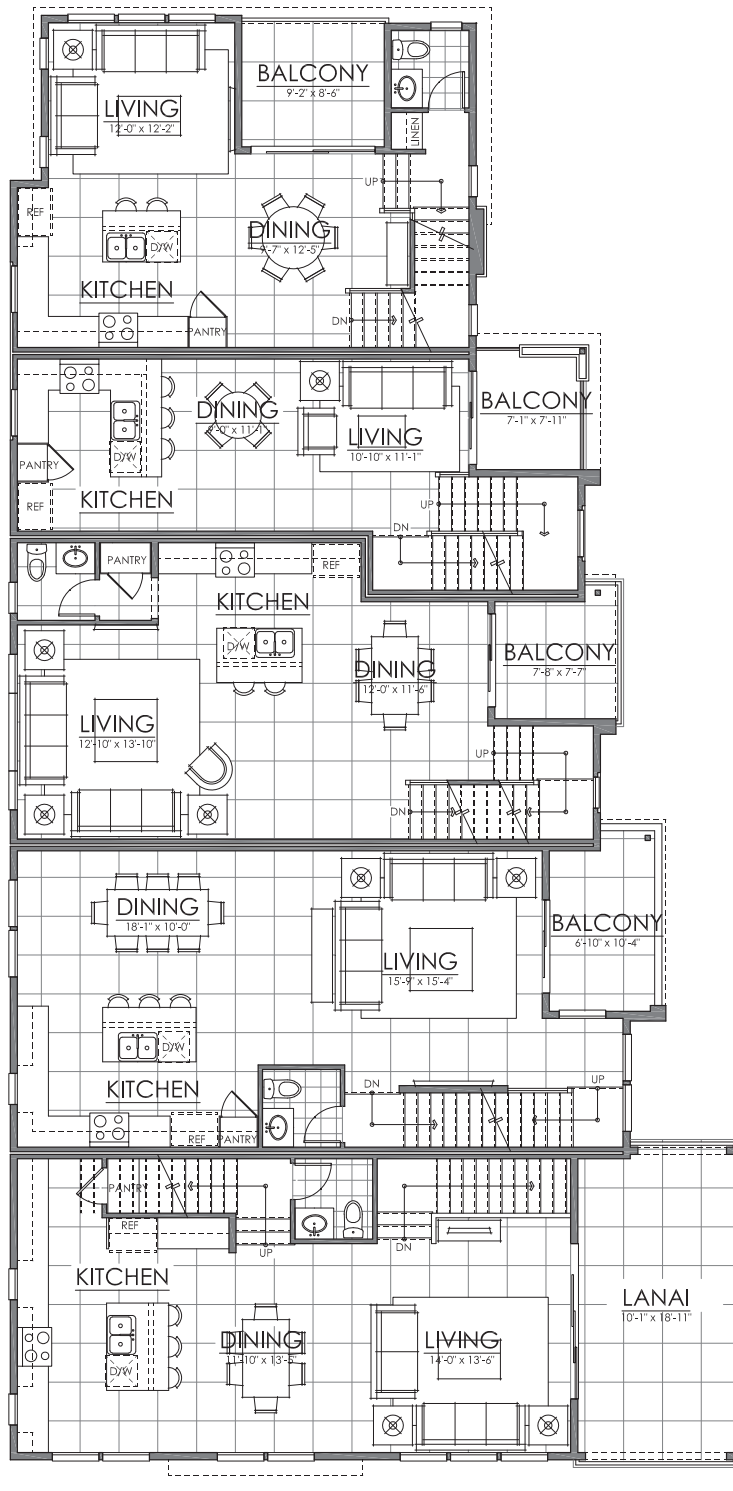

07.01.24

FLOOR TWO

GREENBRIAR LANDING | COURTS | LENNAR LNLA2303
 BREA, CALIFORNIA



NOTE: SQUARE FOOTAGE MAY VARY BASED ON CALCULATION METHODS
 THESE DRAWINGS ARE INTENDED FOR DESIGN DEVELOPMENT AND PRELIMINARY STUDIES ONLY AND ARE NOT TO BE USED FOR ANY OTHER PURPOSES WITHOUT THE EXPRESS WRITTEN PERMISSION OF WOODLEY ARCHITECTURAL GROUP, INC.

UNIT TWO
FIRST FLOOR
SECOND FLOOR
THIRD FLOOR
TOTAL LIVING

102 SQ. FT.
548 SQ. FT.
562 SQ. FT.
1212 SQ. FT.

UNIT ONE
FIRST FLOOR
SECOND FLOOR
THIRD FLOOR
TOTAL LIVING

169 SQ. FT.
433 SQ. FT.
362 SQ. FT.
964 SQ. FT.

UNIT THREE
FIRST FLOOR
SECOND FLOOR
THIRD FLOOR
TOTAL LIVING


206 SQ. FT.
637 SQ. FT.
643 SQ. FT.
1486 SQ. FT.

UNIT FOUR
FIRST FLOOR
SECOND FLOOR
THIRD FLOOR
TOTAL LIVING

298 SQ. FT.
730 SQ. FT.
716 SQ. FT.
1744 SQ. FT.

UNIT FIVE
FIRST FLOOR
SECOND FLOOR
THIRD FLOOR
TOTAL LIVING

397 SQ. FT.
664 SQ. FT.
885 SQ. FT.
1946 SQ. FT.

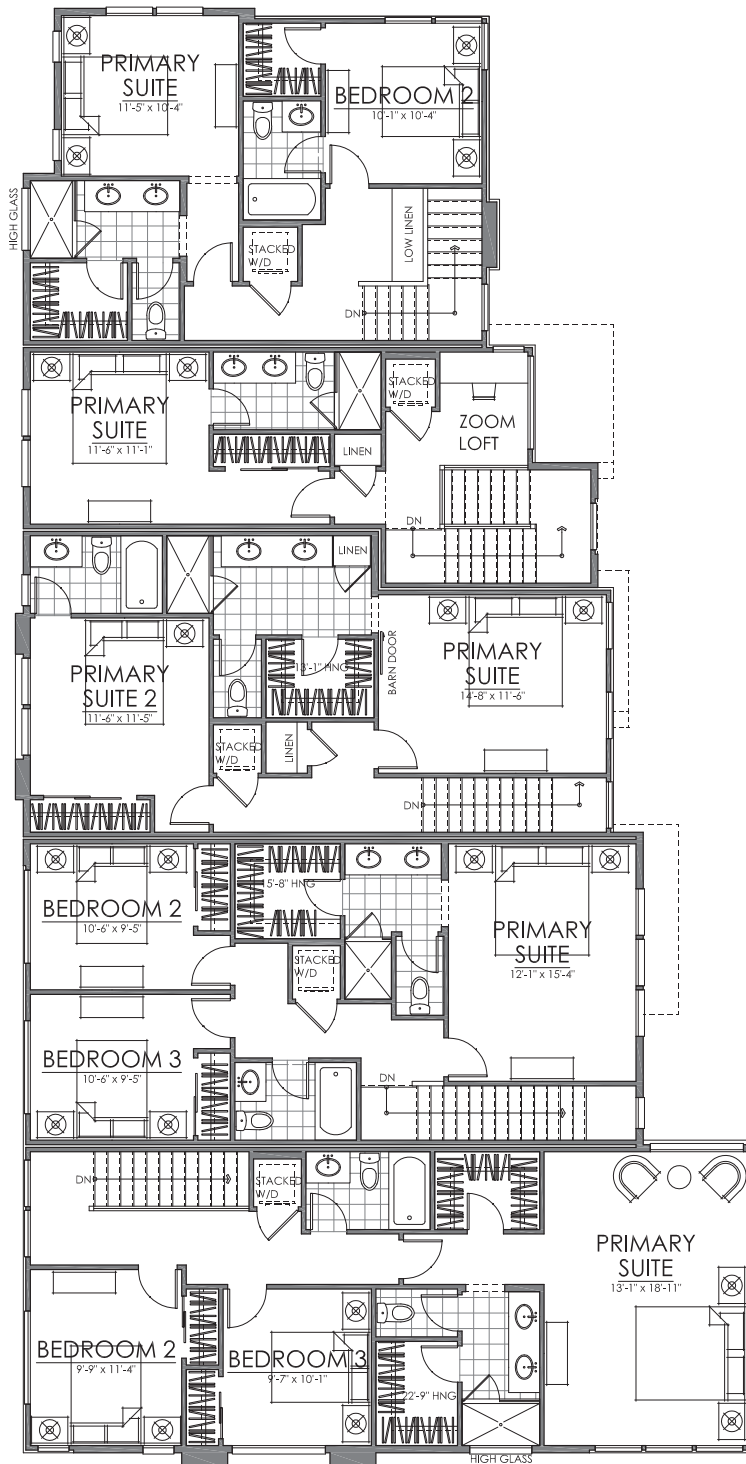

07.01.24

FLOOR THREE

GREENBRIAR LANDING | COURTS | LENNAR LNLA2303
BREA, CALIFORNIA



NOTE: SQUARE FOOTAGE MAY VARY BASED ON CALCULATION METHODS
THESE DRAWINGS ARE INTENDED FOR DESIGN DEVELOPMENT AND PRELIMINARY STUDIES ONLY AND ARE NOT TO BE USED FOR ANY OTHER PURPOSES WITHOUT THE EXPRESS WRITTEN PERMISSION OF WOODLEY ARCHITECTURAL GROUP, INC.



COURTYARD ELEVATION

07.01.24

scheme 3 | stone a

5-UNIT BUILDING | CONCEPT ELEVATION
GREENBRIAR LANDING | COURTS | LENNAR
BREA, CALIFORNIA

LNLA2304

THESE DRAWINGS ARE PREPARED FOR DESIGN DEVELOPMENT AND PRELIMINARY DESIGN ONLY AND ARE NOT TO BE USED FOR ANY OTHER PURPOSE. TECHNICAL CONSULTING OF DESIGN PARTNERS, COURTS BY WOODLEY ARCHITECTURAL GROUP, INC. THESE DRAWINGS MAY NOT BE USED OR REPRODUCED WITHOUT THE EXPRESS WRITTEN PERMISSION OF WOODLEY ARCHITECTURAL GROUP, INC.



ELEVATION

SCALE: 1/4" = 1'-0"



ELEVATION

SCALE: 1/4" = 1'-0"

07.01.24

scheme 3 | stone a

5-UNIT BUILDING | CONCEPT ELEVATION **GREENBRIAR LANDING | COURTS | LENNAR** **BREA, CALIFORNIA**

LNLA2304



NOTES: SCALE: 1/4" = 1'-0" UNLESS OTHERWISE NOTED
 THESE DRAWINGS ARE INTENDED FOR DESIGN DEVELOPMENT AND PRELIMINARY DESIGN ONLY AND ARE NOT TO BE USED FOR ANY OTHER PURPOSE. TECHNICAL CHECKS BY THIRD PARTY ENGINEER, CONTRACTOR AND ARCHITECTURAL GROUP, INC. THESE DRAWINGS MAY NOT BE REPRODUCED OR TRANSMITTED IN ANY FORM OR BY ANY MEANS, ELECTRONIC OR MECHANICAL, WITHOUT THE EXPRESS WRITTEN PERMISSION OF WOODLEY ARCHITECTURAL GROUP, INC.



MOTOR COURT ELEVATION


SCALE: 1/4" = 1'-0"

07.01.24


scheme 3 | stone a

5-UNIT BUILDING | CONCEPT ELEVATION
GREENBRIAR LANDING | COURTS | LENNAR
BREA, CALIFORNIA

LNLA2304

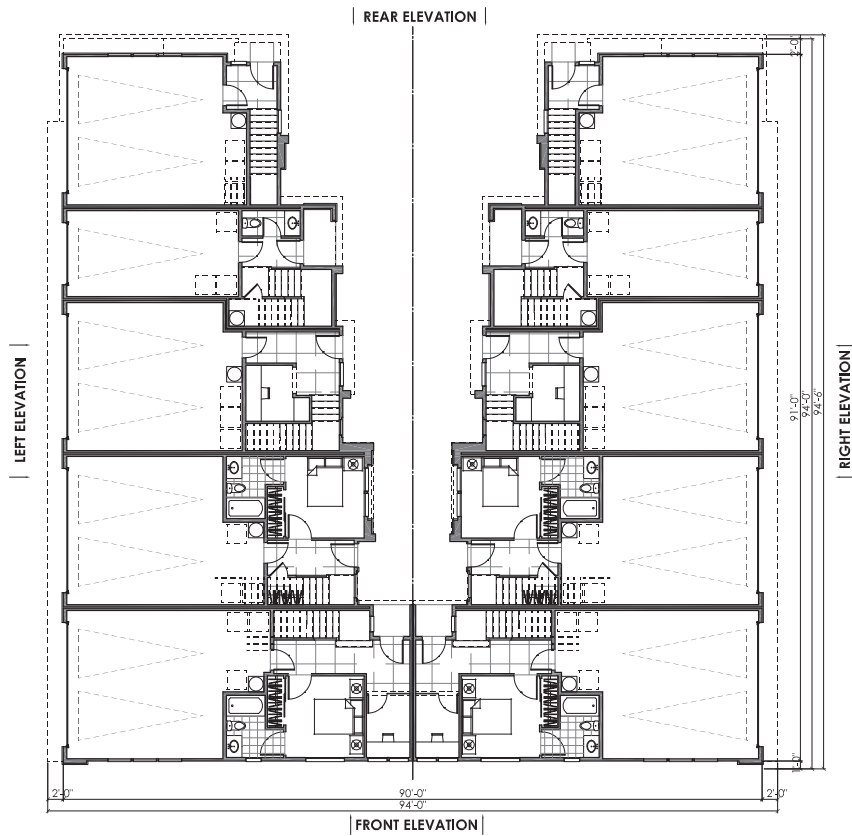

FIRST FLOOR PLAN

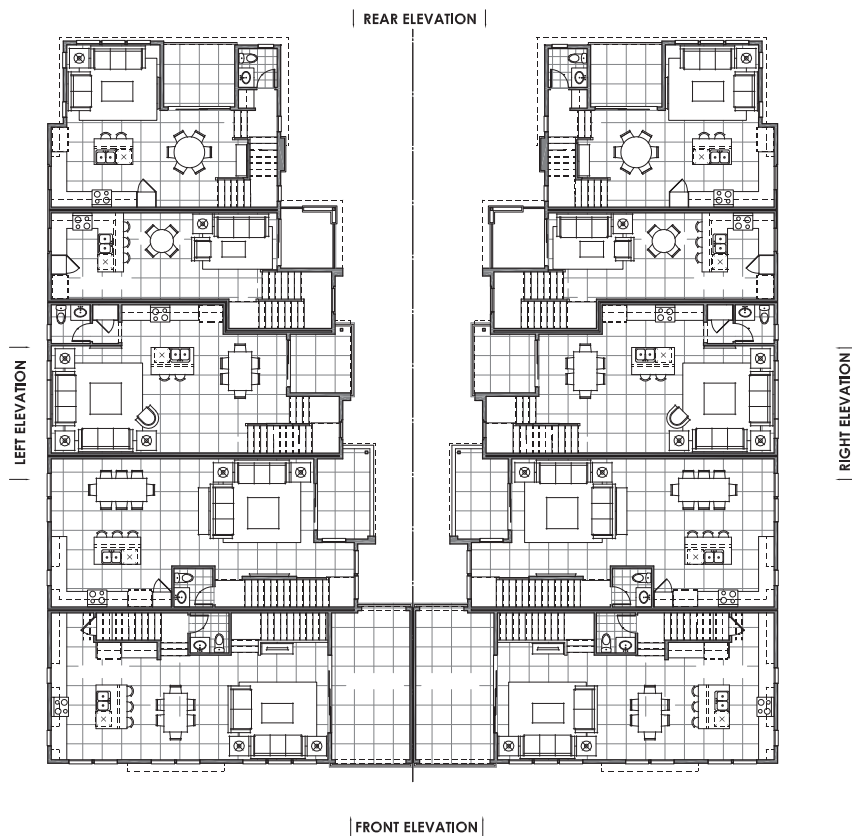

SECOND FLOOR PLAN

07.01.24


FLOOR ONE & TWO

GREENBRIAR LANDING | COURTS | LENNAR LNLA2303

BREA, CALIFORNIA



NOTE: SQUARE FOOTAGE MAY VARY BASED ON CALCULATION METHODS
THESE DRAWINGS ARE INTENDED FOR DESIGN DEVELOPMENT AND PRELIMINARY STUDIES ONLY AND ARE NOT TO BE USED FOR ANY OTHER PURPOSES WITHOUT THE WRITTEN PERMISSION OF WOODLEY ARCHITECTURAL GROUP, INC.

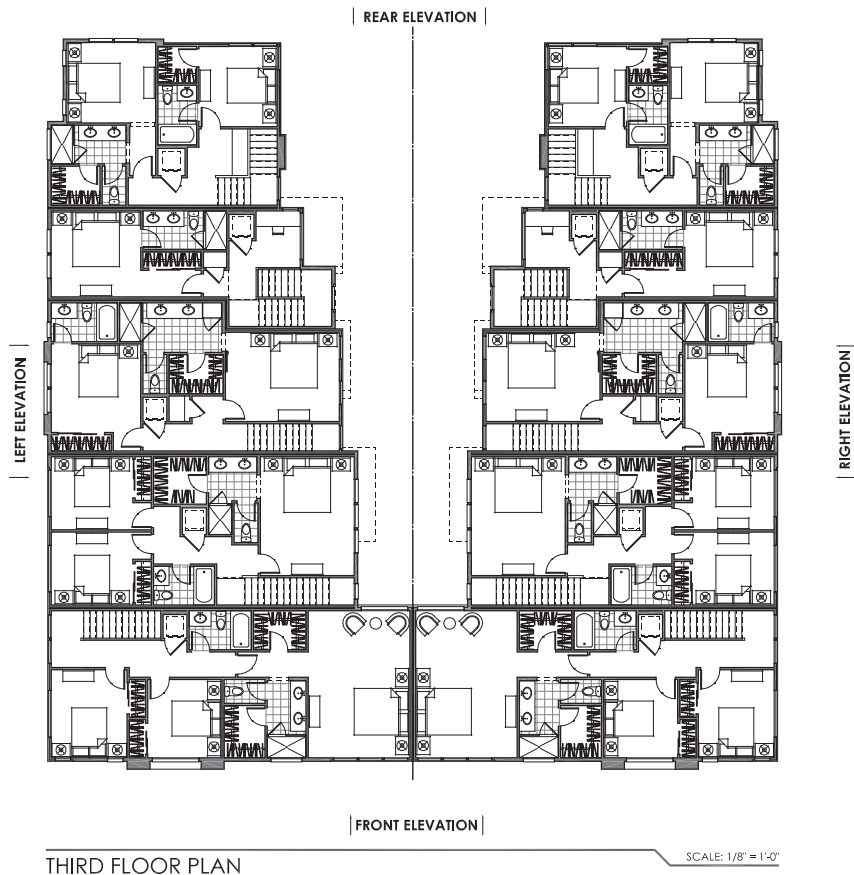

07.01.24

FLOOR THREE

GREENBRIAR LANDING | COURTS | LENNAR LNLA2303
BREA, CALIFORNIA



NOTE: SQUARE FOOTAGE MAY VARY BASED ON CALCULATION METHODS
THESE DRAWINGS ARE INTENDED FOR DESIGN DEVELOPMENT AND PRELIMINARY STUDIES ONLY AND ARE NOT TO BE USED FOR ANY OTHER PURPOSES SUCH AS FINAL FLOORING OR FINAL ENGINEERING. COPYRIGHT WOODLEY ARCHITECTURAL GROUP, INC. THESE DRAWINGS MAY NOT BE USED OR REPRODUCED WITHOUT THE EXPRESS WRITTEN PERMISSION OF WOODLEY ARCHITECTURAL GROUP, INC.



colorado // 731 southpark dr. suite B
littleton, co 80120 / 303 683.7231
california // 2943 pullman st. suite A
santa ana, ca 92705 / 949 553.8919



MOTOR COURT ELEVATION

SCALE: 1/4" = 1'-0"

07.01.24

scheme 3 | stone a

10-UNIT BUILDING | CONCEPT ELEVATION GREENBRIAR LANDING | COURTS | LENNAR BREA, CALIFORNIA

LNLA2304

**woodley
architectural
group, inc.**
colorado // 731 southpark dr. suite 8
littleton, co 80120 / 303.683.7231
california // 2943 pullman st. suite a
san diego, ca 92105 / 760.553.8719

NOTES: 1. ALL DIMENSIONS ARE IN FEET AND INCHES. 2. THESE DRAWINGS ARE FOR DESIGN DEVELOPMENT AND PRELIMINARY PURPOSES ONLY AND ARE NOT TO BE USED FOR ANY OTHER PURPOSE. 3. THESE DRAWINGS MAY NOT BE USED OR REPRODUCED WITHOUT THE EXPRESS WRITTEN PERMISSION OF WOODLEY ARCHITECTURAL GROUP, INC.

scheme 3 | stone a

LNL A2304

colorado // 731 southpark dr. suite B
littleton, co 80120 / 303 683.7231
california // 2943 pullman st. suite A
santa ana, ca 92705 / 949 553.8919

THESE DRAWINGS ARE INTENDED FOR DESIGN DEVELOPMENT AND PRELIMINARY STUDIES ONLY AND ARE NOT TO BE USED FOR ANY OTHER PURPOSE, SUCH AS FINAL PLOTTING OR FINAL ENGINEERING. THESE DRAWINGS MAY NOT BE USED OR DUPLICATED WITHOUT THE EXPRESS WRITTEN PERMISSION OF WOODLEY ARCHITECTURAL GROUP, INC.

NOTE: SQUARE FOOTAGE MAY VARY BASED ON CALCULATION METHODS

WILEY, CALIFORNIA





SCALE: 1/4" = 1'-0"

ELEVATION

07.01.24

scheme 3 | stone a


10-UNIT BUILDING | CONCEPT ELEVATION
GREENBRIAR LANDING | COURTS | LENNAR
BREA, CALIFORNIA

NOTE: SCALE: 1/4" = 1'-0" FOR ALL DIMENSIONS UNLESS OTHERWISE NOTED. THESE DRAWINGS ARE FOR DESIGN DEVELOPMENT AND PRELIMINARY DESIGN ONLY AND ARE NOT TO BE USED FOR ANY OTHER PURPOSE. TECHNICAL CORRECTIONS OR REVISIONS WILL BE INDICATED BY A REVISION CIRCLE OR A REVISION LINE. COPYRIGHT © 2024 WOODLEY ARCHITECTURAL GROUP, INC.

LNLA2304



COURTYARD - LEFT ELEVATION

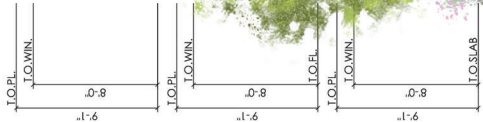

07.01.24

scheme 3 | stone a

10-UNIT BUILDING | CONCEPT ELEVATION
GREENBRIAR LANDING | COURTS | LENNAR
BREA, CALIFORNIA

LNLA2304

woodley
architectural
group, inc.

colorado // 731 southpark dr. suite 8
littleton, co 80120 / 303.683.7231
california // 2943 pullman st. suite A
san diego, ca 92105 / 760.553.8719

NOTES: 1. ALL DIMENSIONS ARE TO FACE UNLESS OTHERWISE NOTED. 2. THESE DRAWINGS ARE FOR DESIGN DEVELOPMENT AND PRELIMINARY PURPOSES ONLY AND ARE NOT TO BE USED FOR ANY OTHER PURPOSE. 3. ALL DIMENSIONS ARE TO FACE UNLESS OTHERWISE NOTED. 4. THESE DRAWINGS MAY NOT BE USED OR REPRODUCED WITHOUT THE EXPRESS WRITTEN PERMISSION OF WOODLEY ARCHITECTURAL GROUP, INC.

scheme 3 | stone a

NOTE: SQUARE FOOTAGE MAY VARY BASED ON CALCULATION METHODS

**woodley
architectural
group, inc.**


colorado // 731 southpark dr. suite B
littleton, co 80120 / 303 683.7231
california // 2943 pullman st. suite A
sanrafael, ca 92553 / 949 553 8919

colorado // 731 southpark dr. suite B
littleton, co 80120 / 303 683.7231
california // 2943 pullman st. suite A
santa ana, ca 92705 / 949 553.8919



SCALE: $1/4" = 1'-0"$

DUETS | ELEVATION A
GREENBRIAR LANDING | VILLAS | LENNAR

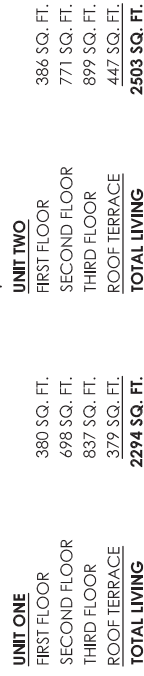


UNIT TWO


<u>FIRST FLOOR</u>	386 SQ. FT.
SECOND FLOOR	771 SQ. FT.
THIRD FLOOR	899 SQ. FT.
<u>ROOF TERRACE</u>	447 SQ. FT.
TOTAL LIVING	2503 SQ. FT.

UNIT ONE

FIRST FLOOR	380 SQ. FT.
SECOND FLOOR	698 SQ. FT.
THIRD FLOOR	837 SQ. FT.
ROOF TERRACE	379 SQ. FT.
TOTAL LIVING	2294 SQ. FT.

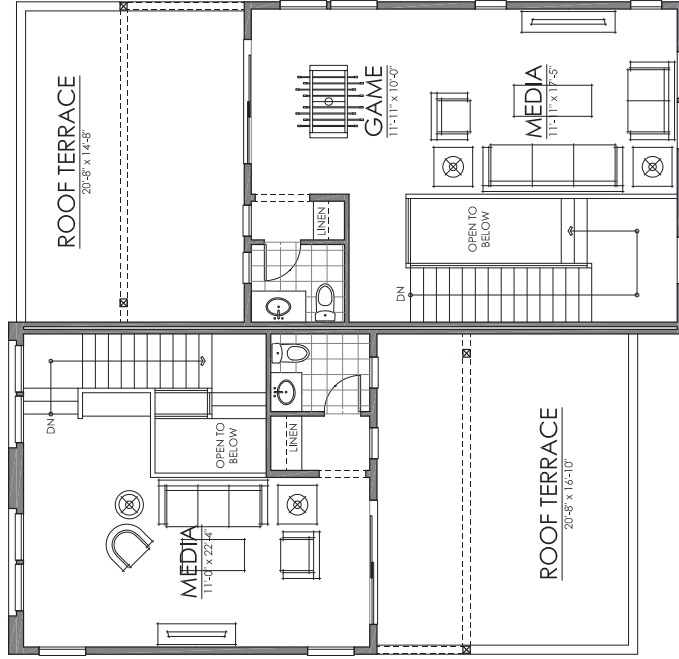

ROOF TERRACE

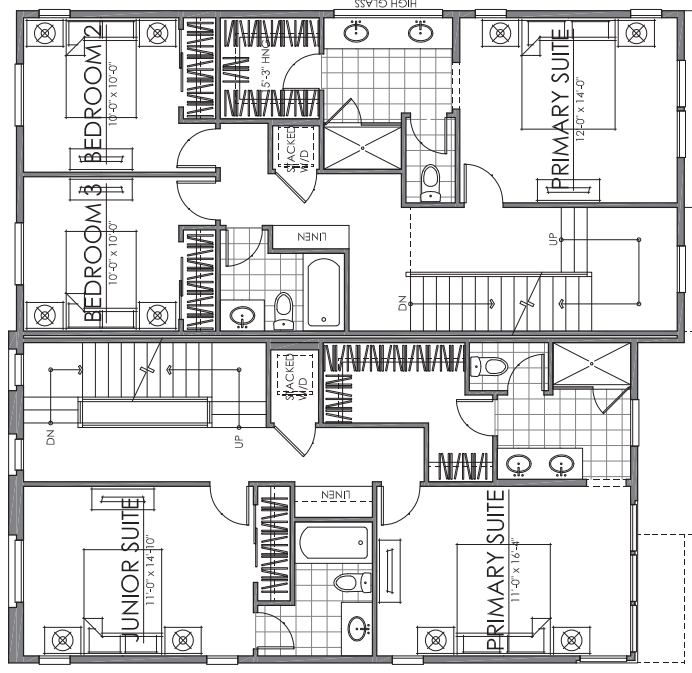

THIRD FLOOR

UNIT ONE

FIRST FLOOR	380 SQ. FT.
SECOND FLOOR	698 SQ. FT.
THIRD FLOOR	837 SQ. FT.
ROOF TERRACE	379 SQ. FT.
TOTAL LIVING	2294 SQ. FT.

UNIT TWO

FIRST FLOOR	386 SQ. FT.
SECOND FLOOR	771 SQ. FT.
THIRD FLOOR	899 SQ. FT.
ROOF TERRACE	447 SQ. FT.
TOTAL LIVING	2503 SQ. FT.

07.01.24


DUETS | ELEVATION A

GREENBRIAR LANDING | VILLAS | LENNAR
BREA, CALIFORNIA

NOTES: SQUARE FOOTAGE IS BASED ON THE LATEST REVISIONS OF THE DRAWINGS. SQUARE FOOTAGE IS FOR INFORMATION ONLY AND IS NOT TO BE USED FOR ANY OTHER PURPOSE. 


LNLA2304



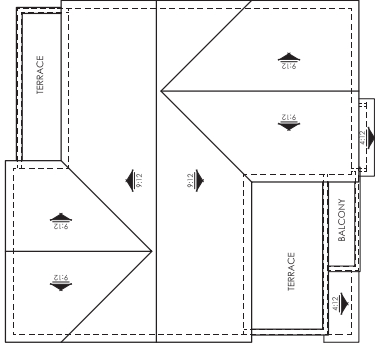


ROOF PLAN - ELEV. A

SCALE: 1/8" = 1'-0"

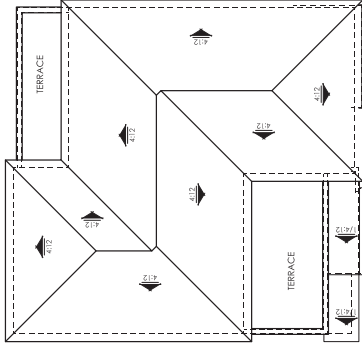

ROOF PLAN - ELEV. B

SCALE: 1/8" = 1'-0"

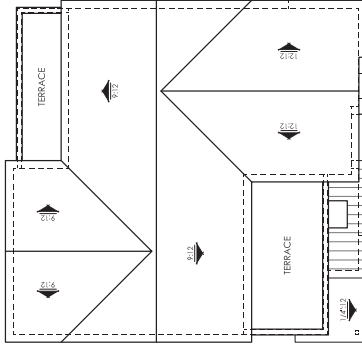

ROOF PLAN - ELEV. C

SCALE: 1/8" = 1'-0"

07.01.24

ROOF PLANS | ENHANCED GREENBRIAR LANDING | VILLAS | LENNAR BREA, CALIFORNIA

LNLA2304



NOTES: SCALE: 1/8" = 1'-0". THESE DRAWINGS ARE FOR INFORMATION ONLY AND ARE NOT TO BE USED FOR ANY OTHER PURPOSE. LOCAL BUILDING CODES AND REGULATIONS MAY VARY. THESE DRAWINGS ARE THE PROPERTY OF WOODLEY ARCHITECTURAL GROUP, INC. THESE DRAWINGS ARE THE PROPERTY OF WOODLEY ARCHITECTURAL GROUP, INC.



FRONT ELEVATION

SCALE: 1/4" = 1'-0"



RIGHT ELEVATION

SCALE: 1/4" = 1'-0"

07.01.24

SCHEME 9 | BRICK X

DUET | ELEVATION A

GREENBRIAR LANDING | VILLAS | LENNAR

BREA, CALIFORNIA

LNLA2304

woodley architectural group, inc.

colorado // 731 southpark dr. suite 8
littleton, co 80120 / 303 683.7231


california // 2943 pullman st. suite A
san diego, ca 92105 / 760 553.8719

NOTES: 1. ALL DIMENSIONS ARE IN FEET AND INCHES. 2. THESE DRAWINGS ARE FOR DESIGN DEVELOPMENT AND PRELIMINARY STUDIES ONLY AND ARE NOT TO BE USED FOR ANY OTHER PURPOSE. 3. CONSULT WITH THE ARCHITECT FOR ANY CHANGES OR REVISIONS. 4. THESE DRAWINGS MAY NOT BE REPRODUCED OR TRANSMITTED IN ANY FORM OR BY ANY MEANS, ELECTRONIC OR MECHANICAL, WITHOUT THE WRITTEN PERMISSION OF WOODLEY ARCHITECTURAL GROUP, INC.



REAR ELEVATION

SCALE: 1/4" = 1'-0"

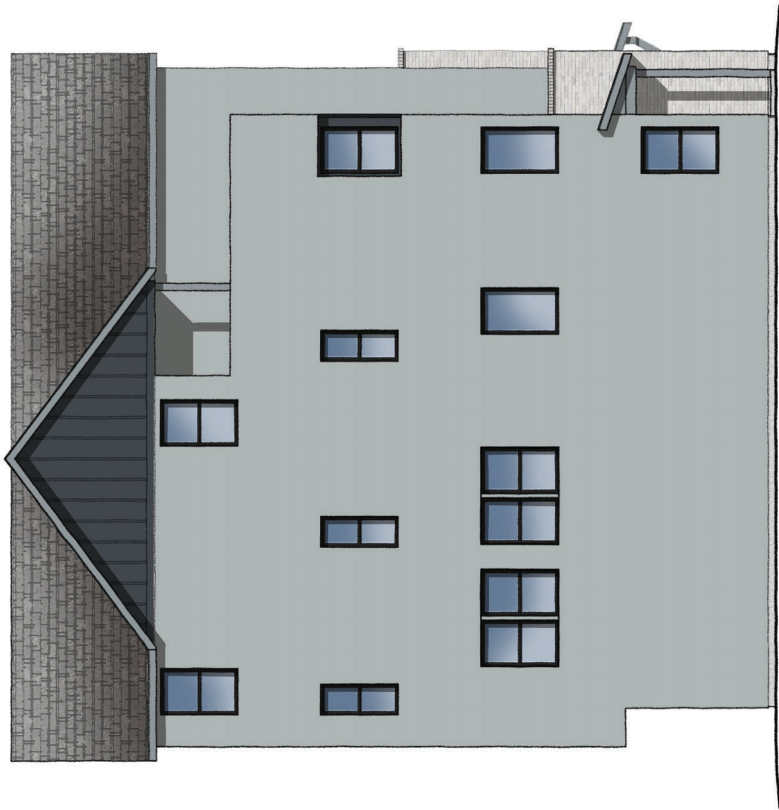

LEFT ELEVATION

SCALE: 1/4" = 1'-0"

07.01.24

SCHEME 9 | BRICK X

DUET | ELEVATION A
GREENBRIAR LANDING | VILLAS | LENNAR
BREA, CALIFORNIA

LNLA2304

**woodley
architectural
group, inc.**
colorado // 731 southpark dr. suite 8
littleton, co 80120 / 303.683.7231
california // 2943 pullman st. suite A
san joe, ca 92705 / 714.553.8719

NOTES: 1. ALL DIMENSIONS ARE TO FACE UNLESS OTHERWISE NOTED.
2. THESE DRAWINGS ARE FOR DESIGN DEVELOPMENT AND PRELIMINARY STUDIES ONLY AND ARE NOT TO BE USED FOR ANY OTHER PURPOSE.
3. CONSULT WITH ARCHITECTURAL GROUP FOR ANY CHANGES OR MODIFICATIONS.
4. THESE DRAWINGS MAY NOT BE REPRODUCED OR TRANSMITTED IN ANY FORM OR BY ANY MEANS, ELECTRONIC OR MECHANICAL, WITHOUT THE EXPRESS WRITTEN PERMISSION OF WOODLEY ARCHITECTURAL GROUP, INC.



07.01.24

SCHEME 9 | BRICK X

DUET | ELEVATION A | ENHANCED
GREENBRIAR LANDING | VILLAS | LENNAR
BREA, CALIFORNIA

LNLA2304

**woodley
architectural
group, inc.**
colorado // 731 southpark dr. suite 8
littleton, co 80120 / 303.683.7231
california // 2943 pullman st. suite A
san joaquin, ca 92705 / 714.553.8719

THESE DRAWINGS ARE PRELIMINARY AND NOT TO BE USED FOR ANY OTHER PURPOSE. TECHNICAL CORRECTIONS OR REVISIONS WILL BE INDICATED BY A REVISION TABLE. THESE DRAWINGS MAY NOT BE USED OR REPRODUCED WITHOUT THE EXPRESS WRITTEN PERMISSION OF WOODLEY ARCHITECTURAL GROUP, INC.



REAR ELEVATION

SCALE: 1/4" = 1'-0"



LEFT ELEVATION

SCALE: 1/4" = 1'-0"

07.01.24

SCHEME 9 | BRICK X

DUET | ELEVATION A | ENHANCED
GREENBRIAR LANDING | VILLAS | LENNAR
BREA, CALIFORNIA

LNLA2304

**woodley
architectural
group, inc.**
colorado // 731 southpark dr. suite 8
littleton, co 80120 / 303.683.7231
california // 2943 pullman st. suite A
san diego, ca 92105 / 760.553.8719

NOTES: 1. DRAWINGS ARE FOR DESIGN DEVELOPMENT AND PRELIMINARY DESIGN ONLY AND ARE NOT TO BE USED FOR ANY OTHER PURPOSE. 2. DRAWINGS ARE FOR INFORMATIONAL PURPOSES ONLY. 3. THESE DRAWINGS MAY NOT BE REPRODUCED OR TRANSMITTED IN ANY FORM OR BY ANY MEANS, ELECTRONIC OR MECHANICAL, WITHOUT PERMISSION OF WOODLEY ARCHITECTURAL GROUP, INC.


DUETS | ELEVATION B




380 SQ. FT.
698 SQ. FT.
837 SQ. FT.
379 SQ. FT.
2294 SQ. FT.



380 SQ. FT.
698 SQ. FT.
837 SQ. FT.
379 SQ. FT.
2294 SQ. FT.

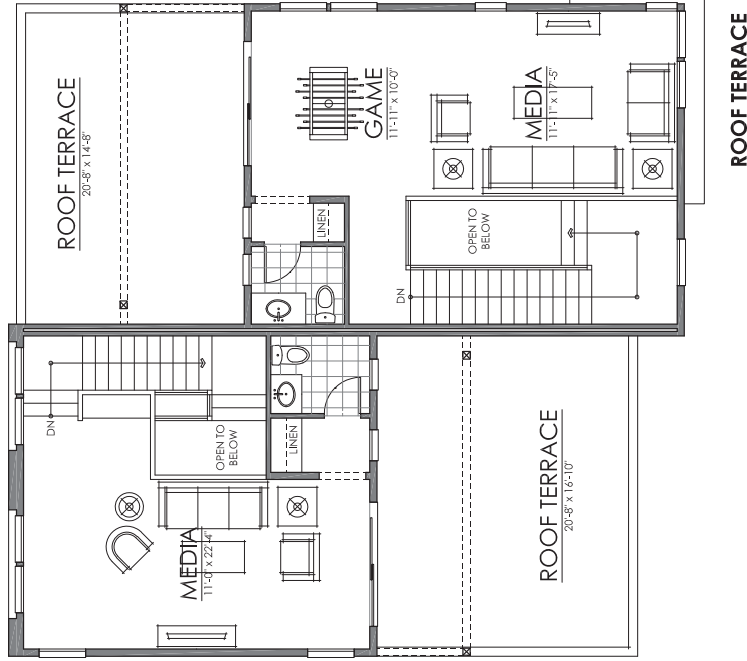

UNIT ONE	
FIRST FLOOR	380 SQ. FT.
SECOND FLOOR	698 SQ. FT.
THIRD FLOOR	837 SQ. FT.
ROOF TERRACE	379 SQ. FT.
TOTAL LIVING	2294 SQ. FT.

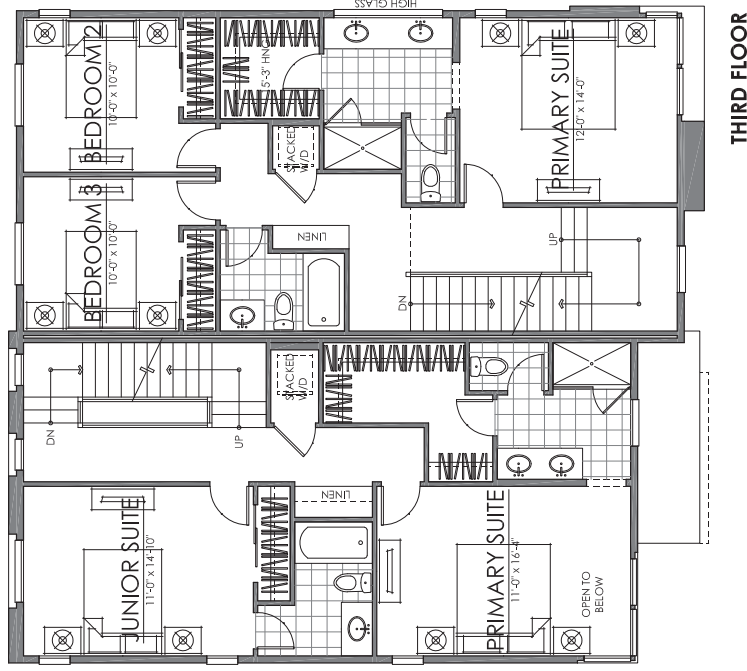

UNIT TWO	
FIRST FLOOR	386 SQ. FT.
SECOND FLOOR	771 SQ. FT.
THIRD FLOOR	899 SQ. FT.
ROOF TERRACE	447 SQ. FT.
TOTAL LIVING	2503 SQ. FT.

07.01.24

DUETS | ELEVATION B **GREENBRIAR LANDING | VILLAS | LENNAR** **BREA, CALIFORNIA**

NOTES: SQUARE FOOTAGE IS APPROXIMATE. SQUARE FOOTAGE IS FOR INFORMATION ONLY AND IS NOT TO BE USED FOR ANY OTHER PURPOSE. 


LNLA2304





FRONT ELEVATION

SCALE: 1/4" = 1'-0"

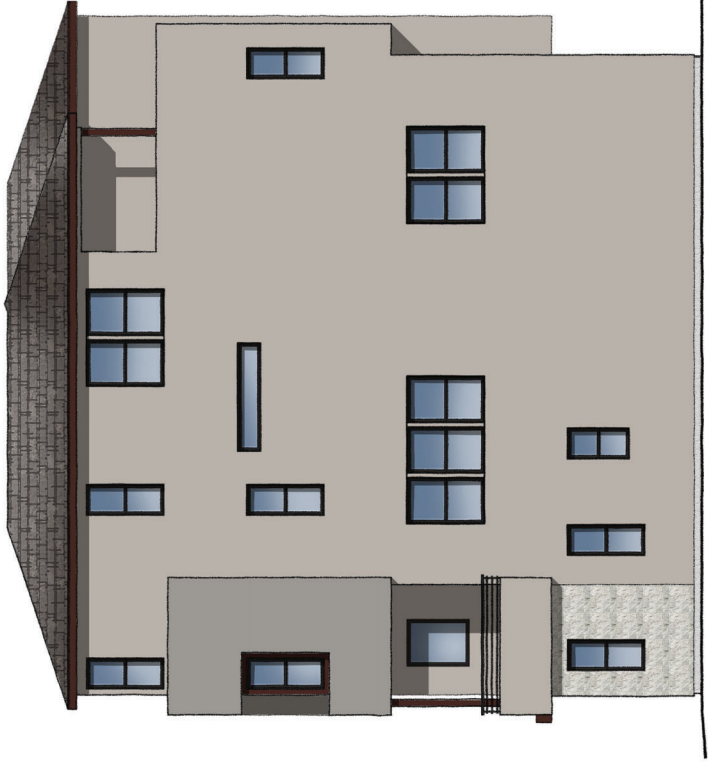

RIGHT ELEVATION

SCALE: 1/4" = 1'-0"

07.01.24


SCHEME 10 | STONE A

DUET | ELEVATION B
GREENBRIAR LANDING | VILLAS | LENNAR
BREA, CALIFORNIA

LNLA2304

**woodley
architectural
group, inc.**
colorado // 731 southpark dr. suite 8
littleton, co 80120 / 303 683.7231
california // 2943 pullman st. suite A
san diego, ca 92105 / 760 553.8719

NOTES: 1. ALL DIMENSIONS ARE TO FACE UNLESS OTHERWISE NOTED.
2. THESE DRAWINGS ARE FOR DESIGN DEVELOPMENT AND PRELIMINARY DESIGN ONLY AND ARE NOT TO BE USED FOR ANY OTHER PURPOSE.
3. THESE DRAWINGS ARE THE PROPERTY OF WOODLEY ARCHITECTURAL GROUP, INC. AND ARE NOT TO BE REPRODUCED OR TRANSMITTED IN ANY FORM OR BY ANY MEANS, ELECTRONIC OR MECHANICAL, WITHOUT THE WRITTEN PERMISSION OF WOODLEY ARCHITECTURAL GROUP, INC.

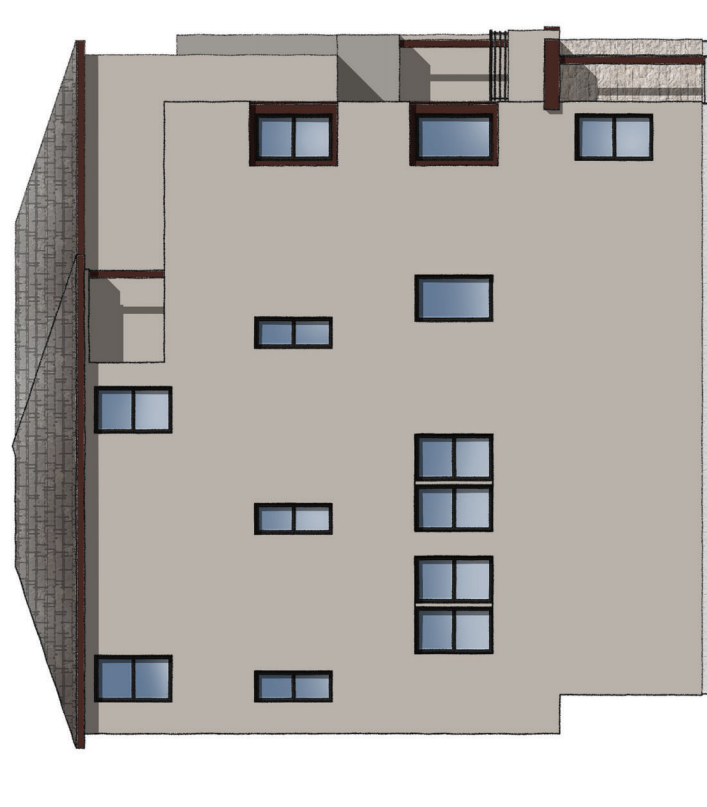

07.01.24

SCHEME 10 | STONE A

DUET | ELEVATION B

GREENBRIAR LANDING | VILLAS | LENNAR

BREA, CALIFORNIA

NOTE: SQUARE FOOTAGE MAY VARY BASED ON CALCULATION METHODS

THESE DRAWINGS ARE INTENDED FOR DESIGN DEVELOPMENT AND PRELIMINARY STUDIES ONLY AND ARE NOT TO BE USED FOR ANY OTHER PURPOSE, SUCH AS FINAL PLOTTING OR FINAL ENGINEERING. THESE DRAWINGS MAY NOT BE USED OR REPRODUCED WITHOUT THE EXPRESS WRITTEN PERMISSION OF WOODLEY ARCHITECTURAL GROUP, INC.

NOTE: SQUARE FOOTAGE MAY VARY BASED ON CALCULATION METHODS

WILEY, CALIFORNIA

LNLA2304



woodley
architectural
group, inc.

colorado // 731 southpark dr. suite B
littleton, co 80120 / 303 683.7231
california // 2943 pullman st. suite A
santa ana, ca 92705 / 949 553.8919



FRONT ELEVATION

SCALE: 1/4" = 1'-0"



RIGHT ELEVATION

SCALE: 1/4" = 1'-0"

07.01.24

DUET | ELEVATION B | ENHANCED
GREENBRIAR LANDING | VILLAS | LENNAR
 BREA, CALIFORNIA


SCHEME 10 | STONE A

LNLA2304



REAR ELEVATION

SCALE: 1/4" = 1'-0"

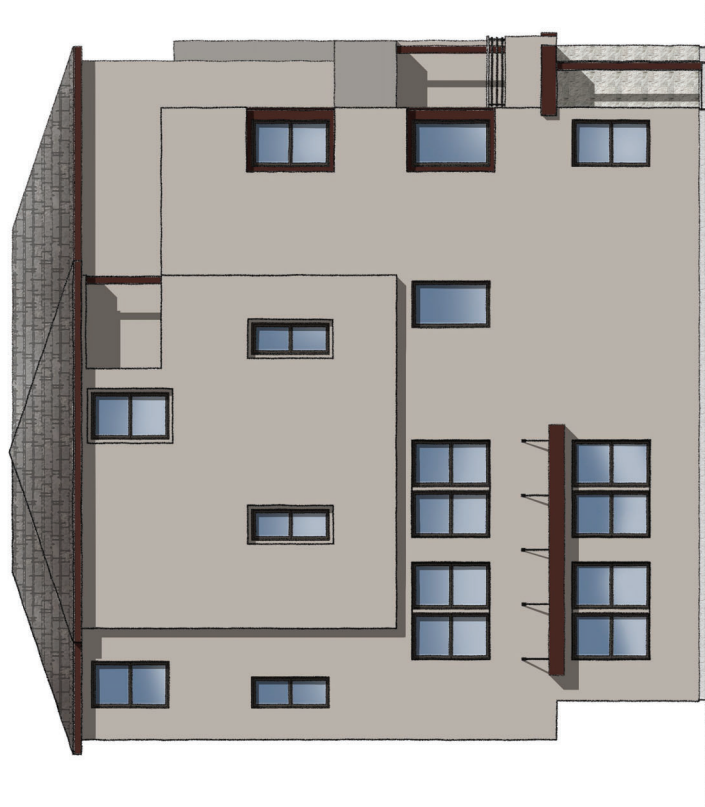

LEFT ELEVATION

SCALE: 1/4" = 1'-0"

07.01.24


SCHEME 10 | STONE A

DUET | ELEVATION B | ENHANCED
GREENBRIAR LANDING | VILLAS | LENNAR
BREA, CALIFORNIA

LNLA2304


**woodley
architectural
group, inc.**
colorado // 731 southpark dr. suite B
littleton, co 80120 / 303.683.7231
california // 2943 pullman st. suite A
san joe, ca 92705 / 949.553.8719

NOTES: 1. ALL DIMENSIONS ARE TO FACE UNLESS OTHERWISE NOTED.
2. THESE DRAWINGS ARE FOR DESIGN DEVELOPMENT AND PRELIMINARY STUDIES ONLY AND ARE NOT TO BE USED FOR ANY OTHER PURPOSE.
3. THESE DRAWINGS MAY NOT BE REPRODUCED OR TRANSMITTED IN ANY FORM OR BY ANY MEANS, ELECTRONIC OR MECHANICAL, WITHOUT THE WRITTEN PERMISSION OF WOODLEY ARCHITECTURAL GROUP, INC.

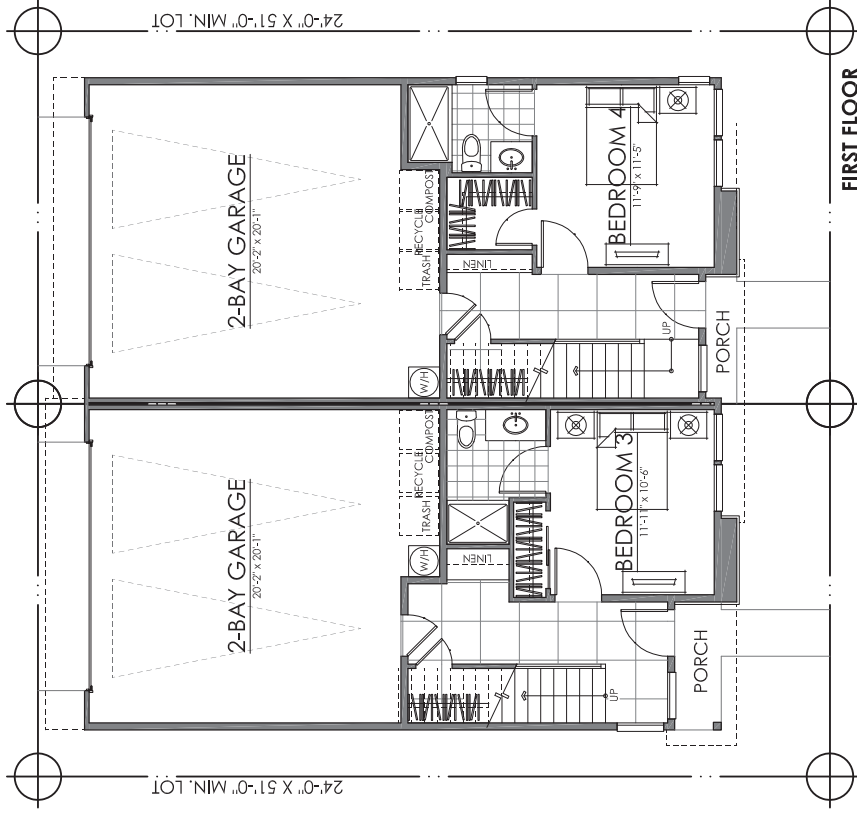

FIRST FLOOR

UNIT TWO	
FIRST FLOOR	386 SQ. FT.
SECOND FLOOR	771 SQ. FT.
THIRD FLOOR	899 SQ. FT.
ROOF TERRACE	447 SQ. FT.
TOTAL LIVING	2503 SQ. FT.

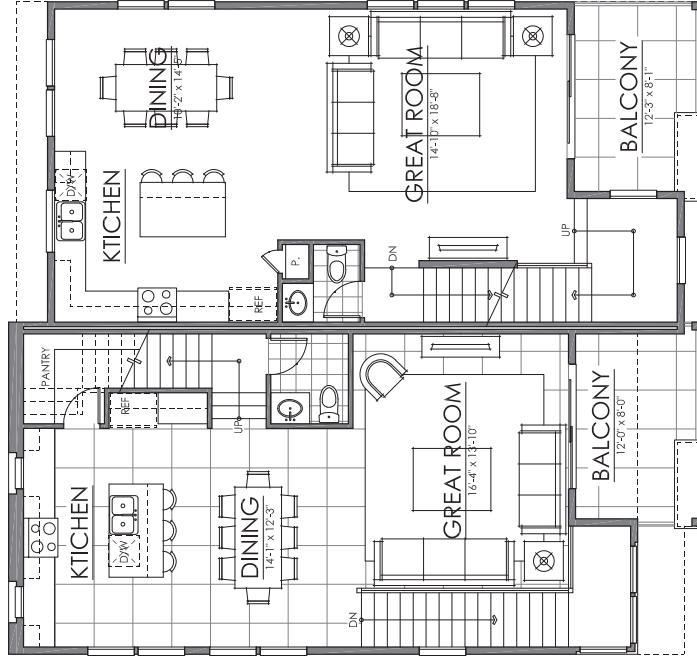


SECOND FLOOR

UNIT ONE	
FIRST FLOOR	380 SQ. FT.
SECOND FLOOR	698 SQ. FT.
THIRD FLOOR	837 SQ. FT.
ROOF TERRACE	379 SQ. FT.
TOTAL LIVING	2294 SQ. FT.


DUETS | ELEVATION C

GREENBRIAR LANDING | VILLAS | LENNAR BREA, CALIFORNIA

NOTES: SQUARE FOOTAGE IS BASED ON THE LATEST REVISIONS OF THE LATEST ARCHITECTURAL DRAWINGS. THESE DRAWINGS MAY NOT BE USED OR REPRODUCED WITHOUT THE WRITTEN PERMISSION OF WOODLEY ARCHITECTURAL GROUP, INC.

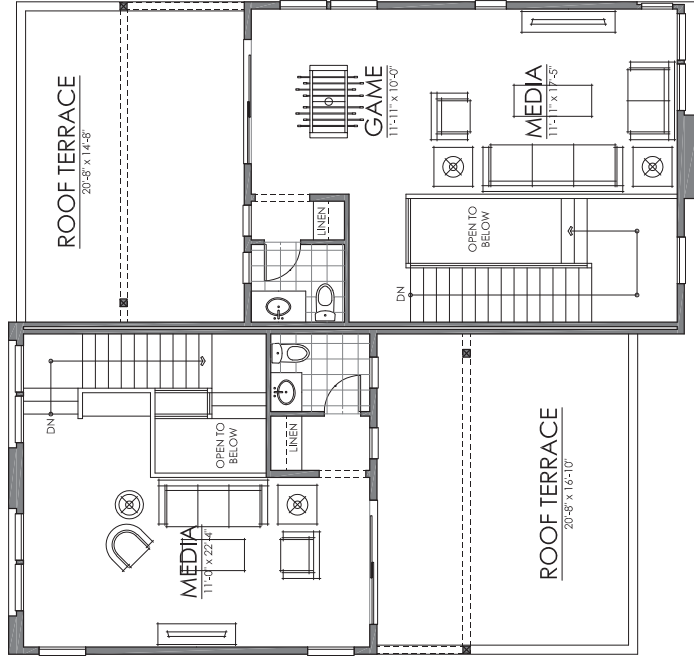

ROOF TERRACE

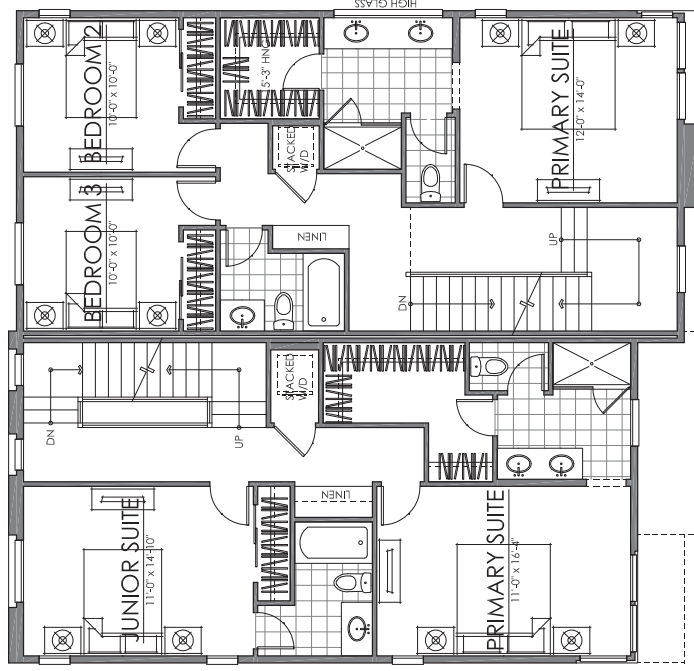

THIRD FLOOR

UNIT ONE
FIRST FLOOR
SECOND FLOOR
THIRD FLOOR
ROOF TERRACE
TOTAL LIVING

380 SQ. FT.
698 SQ. FT.
837 SQ. FT.
379 SQ. FT.
2294 SQ. FT.

UNIT TWO
FIRST FLOOR
SECOND FLOOR
THIRD FLOOR
ROOF TERRACE
TOTAL LIVING

386 SQ. FT.
771 SQ. FT.
899 SQ. FT.
447 SQ. FT.
2503 SQ. FT.

07.01.24

DUETS | ELEVATION C **GREENBRIAR LANDING | VILLAS | LENNAR** **BREA, CALIFORNIA**

NOTES: SQUARE FOOTAGE IS BASED ON THE LATEST REVISIONS OF THE PROJECT. SQUARE FOOTAGE IS FOR INFORMATION ONLY AND IS NOT TO BE USED FOR ANY OTHER PURPOSE. 



LNLA2304



FRONT ELEVATION

SCALE: 1/4" = 1'-0"



RIGHT ELEVATION

SCALE: 1/4" = 1'-0"

07.01.24

SCHEME 11 | BRICK Z

DUET | ELEVATION C
GREENBRIAR LANDING | VILLAS | LENNAR
BREA, CALIFORNIA

NOTE: SCALE: 1/4" = 1'-0" FOR ALL DIMENSIONS. THESE DRAWINGS ARE FOR DESIGN DEVELOPMENT AND PRELIMINARY DESIGN ONLY AND ARE NOT TO BE USED FOR ANY OTHER PURPOSE. TECHNICAL REVIEW: LINDA HARRIS, PROJECT ARCHITECT, WOODLEY ARCHITECTURAL GROUP, INC. THESE DRAWINGS MAY NOT BE REPRODUCED OR TRANSMITTED IN ANY FORM OR BY ANY MEANS, ELECTRONIC OR MECHANICAL, WITHOUT PERMISSION OF WOODLEY ARCHITECTURAL GROUP, INC.

LNLA2304

**woodley
architectural
group, inc.**
colorado // 731 southpark dr. suite 8
littleton, co 80120 / 303.683.7231
california // 2943 pullman st. suite A
san diego, ca 92105 / 760.553.8719



REAR ELEVATION

SCALE: 1/4" = 1'-0"



LEFT ELEVATION

SCALE: 1/4" = 1'-0"

07.01.24

SCHEME 11 | BRICK Z

DUET | ELEVATION C

GREENBRIAR LANDING | VILLAS | LENNAR
BREA, CALIFORNIA

NOTES: 1. ALL DIMENSIONS ARE IN FEET AND INCHES. 2. ALL DIMENSIONS ARE TO FACE UNLESS NOTED OTHERWISE. 3. THESE DRAWINGS ARE FOR DESIGN DEVELOPMENT AND PRELIMINARY STUDIES ONLY AND ARE NOT TO BE USED FOR ANY OTHER PURPOSE. 4. CONSULT WITH THE ARCHITECT FOR ANY CHANGES OR UPDATES. 5. THESE DRAWINGS MAY NOT BE REPRODUCED OR TRANSMITTED IN ANY FORM OR BY ANY MEANS, ELECTRONIC OR MECHANICAL, WITHOUT PERMISSION OF WOODLEY ARCHITECTURAL GROUP, INC.

LNL2304

**woodley
architectural
group, inc.**
colorado // 731 southpark dr. suite 8
littleton, co 80120 / 303.683.7231
california // 2943 pullman st. suite A
san diego, ca 92105 / 760.553.8719



FRONT ELEVATION

SCALE: 1/4" = 1'-0"



RIGHT ELEVATION

SCALE: 1/4" = 1'-0"

07.01.24

SCHEME 11 | BRICK Z

DUET | ELEVATION C | ENHANCED
GREENBRIAR LANDING | VILLAS | LENNAR
 BREA, CALIFORNIA

LNLA2304

**woodley
 architectural
 group, inc.**
 colorado // 731 southpark dr. suite 8
 littleton, co 80120 / 303.683.7231
 california // 2943 pullman st. suite A
 sanjo ana, ca 92705 / 714.553.8719

NOTE: SCALE: 1/4" = 1'-0" FOR ALL ELEVATIONS AND SECTIONS. THESE DRAWINGS ARE FOR DESIGN DEVELOPMENT AND PRELIMINARY STUDIES ONLY AND ARE NOT TO BE USED FOR ANY OTHER PURPOSE. TECHNICAL CHECKS BY: WOODLEY ARCHITECTURAL GROUP, INC. THESE DRAWINGS MAY NOT BE REPRODUCED OR TRANSMITTED IN ANY FORM OR BY ANY MEANS, ELECTRONIC OR MECHANICAL, WITHOUT THE WRITTEN PERMISSION OF WOODLEY ARCHITECTURAL GROUP, INC.



REAR ELEVATION

SCALE: 1/4" = 1'-0"



LEFT ELEVATION

SCALE: 1/4" = 1'-0"




07.01.24

DUET | ELEVATION C | ENHANCED
GREENBRIAR LANDING | VILLAS | LENNAR
BREA, CALIFORNIA

LNLA2304

**woodley
architectural
group, inc.**
colorado // 731 southpark dr. suite 8
littleton, co 80120 / 303.683.7231
california // 2943 pullman st. suite A
san diego, ca 92105 / 760.553.8719

NOTES: 1. ALL DIMENSIONS ARE TO FACE UNLESS OTHERWISE NOTED.
2. THESE DRAWINGS ARE FOR DESIGN DEVELOPMENT AND PRELIMINARY STUDIES ONLY AND ARE NOT TO BE USED FOR ANY OTHER PURPOSE.
3. THESE DRAWINGS ARE THE PROPERTY OF WOODLEY ARCHITECTURAL GROUP, INC. AND ARE NOT TO BE REPRODUCED OR TRANSMITTED IN ANY FORM OR BY ANY MEANS, ELECTRONIC OR MECHANICAL, WITHOUT THE WRITTEN PERMISSION OF WOODLEY ARCHITECTURAL GROUP, INC.

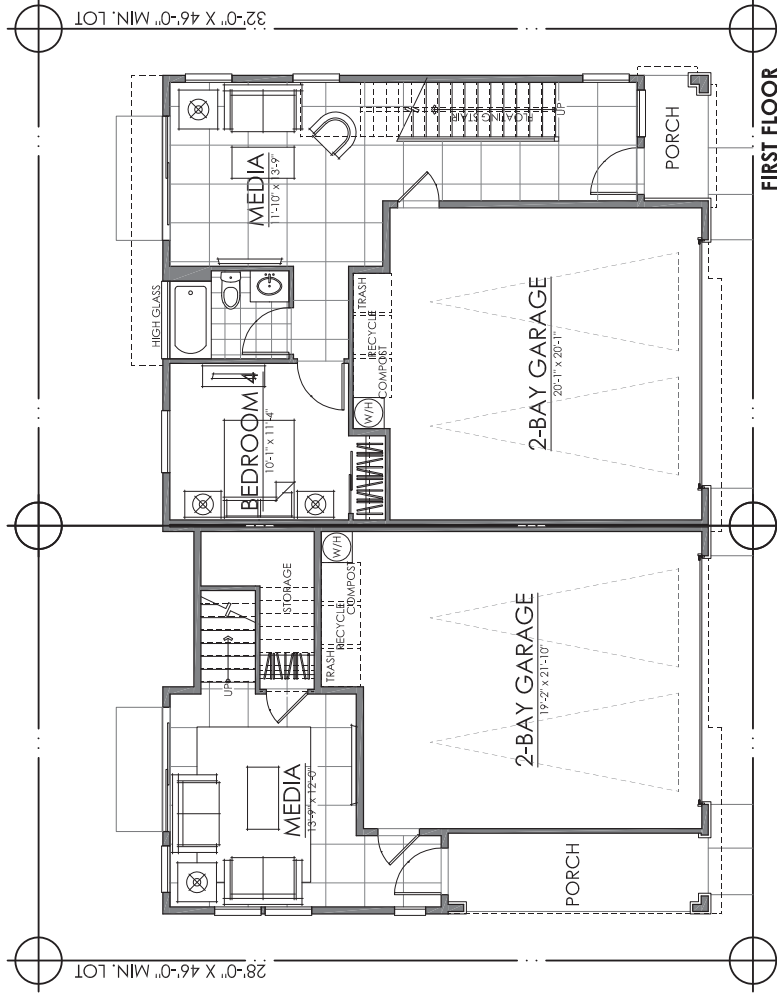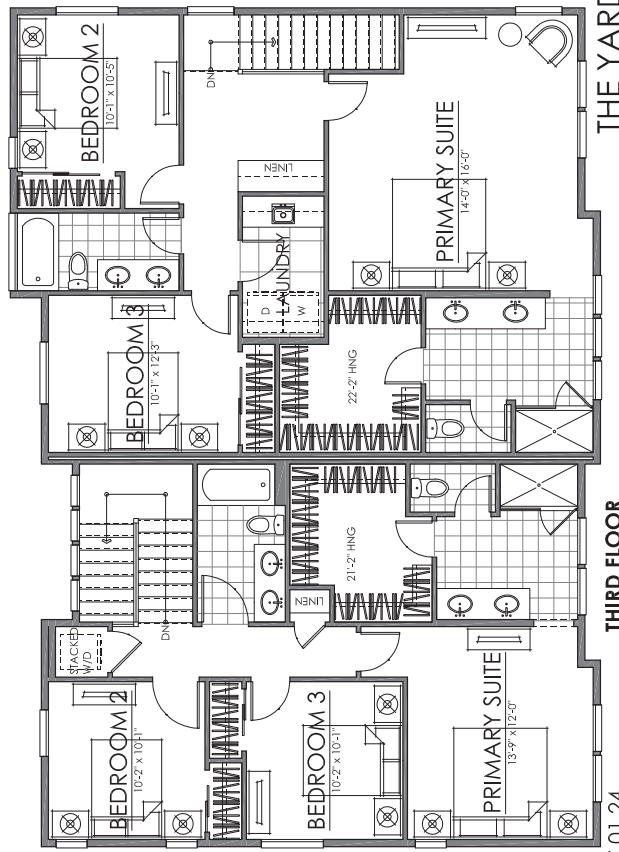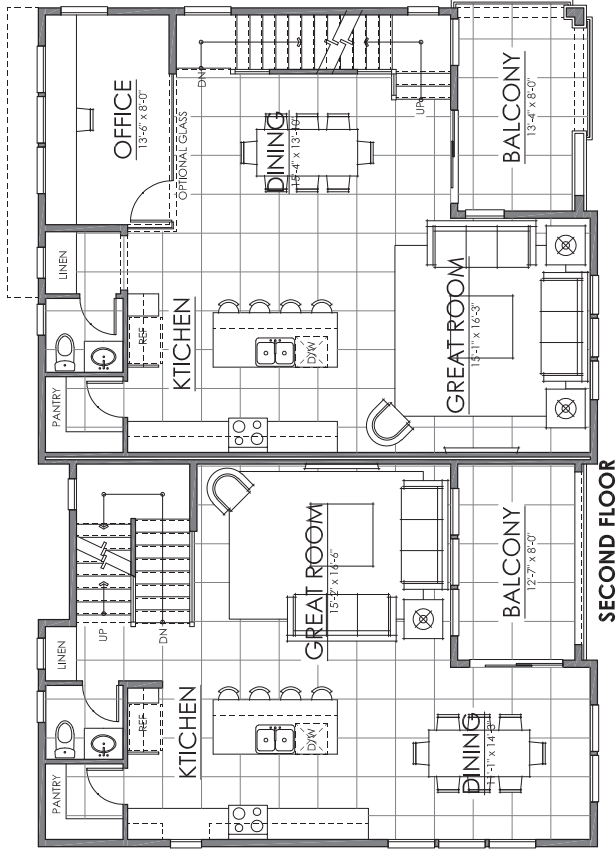

UNIT ONE

FIRST FLOOR 303 SQ. FT.

SECOND FLOOR 760 SQ. FT.

THIRD FLOOR 783 SQ. FT.

TOTAL LIVING 1846 SQ. FT.

UNIT TWO

FIRST FLOOR 539 SQ. FT.

SECOND FLOOR 923 SQ. FT.

THIRD FLOOR 1010 SQ. FT.

TOTAL LIVING 2472 SQ. FT.

THE YARDS | DUETS | ELEVATION A


GREENBRIAR LANDING | THE YARDS | LENNAR

BREA, CALIFORNIA

NLA2305



NOTES: 1. ALL DIMENSIONS ARE TO FACE UNLESS NOTED OTHERWISE. 2. ALL FINISHES ARE TO BE DETERMINED BY THE ARCHITECT. 3. ALL MATERIALS ARE TO BE OF THE HIGHEST QUALITY. 4. ALL WORK IS TO BE DONE IN ACCORDANCE WITH THE LATEST EDITIONS OF THE BUILDING CODES. 5. ALL WORK IS TO BE DONE IN ACCORDANCE WITH THE LATEST EDITIONS OF THE MECHANICAL CODES. 6. ALL WORK IS TO BE DONE IN ACCORDANCE WITH THE LATEST EDITIONS OF THE ELECTRICAL CODES. 7. ALL WORK IS TO BE DONE IN ACCORDANCE WITH THE LATEST EDITIONS OF THE PLUMBING CODES. 8. ALL WORK IS TO BE DONE IN ACCORDANCE WITH THE LATEST EDITIONS OF THE FIRE PROTECTION CODES. 9. ALL WORK IS TO BE DONE IN ACCORDANCE WITH THE LATEST EDITIONS OF THE SAFETY CODES. 10. ALL WORK IS TO BE DONE IN ACCORDANCE WITH THE LATEST EDITIONS OF THE ENVIRONMENTAL CODES. 11. ALL WORK IS TO BE DONE IN ACCORDANCE WITH THE LATEST EDITIONS OF THE ACCESSIBILITY CODES. 12. ALL WORK IS TO BE DONE IN ACCORDANCE WITH THE LATEST EDITIONS OF THE SUSTAINABILITY CODES. 13. ALL WORK IS TO BE DONE IN ACCORDANCE WITH THE LATEST EDITIONS OF THE ENERGY CODES. 14. ALL WORK IS TO BE DONE IN ACCORDANCE WITH THE LATEST EDITIONS OF THE WATER USE CODES. 15. ALL WORK IS TO BE DONE IN ACCORDANCE WITH THE LATEST EDITIONS OF THE WASTE MANAGEMENT CODES. 16. ALL WORK IS TO BE DONE IN ACCORDANCE WITH THE LATEST EDITIONS OF THE AIR QUALITY CODES. 17. ALL WORK IS TO BE DONE IN ACCORDANCE WITH THE LATEST EDITIONS OF THE SOIL CONSERVATION CODES. 18. ALL WORK IS TO BE DONE IN ACCORDANCE WITH THE LATEST EDITIONS OF THE FLOOD PROTECTION CODES. 19. ALL WORK IS TO BE DONE IN ACCORDANCE WITH THE LATEST EDITIONS OF THE SEISMIC CODES. 20. ALL WORK IS TO BE DONE IN ACCORDANCE WITH THE LATEST EDITIONS OF THE TERRORISM PREVENTION CODES. 21. ALL WORK IS TO BE DONE IN ACCORDANCE WITH THE LATEST EDITIONS OF THE CYBERSECURITY CODES. 22. ALL WORK IS TO BE DONE IN ACCORDANCE WITH THE LATEST EDITIONS OF THE DATA PROTECTION CODES. 23. ALL WORK IS TO BE DONE IN ACCORDANCE WITH THE LATEST EDITIONS OF THE PRIVACY CODES. 24. ALL WORK IS TO BE DONE IN ACCORDANCE WITH THE LATEST EDITIONS OF THE CONSUMER PROTECTION CODES. 25. ALL WORK IS TO BE DONE IN ACCORDANCE WITH THE LATEST EDITIONS OF THE UNFAIR AND DECEPTIVE PRACTICES CODES. 26. ALL WORK IS TO BE DONE IN ACCORDANCE WITH THE LATEST EDITIONS OF THE DISCRIMINATION CODES. 27. ALL WORK IS TO BE DONE IN ACCORDANCE WITH THE LATEST EDITIONS OF THE HUMAN RIGHTS CODES. 28. ALL WORK IS TO BE DONE IN ACCORDANCE WITH THE LATEST EDITIONS OF THE ENVIRONMENTAL IMPACT ASSESSMENT CODES. 29. ALL WORK IS TO BE DONE IN ACCORDANCE WITH THE LATEST EDITIONS OF THE CULTURAL RESOURCES CODES. 30. ALL WORK IS TO BE DONE IN ACCORDANCE WITH THE LATEST EDITIONS OF THE HISTORIC PRESERVATION CODES. 31. ALL WORK IS TO BE DONE IN ACCORDANCE WITH THE LATEST EDITIONS OF THE ANTI-CORRUPTION CODES. 32. ALL WORK IS TO BE DONE IN ACCORDANCE WITH THE LATEST EDITIONS OF THE BRIBERY CODES. 33. ALL WORK IS TO BE DONE IN ACCORDANCE WITH THE LATEST EDITIONS OF THE MONEY LAUNDERING CODES. 34. ALL WORK IS TO BE DONE IN ACCORDANCE WITH THE LATEST EDITIONS OF THE TAX EVASION CODES. 35. ALL WORK IS TO BE DONE IN ACCORDANCE WITH THE LATEST EDITIONS OF THE TRADE SECRET CODES. 36. ALL WORK IS TO BE DONE IN ACCORDANCE WITH THE LATEST EDITIONS OF THE PATENT CODES. 37. ALL WORK IS TO BE DONE IN ACCORDANCE WITH THE LATEST EDITIONS OF THE COPYRIGHT CODES. 38. ALL WORK IS TO BE DONE IN ACCORDANCE WITH THE LATEST EDITIONS OF THE TRADEMARK CODES. 39. ALL WORK IS TO BE DONE IN ACCORDANCE WITH THE LATEST EDITIONS OF THE DESIGN PATENT CODES. 40. ALL WORK IS TO BE DONE IN ACCORDANCE WITH THE LATEST EDITIONS OF THE DESIGN MARK CODES. 41. ALL WORK IS TO BE DONE IN ACCORDANCE WITH 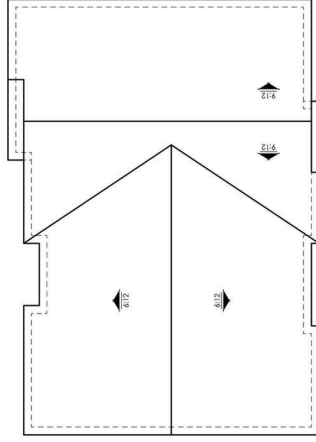


ROOF PLAN

SCALE: 1/8" = 1'-0"



FRONT ELEVATION

SCALE: 1/4" = 1'-0"

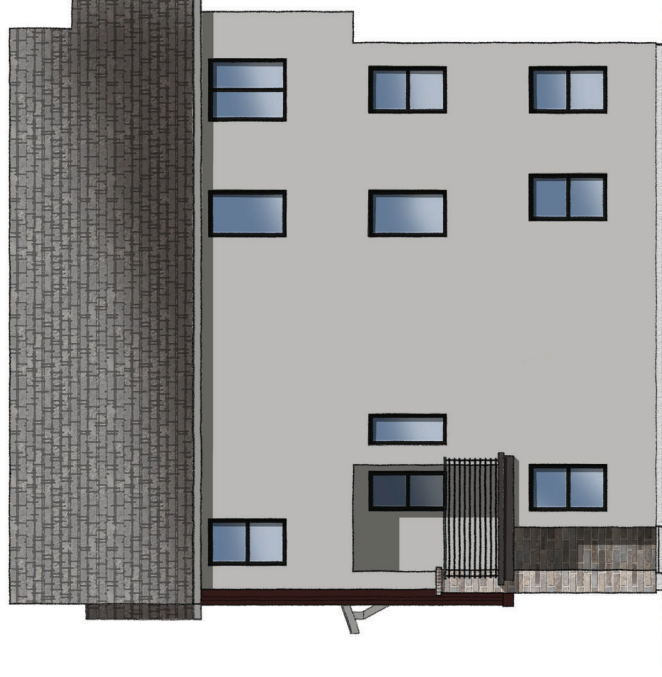

RIGHT ELEVATION

SCALE: 1/4" = 1'-0"

07.01.24

SCHEME 6 | BRICK V

DUET | ELEVATION A

GREENBRIAR LANDING | THE YARDS | LENNAR
BREA, CALIFORNIA

NOTE: SQUARE FOOTAGE MAY VARY BASED ON CALCULATION METHODS

THESE DRAWINGS ARE INTENDED FOR DESIGN DEVELOPMENT AND PRELIMINARY STUDIES ONLY AND ARE NOT TO BE USED FOR ANY OTHER PURPOSE, SUCH AS FINAL PLOTTING OF FINAL ENGINEERING. THESE DRAWINGS MAY NOT BE USED OR REPRODUCED WITHOUT THE WRITTEN PERMISSION OF WOOLLEY ARCHITECTURAL GROUP, INC.

NOTE: SQUARE FOOTAGE MAY VARY BASED ON CALCULATION METHODS


WILLY, CALIFORNIA

LNLA2305




woodley
architectural
grouping

colorado // 731 southpark dr. suite B
littleton, co 80120 / 303 683.7231
california // 2943 pullman st. suite A
santa ana, ca 92705 / 949 553.8911

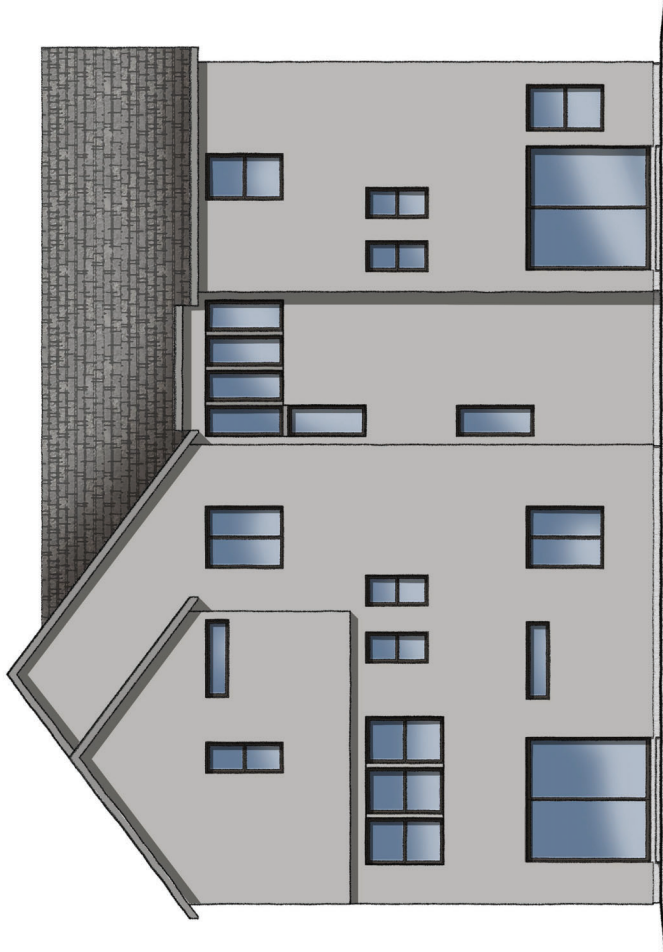

REAR ELEVATION

SCALE: 1/4" = 1'-0"

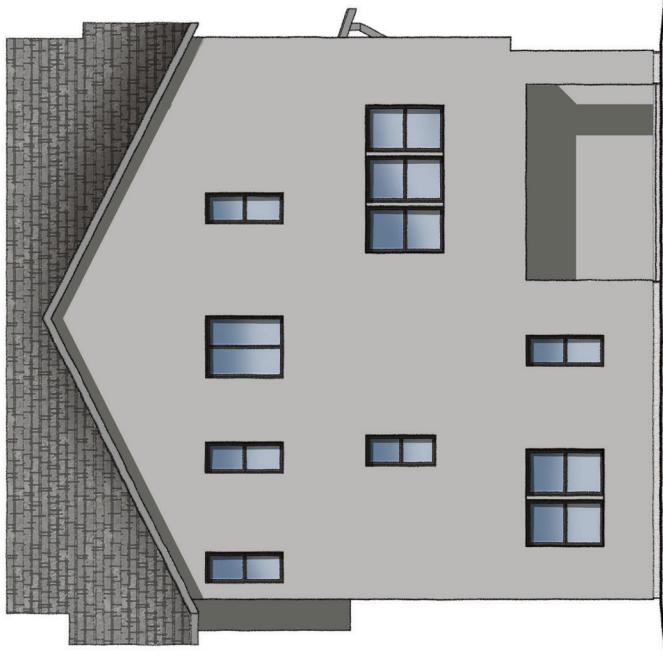

LEFT ELEVATION

SCALE: 1/4" = 1'-0"

07.01.24

SCHEME 6 | BRICK V

DUET | ELEVATION A

**GREENBRIAR LANDING | THE YARDS | LENNAR
BREA, CALIFORNIA**




NOTE: SCHEMES 6 AND 7 ARE FOR INFORMATIONAL PURPOSES ONLY AND ARE NOT TO BE USED FOR ANY OTHER PURPOSE. TECHNICAL DRAWINGS OF THIS PROJECT ARE THE PROPERTY OF WOODLEY ARCHITECTURAL GROUP, INC. THESE DRAWINGS MAY NOT BE REPRODUCED OR TRANSMITTED IN ANY FORM OR BY ANY MEANS, ELECTRONIC OR MECHANICAL, WITHOUT PERMISSION OF WOODLEY ARCHITECTURAL GROUP, INC.

LNLA2305



woodley
architectural
group, inc.

colorado // 731 southpark dr. suite 8
littleton, co 80120 / 303.683.7231
california // 2943 pullman st. suite a
sanjoaquin, ca 92705 / 714.553.8719

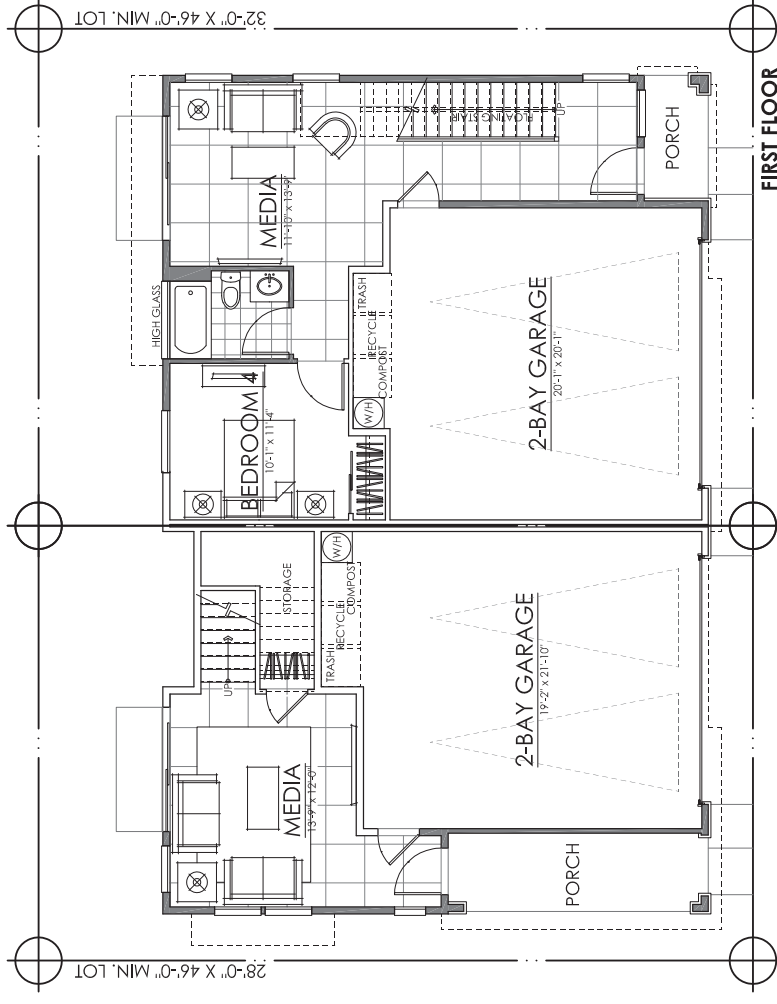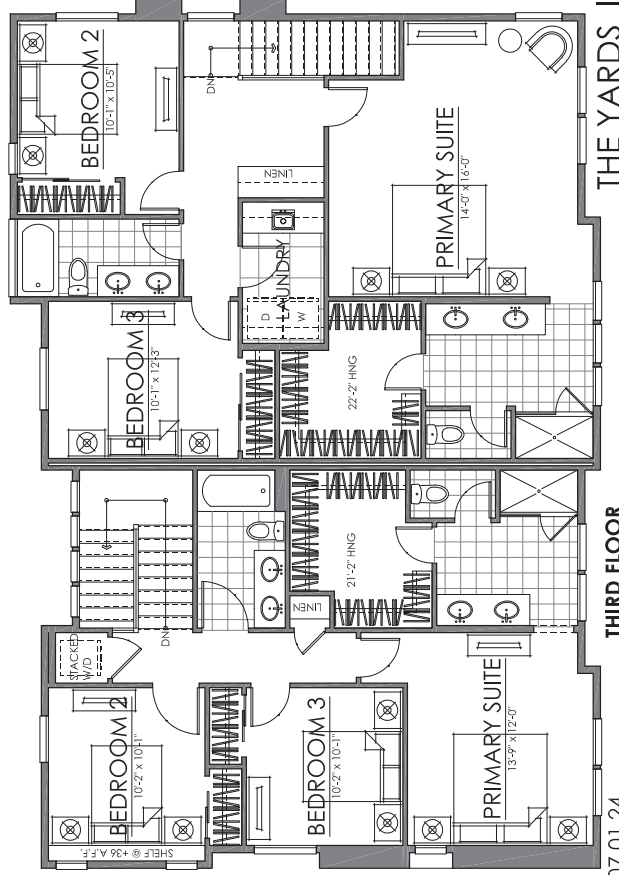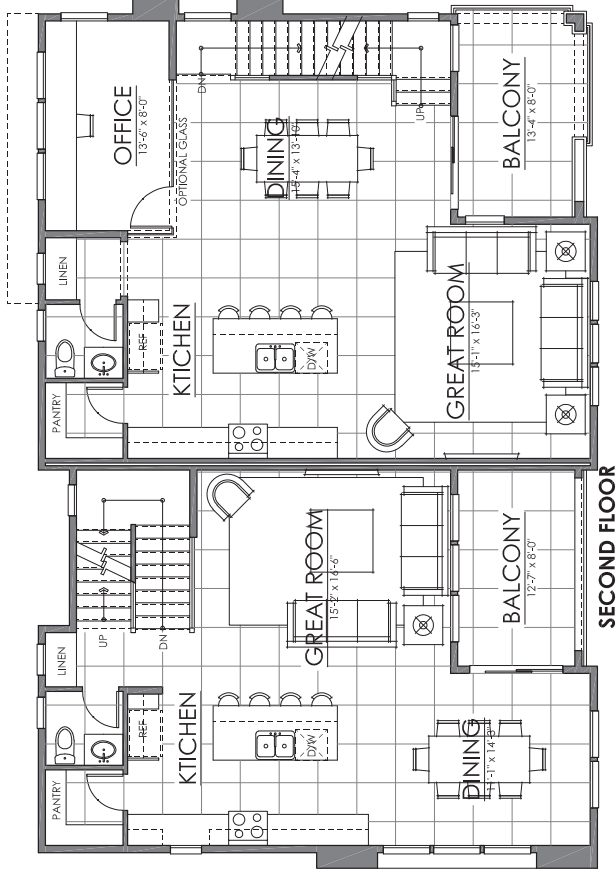

UNIT ONE
 FIRST FLOOR 303 SQ. FT.
 SECOND FLOOR 760 SQ. FT.
 THIRD FLOOR 783 SQ. FT.
TOTAL LIVING 1846 SQ. FT.


UNIT TWO
 FIRST FLOOR 539 SQ. FT.
 SECOND FLOOR 923 SQ. FT.
 THIRD FLOOR 1010 SQ. FT.
TOTAL LIVING 2472 SQ. FT.

THE YARDS | DUETS | ENHANCED ELEV. A
GREENBRIAR LANDING | THE YARDS | LENNAR
BREA, CALIFORNIA

NLA2305



NOTES: 1. ALL DIMENSIONS ARE TO FACE UNLESS OTHERWISE NOTED. 2. ALL FINISHES ARE TO BE DETERMINED BY THE OWNER. 3. ALL MATERIALS ARE TO BE OF THE HIGHEST QUALITY. 4. ALL WORK IS TO BE DONE IN ACCORDANCE WITH THE LATEST EDITIONS OF THE INTERNATIONAL BUILDING CODES. 5. ALL WORK IS TO BE DONE IN ACCORDANCE WITH THE LATEST EDITIONS OF THE CALIFORNIA BUILDING CODES. 6. ALL WORK IS TO BE DONE IN ACCORDANCE WITH THE LATEST EDITIONS OF THE CALIFORNIA ELECTRICAL CODES. 7. ALL WORK IS TO BE DONE IN ACCORDANCE WITH THE LATEST EDITIONS OF THE CALIFORNIA MECHANICAL CODES. 8. ALL WORK IS TO BE DONE IN ACCORDANCE WITH THE LATEST EDITIONS OF THE CALIFORNIA PLUMBING CODES. 9. ALL WORK IS TO BE DONE IN ACCORDANCE WITH THE LATEST EDITIONS OF THE CALIFORNIA FIRE CODES. 10. ALL WORK IS TO BE DONE IN ACCORDANCE WITH THE LATEST EDITIONS OF THE CALIFORNIA SAFETY CODES. 11. ALL WORK IS TO BE DONE IN ACCORDANCE WITH THE LATEST EDITIONS OF THE CALIFORNIA ENVIRONMENTAL CODES. 12. ALL WORK IS TO BE DONE IN ACCORDANCE WITH THE LATEST EDITIONS OF THE CALIFORNIA HISTORIC PRESERVATION CODES. 13. ALL WORK IS TO BE DONE IN ACCORDANCE WITH THE LATEST EDITIONS OF THE CALIFORNIA LANDMARK PRESERVATION CODES. 14. ALL WORK IS TO BE DONE IN ACCORDANCE WITH THE LATEST EDITIONS OF THE CALIFORNIA 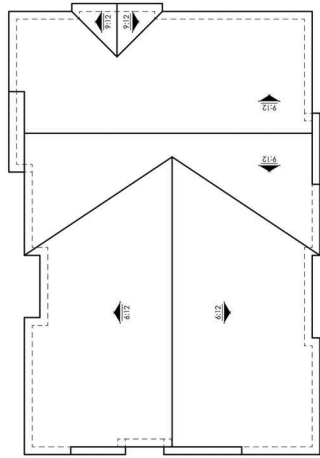


ROOF PLAN

SCALE: 1/8" = 1'-0"



FRONT ELEVATION

SCALE: 1/8" = 1'-0"

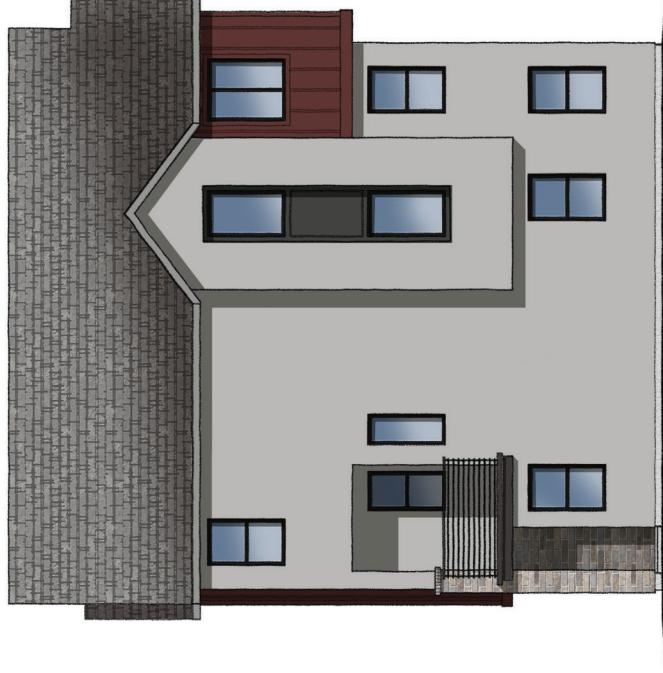

RIGHT ELEVATION

SCALE: 1/8" = 1'-0"

DUET | ELEVATION A | ENHANCED
GREENBRIAR LANDING | THE YARDS | LENNAR
 BREA, CALIFORNIA


07.01.24

SCHEME 6 | BRICK V

LNLA2305



THESE DRAWINGS ARE PREPARED FOR DESIGN DEVELOPMENT AND PRELIMINARY DESIGN ONLY AND ARE NOT TO BE USED FOR ANY OTHER PURPOSE. TECHNICAL CORRECTIONS OR REVISIONS WILL BE INDICATED BY A REVISION TABLE. THESE DRAWINGS MAY NOT BE REPRODUCED OR TRANSMITTED IN ANY FORM OR BY ANY MEANS, ELECTRONIC OR MECHANICAL, WITHOUT THE EXPRESS WRITTEN PERMISSION OF WOODLEY ARCHITECTURAL GROUP, INC.

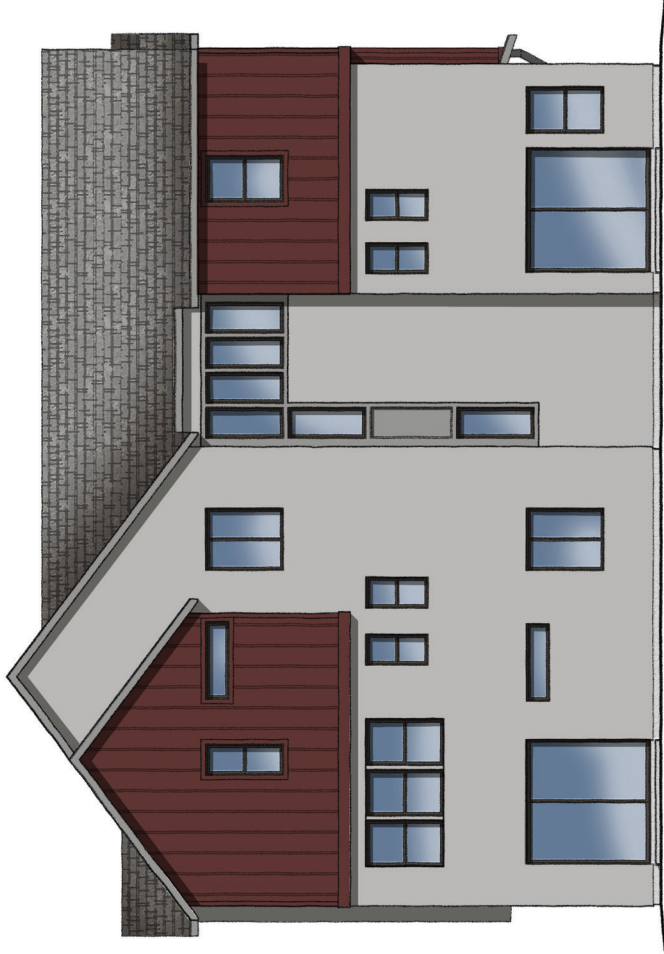

REAR ELEVATION

SCALE: 1/4" = 1'-0"



LEFT ELEVATION

SCALE: 1/4" = 1'-0"

07.01.24



SCHEME 6 | BRICK V

DUET | ELEVATION A | ENHANCED
GREENBRIAR LANDING | THE YARDS | LENNAR
BREA, CALIFORNIA

LNLA2305



THESE DRAWINGS ARE INTENDED FOR DESIGN DEVELOPMENT AND PRELIMINARY DESIGN ONLY AND ARE NOT TO BE USED FOR ANY OTHER PURPOSE. TECHNICAL, CONTRACT, OR OTHER INFORMATION CONTAINED HEREIN IS THE PROPERTY OF WOODLEY ARCHITECTURAL GROUP, INC. THESE DRAWINGS HAVE NOT BEEN REVIEWED OR ENDORSED BY LENNAR. WOODLEY ARCHITECTURAL GROUP, INC. IS NOT RESPONSIBLE FOR ANY ERRORS OR OMISSIONS IN THESE DRAWINGS.

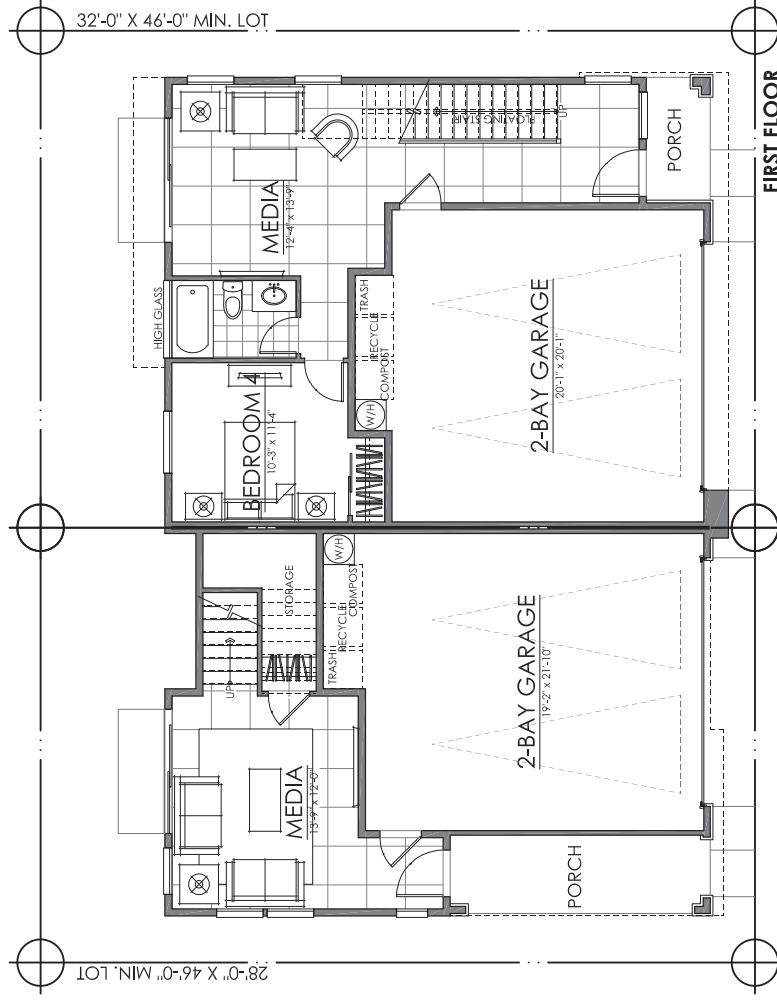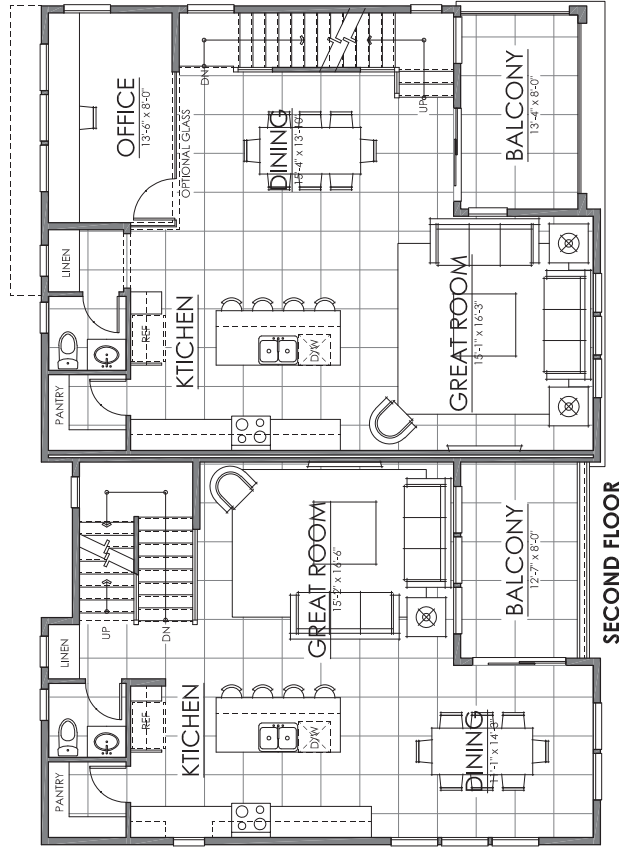


UNIT ONE	UNIT TWO
FIRST FLOOR	FIRST FLOOR
SECOND FLOOR	SECOND FLOOR
THIRD FLOOR	THIRD FLOOR
TOTAL LIVING	TOTAL LIVING
303 SQ. FT.	303 SQ. FT.
760 SQ. FT.	760 SQ. FT.
783 SQ. FT.	783 SQ. FT.
1846 SQ. FT.	1846 SQ. FT.

THE YARDS | DUETS | ELEVATION B


GREENBRIAR LANDING | THE YARDS | LENNAR
BREA, CALIFORNIA

**woodley
architectural
group, inc.**

colorado // 7731 southpark dr. suite B
littleton, co 80120 / 303 683-7231
california // 2943 pullman st. suite A
santa ana, ca 92705 / 949 553-8919

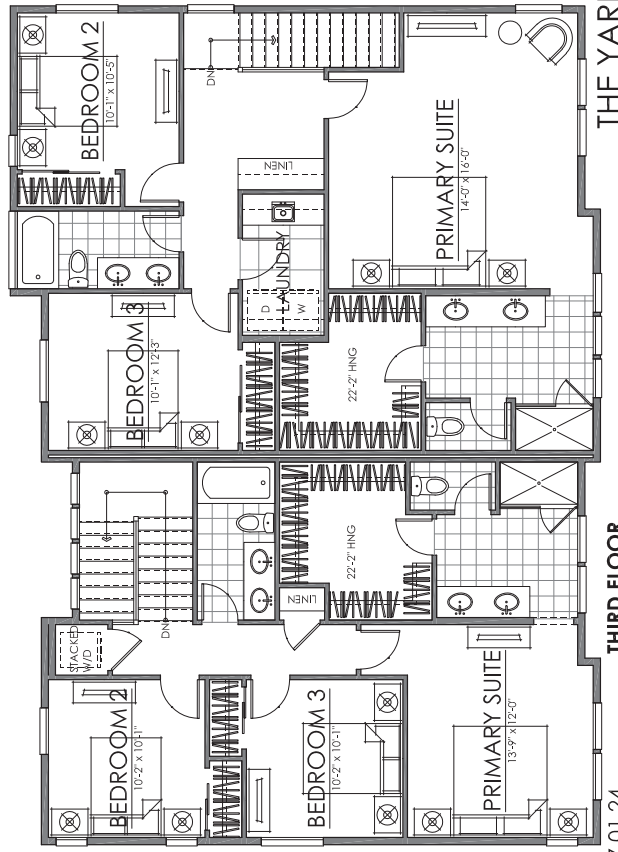


NOTE: SQUARE FOOTAGE MAY VARY BASED ON CALCULATION METHODS

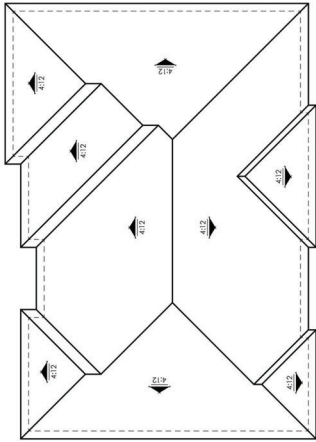

ROOF PLAN
SCALE: 1/8" = 1'-0"



FRONT ELEVATION
SCALE: 1/8" = 1'-0"

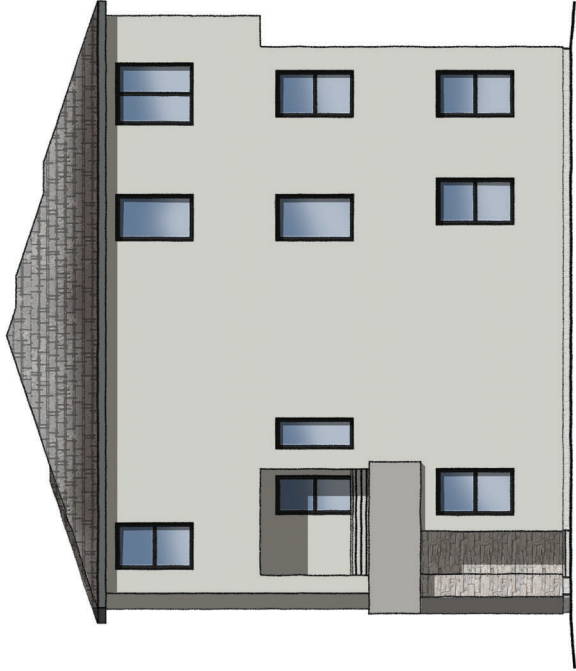

RIGHT ELEVATION
SCALE: 1/8" = 1'-0"

07.01.24

SCHEME 5 | STONE B

DUET | ELEVATION B
GREENBRIAR LANDING | THE YARDS | LENNAR
BREA, CALIFORNIA

LNLA2305




THESE DRAWINGS ARE PREPARED FOR DESIGN DEVELOPMENT AND PRELIMINARY DESIGN ONLY AND ARE NOT TO BE USED FOR ANY OTHER PURPOSE. TECHNICAL, CONSTRUCTION, OR FINANCIAL INFORMATION. THESE DRAWINGS MAY NOT BE REPRODUCED OR TRANSMITTED IN ANY FORM OR BY ANY MEANS, ELECTRONIC OR MECHANICAL, WITHOUT THE EXPRESS WRITTEN PERMISSION OF WOODLEY ARCHITECTURAL GROUP, INC.



REAR ELEVATION

SCALE: 1/4" = 1'-0"

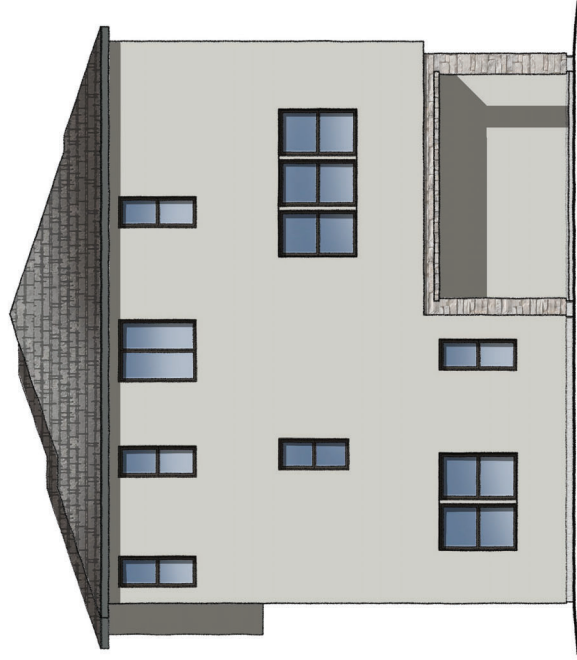

LEFT ELEVATION

SCALE: 1/4" = 1'-0"

07.01.24


DUET | ELEVATION B

GREENBRIAR LANDING | THE YARDS | LENNAR
BREA, CALIFORNIA

NOTES: 1. ALL DRAWINGS ARE FOR DESIGN DEVELOPMENT AND PRELIMINARY DESIGN ONLY AND ARE NOT TO BE USED FOR ANY OTHER PURPOSE. 2. FOR A FINAL CONTRACT, CONTACT LENNAR ARCHITECTURAL GROUP, INC. 3. THESE DRAWINGS MAY NOT BE REPRODUCED OR TRANSMITTED IN ANY FORM OR BY ANY MEANS, ELECTRONIC OR MECHANICAL, WITHOUT THE EXPRESS WRITTEN PERMISSION OF LENNAR ARCHITECTURAL GROUP, INC.

LNLA2305



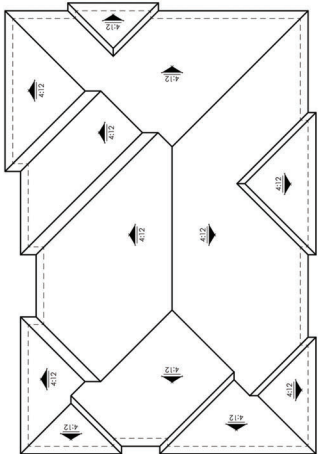


ROOF PLAN

SCALE: 1/8" = 1'-0"



FRONT ELEVATION

SCALE: 1/8" = 1'-0"

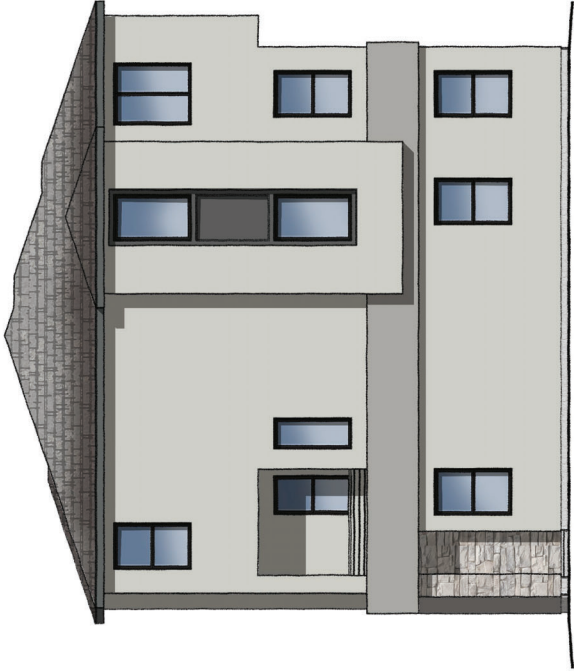

RIGHT ELEVATION

SCALE: 1/8" = 1'-0"

DUET | ELEVATION B | ENHANCED
GREENBRIAR LANDING | THE YARDS | LENNAR
 BREA, CALIFORNIA

07.01.24

SCHEME 5 | STONE B

LNLA2305



THESE DRAWINGS ARE PREPARED FOR DESIGN DEVELOPMENT AND PRELIMINARY DESIGN ONLY AND ARE NOT TO BE USED FOR ANY OTHER PURPOSE. TECHNICAL, ENGINEERING, OR FINANCIAL CONSULTANTS AND ARCHITECTS, CONSULTANTS AND ARCHITECTS, GROUP, INC. THESE DRAWINGS MAY NOT BE REPRODUCED OR TRANSMITTED IN ANY FORM OR BY ANY MEANS, ELECTRONIC OR MECHANICAL, WITHOUT THE EXPRESS WRITTEN PERMISSION OF WOODLEY ARCHITECTURAL GROUP, INC.



REAR ELEVATION

SCALE: 1/4" = 1'-0"



LEFT ELEVATION

SCALE: 1/4" = 1'-0"

07.01.24

DUET | ELEVATION B | ENHANCED
GREENBRIAR LANDING | THE YARDS | LENNAR
 BREA, CALIFORNIA

NOTE: SQUARE FOOTAGE MAY VARY BASED ON CALCULATION METHODS

THESE DRAWINGS ARE INTENDED FOR DESIGN DEVELOPMENT AND PRELIMINARY STUDIES ONLY AND ARE NOT TO BE USED FOR ANY OTHER PURPOSE, SUCH AS FINAL FOOTING OR FINAL ENGINEERING. COPYRIGHT WOODLEY ARCHITECTURAL GROUP, INC. THESE DRAWINGS MAY NOT BE USED OR DUPLICATED WITHOUT THE EXPRESS WRITTEN PERMISSION OF WOODLEY ARCHITECTURAL GROUP, INC.

LNLA2305

woodley
architectural
group, inc
 colorado // 731 southpark dr, suite B
 littleton, co 80120 / 303 683.7231
 california // 2943 pullman st, suite A
 santa ana, ca 92705 / 949 553.8919