
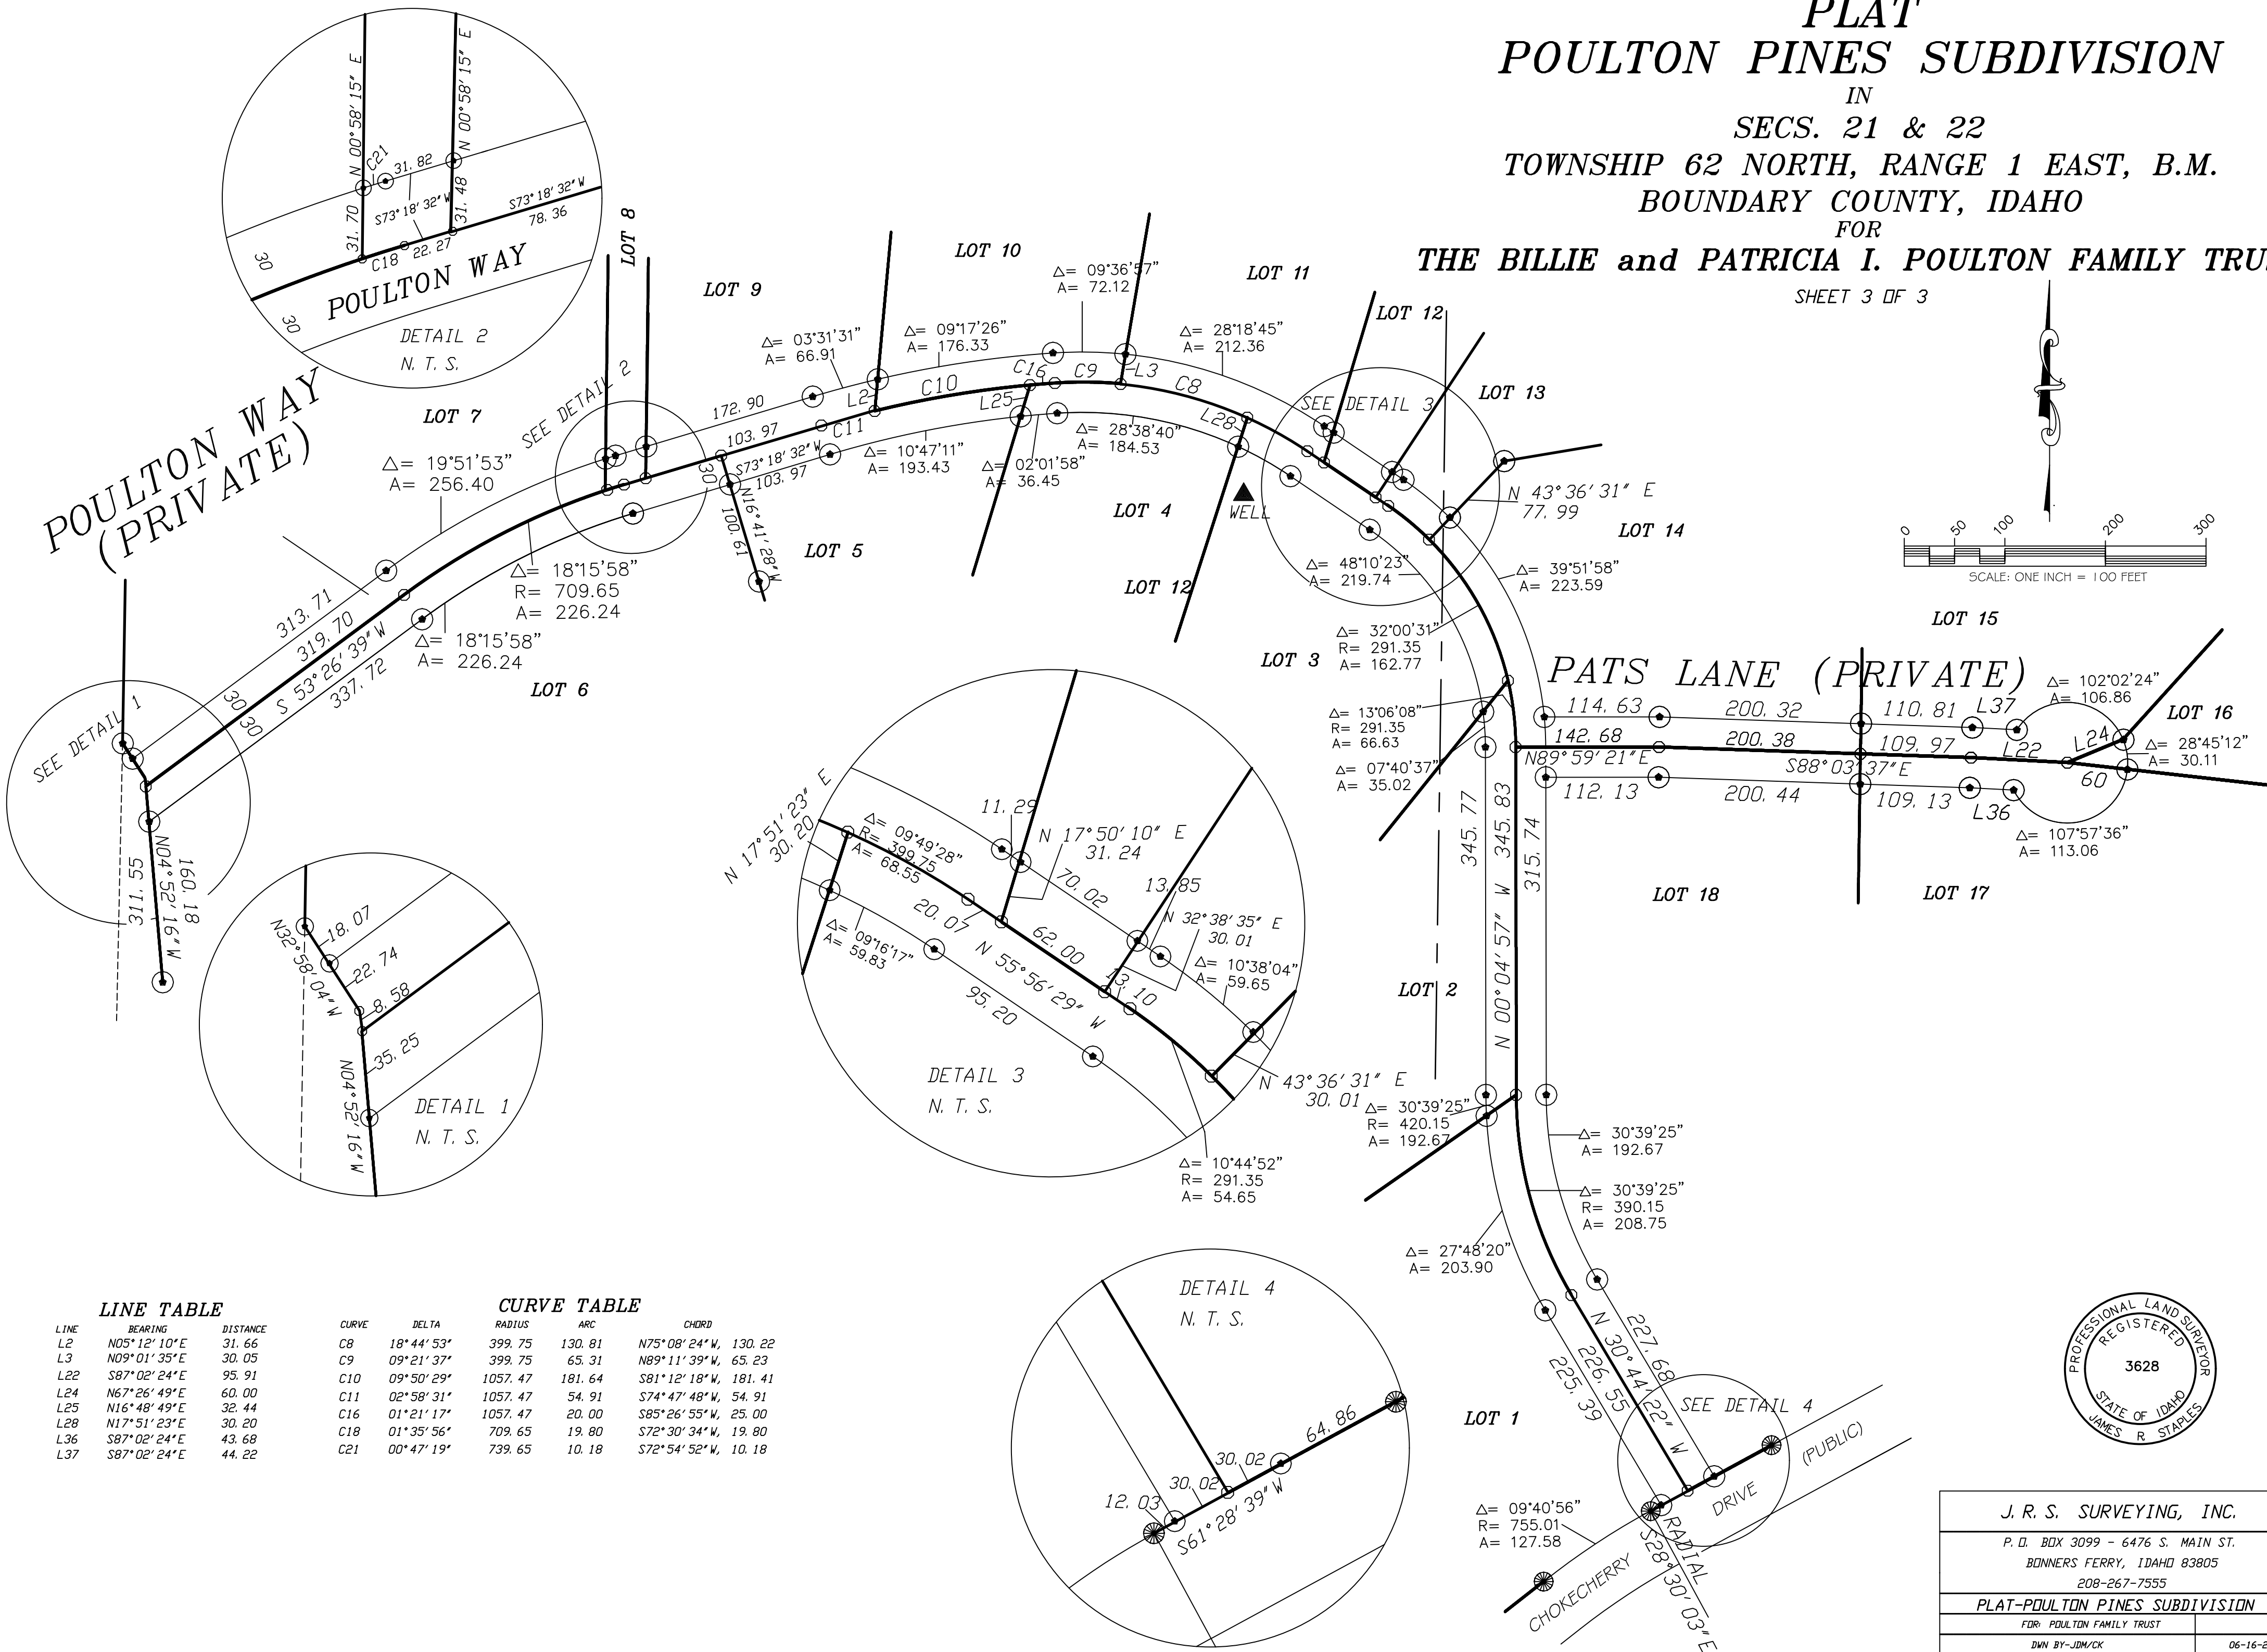


PLAT
POULTON PINES SUBDIVISION
IN
SECS. 21 & 22
TOWNSHIP 62 NORTH, RANGE 1 EAST, B.M.
BOUNDARY COUNTY, IDAHO

FOR
THE BILLIE and PATRICIA I. POULTON FAMILY TRUST

SHEET 3 OF 3

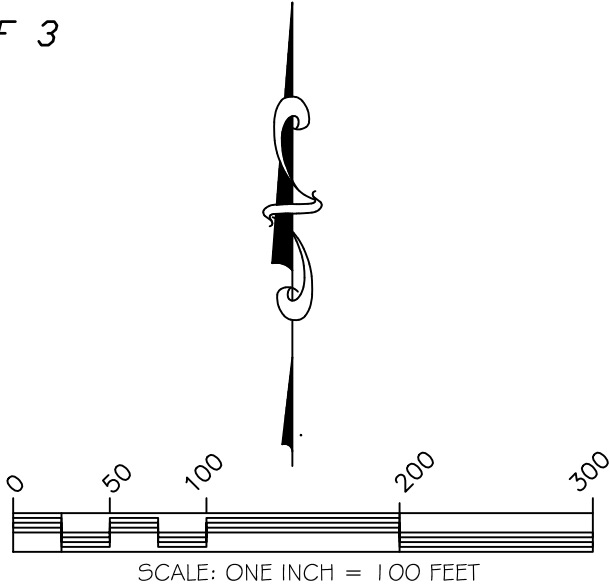

LINE TABLE

LINE	BEARING	DISTANCE
L2	N05°12'10"E	31.66
L3	N09°01'35"E	30.05
L22	S87°02'24"E	95.91
L24	N67°26'49"E	60.00
L25	N16°48'49"E	32.44
L28	N17°51'23"E	30.20
L36	S87°02'24"E	43.68
L37	S87°02'24"E	44.22

CURVE TABLE

CURVE	DELTA	RADIUS	ARC	CHORD
C8	18°44'53"	399.75	130.81	N75°08'24"W, 130.22
C9	09°21'37"	399.75	65.31	N89°11'39"W, 65.23
C10	09°50'29"	1057.47	181.64	S81°12'18"W, 181.41
C11	02°58'31"	1057.47	54.91	S74°47'48"W, 54.91
C16	01°21'17"	1057.47	20.00	S85°26'55"W, 25.00
C18	01°35'56"	709.65	19.80	S72°30'34"W, 19.80
C21	00°47'19"	739.65	10.18	S72°54'52"W, 10.18



J. R. S. SURVEYING, INC.

P. O. BOX 3099 - 6476 S. MAIN ST.
BONNERS FERRY, IDAHO 83805
208-267-7555

PLAT-POULTON PINES SUBDIVISION

FOR: POULTON FAMILY TRUST

DWN BY-JDM/CK 06-16-2025

SECS. 21/22, T62N, R1E, B.M. SHEET 3 OF 3

BOUNDARY COUNTY, IDAHO JOB #22-111